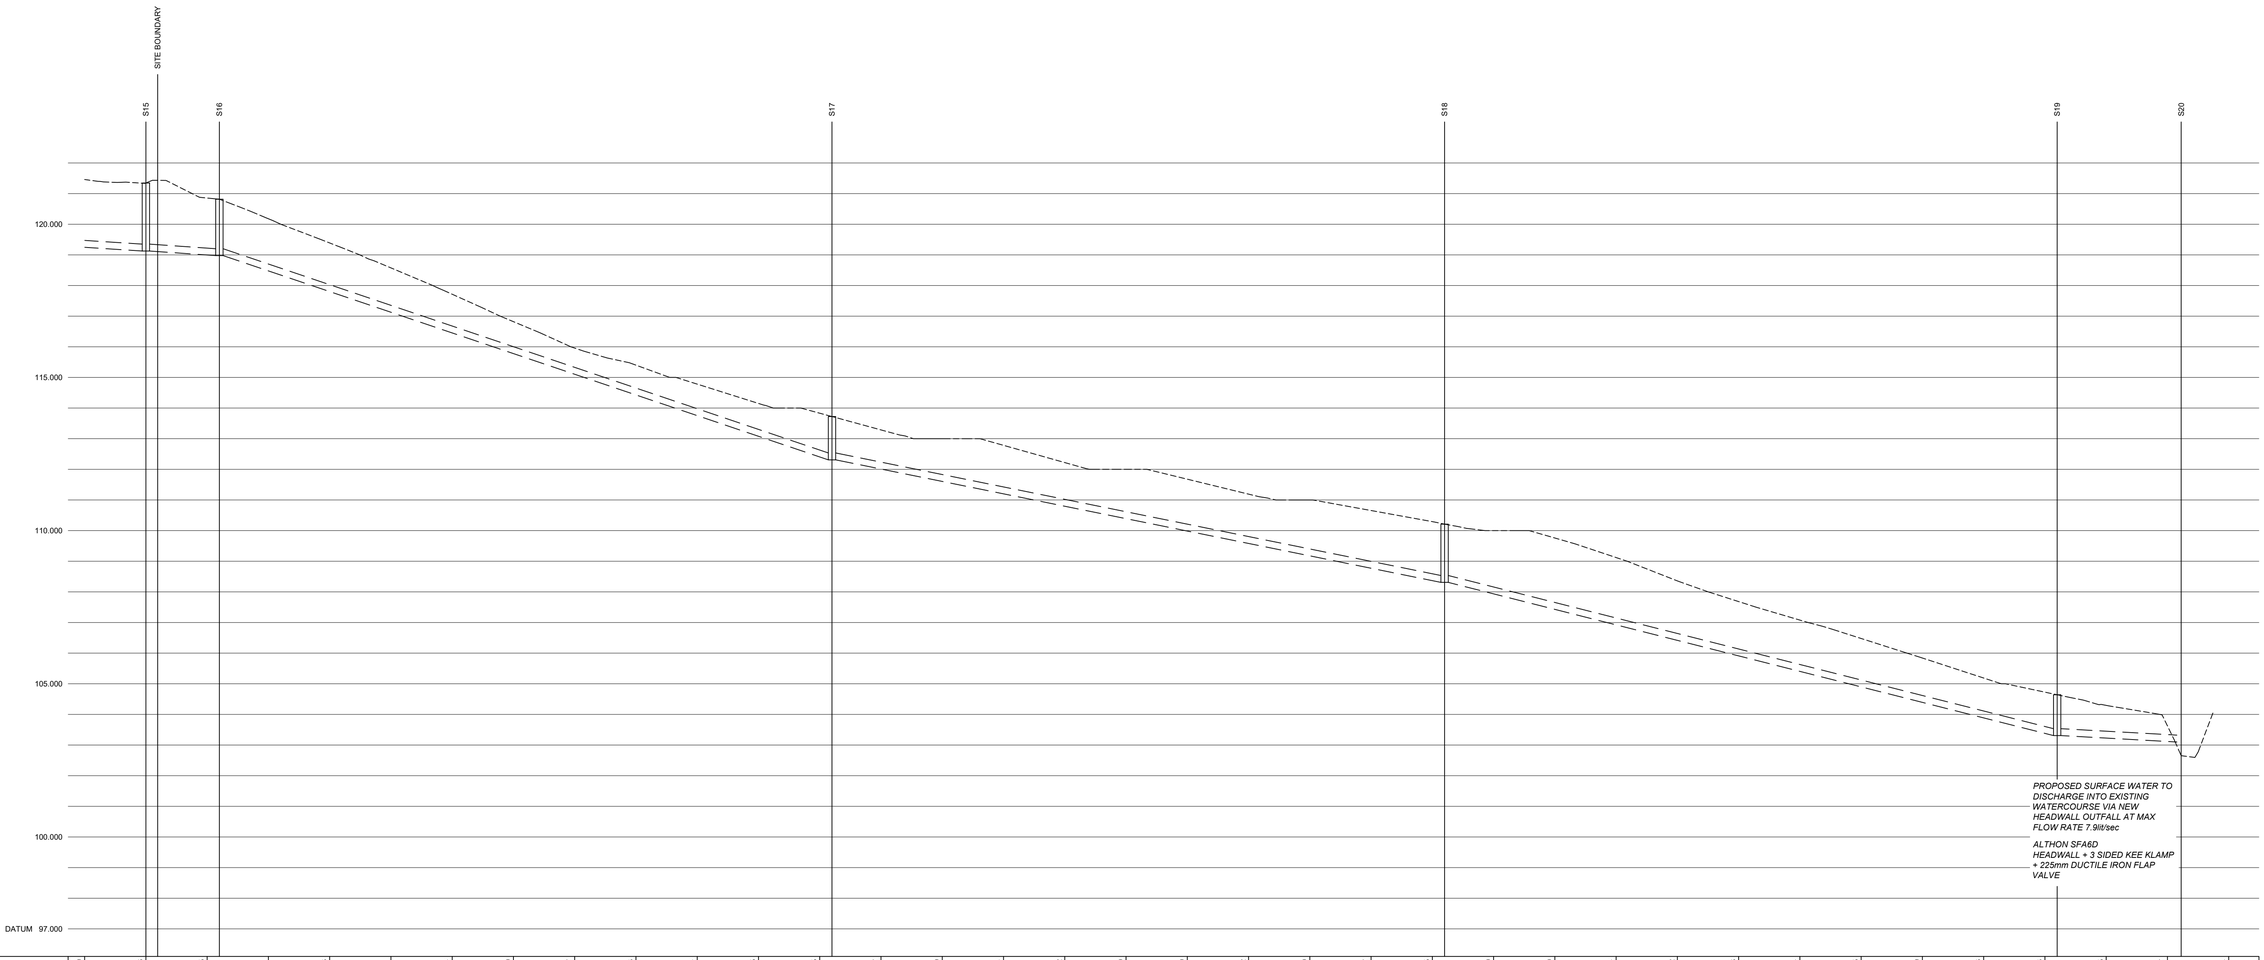

SITE BOUNDARY
S15
S16
S17
S18
S19
S20
120.000
115.000
110.000
105.000
100.000
DATUM 97.000
PROPOSED SURFACE WATER TO DISCHARGE INTO EXISTING WATERCOURSE VIA NEW HEADWALL OUTFALL AT MAX FLOW RATE 7.9lit/sec
ALTHON SFA6D HEADWALL + 3 SIDED KEE KLAMP + 225mm DUCTILE IRON FLAP VALVE

| | | |