


BAR LANE + 96.8m

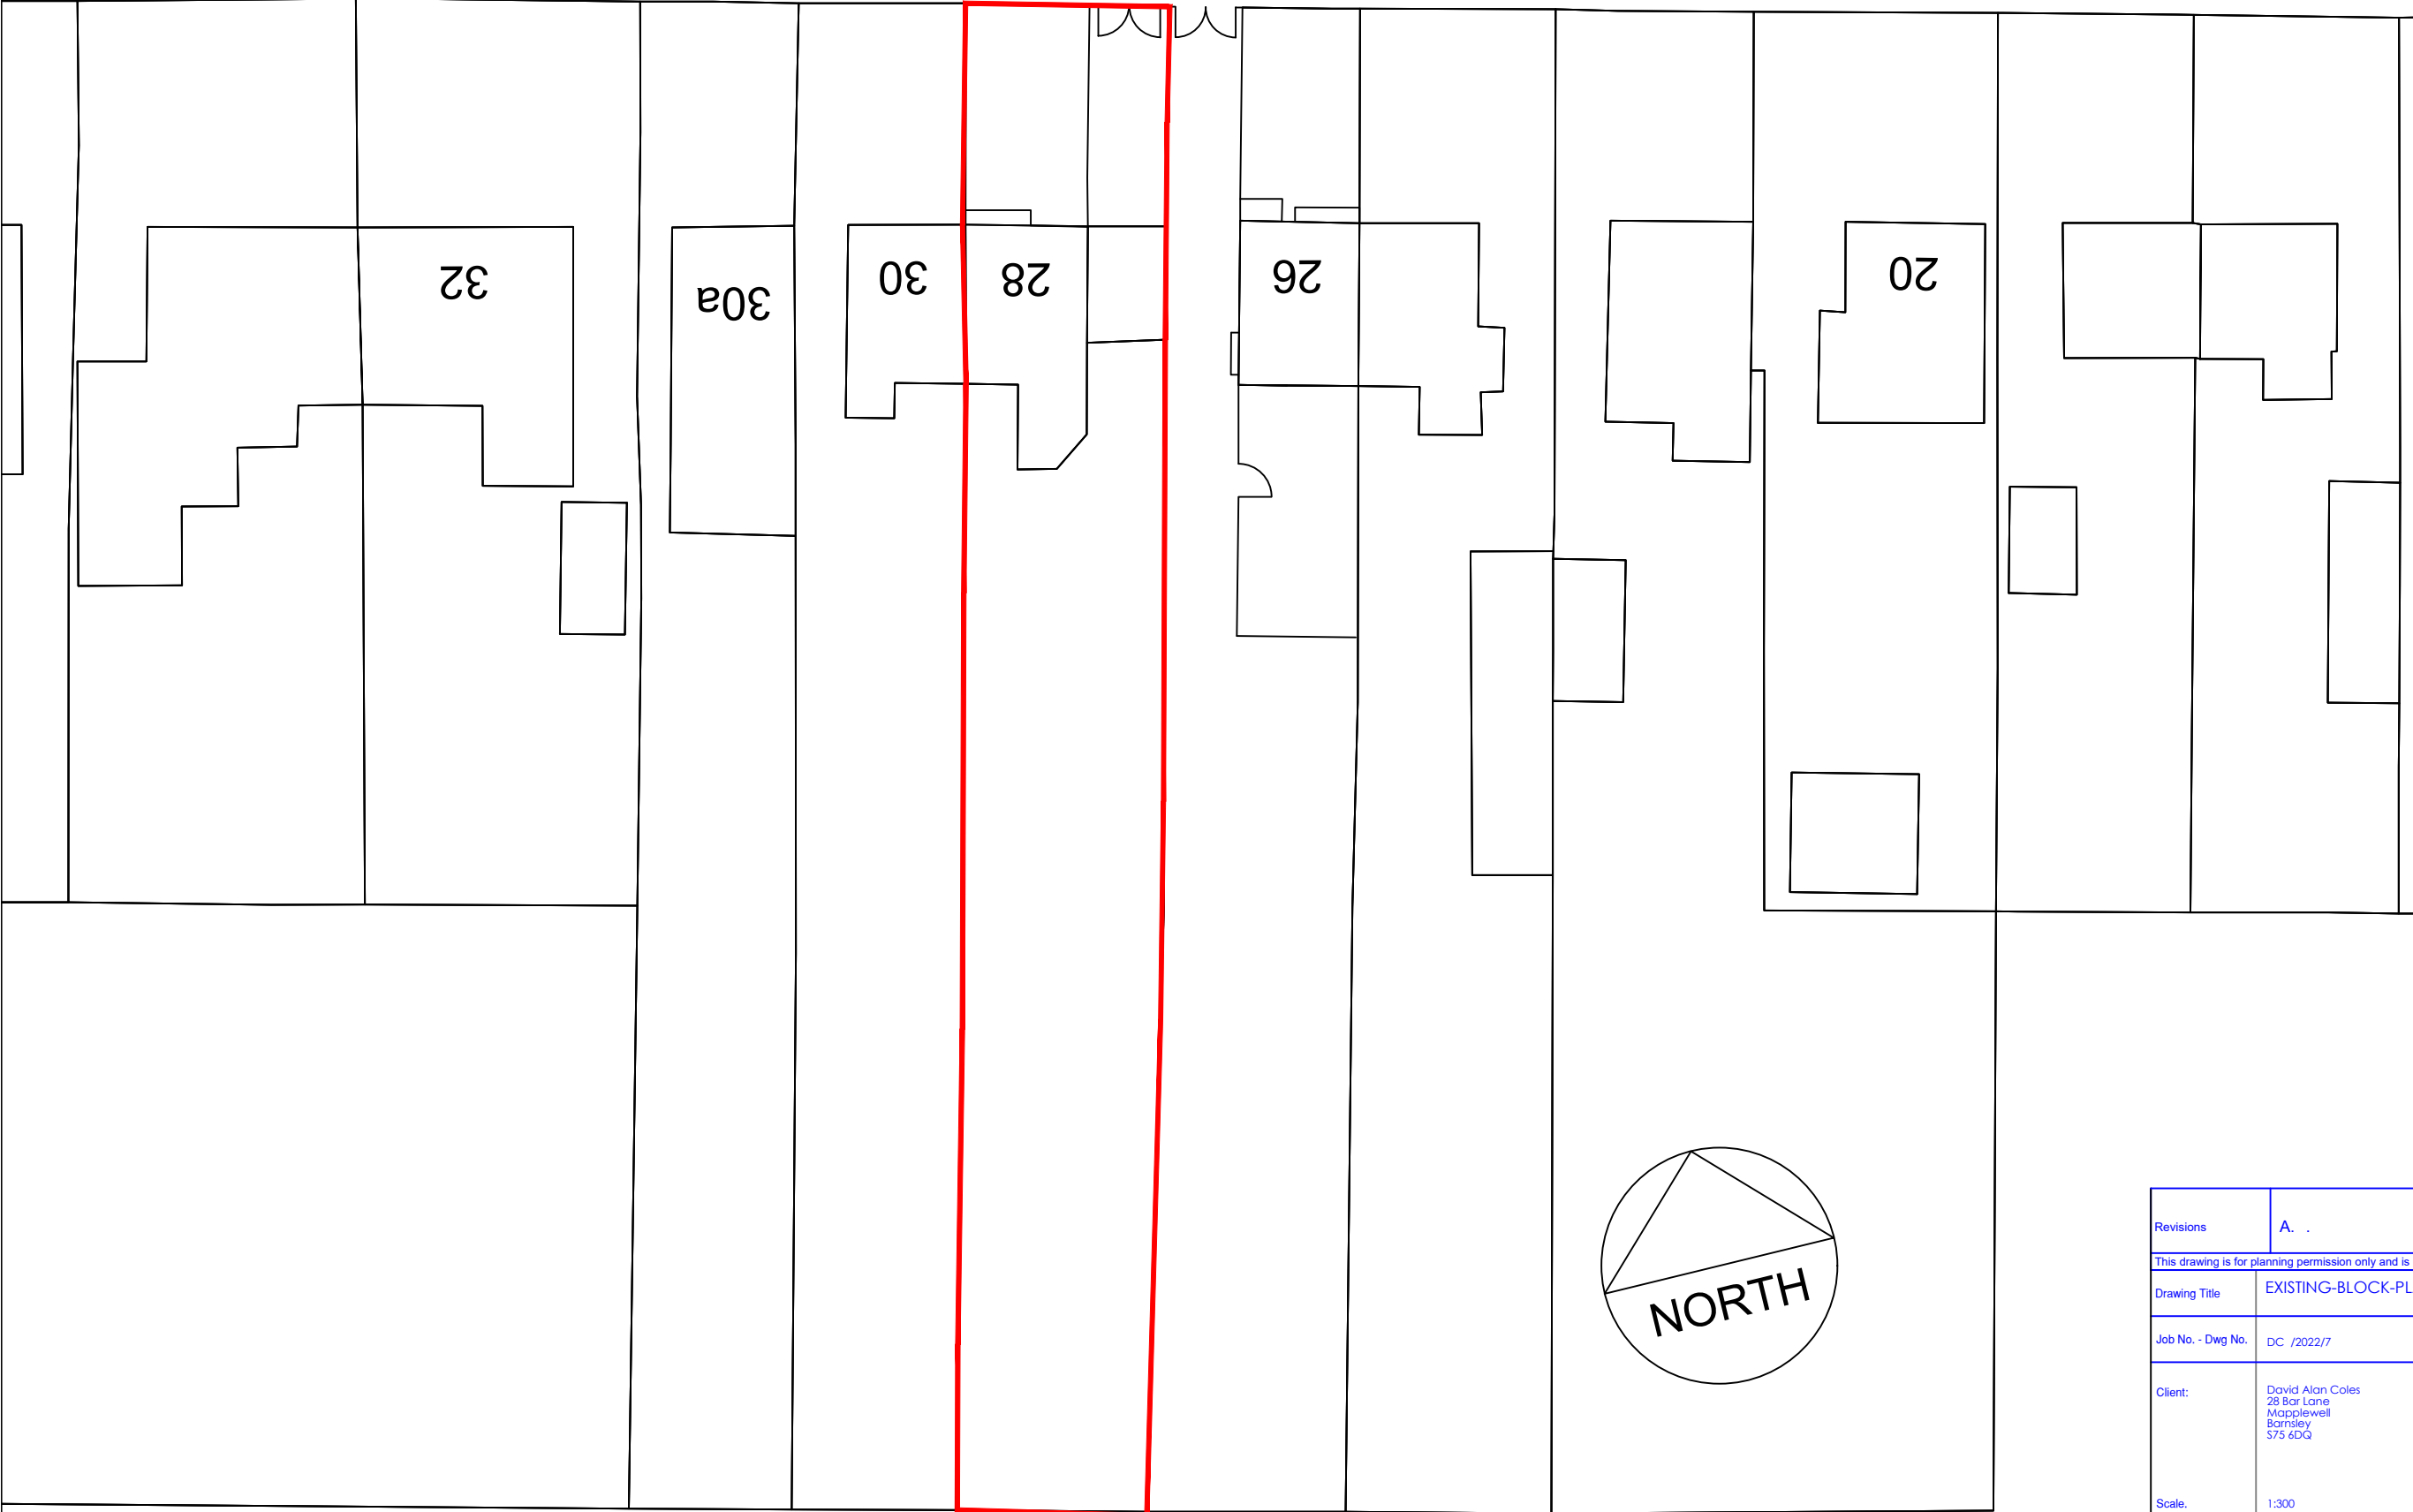

Revisions	A. .		.
This drawing is for planning permission only and is not a construction drawing.			
Drawing Title	EXISTING-BLOCK-PLAN		
Job No. - Dwg No.	DC /2022/7	.	—
Client:	David Alan Coles 28 Bar Lane Mapplewell Barnsley S75 6DQ		
Scale.	1:300		