

ELEVATION
A

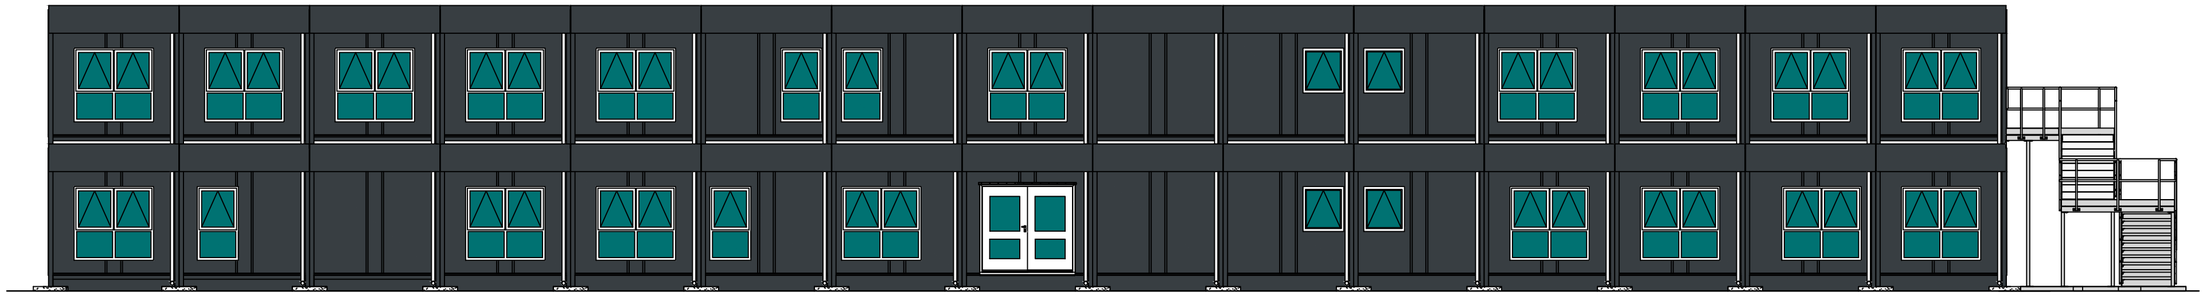


ELEVATION
C

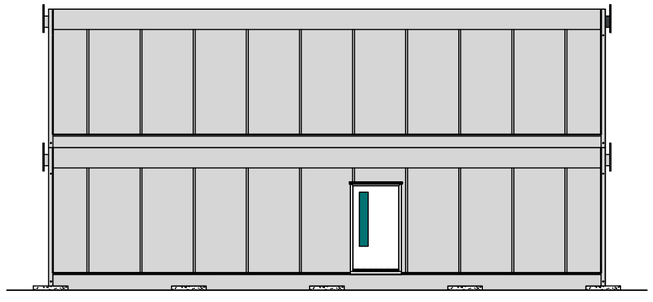

ELEVATION
B



ELEVATION
D

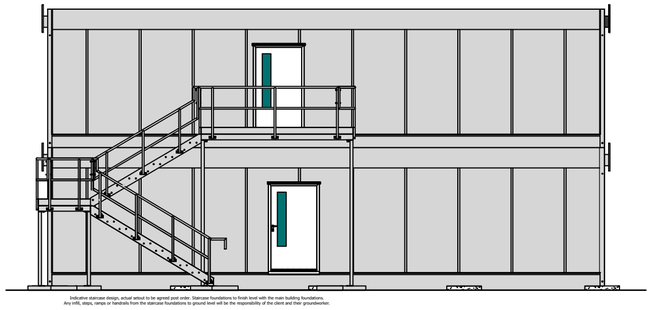

Indicative staircase design, actual settout to be agreed post order. Staircase foundations to finish level with the main building foundations.
Any infill, steps, ramps or handrails from the staircase foundations to ground level will be the responsibility of the client and their groundworker.

Rev	Description	By	Date	Chk	Date
C	G/F IT Office, server room & extra office space altered positions	DC	19.07.23	EL	19.07.23
B	Increased from 26 No. to 30 No. bays & windows altered	DC	17.07.23	PAA	18.07.23
A	First Issue	-	-	-	-

Revision History

General Notes:

- This drawing and any information or descriptive matter set hereon is the confidential property of Algeco, and must not be disclosed, loaned, copied or used for manufacturing, tendering or any other purpose without the prior consent in writing of Algeco.
- Do not scale from this drawing, work to figured dimensions only.
- All dimensions are in millimetres

www.algeco.co.uk
Algeco - Modular Buildings, Manor Drive, Peterborough. PE4 7AP
Tel: 01733 298700 - Fax: 01733 298749

Client:
Naylor Industries

Project:
Modular Office Accommodation
Barnsley
Series 2000

Drawn By:	Drawn Date:	Checked By:	Checked Date:
JB	29.06.23	PAA	29.06.23

Scale:	Sheet Size:	Sheet Number:
1:100	A2	1 of 1

Drawing Title:
12.0m x 3.0m Two Storey Building
30 No. Bays (15 on 15)
Elevations

Drawing Number:	Rev:
S230110-311	C