
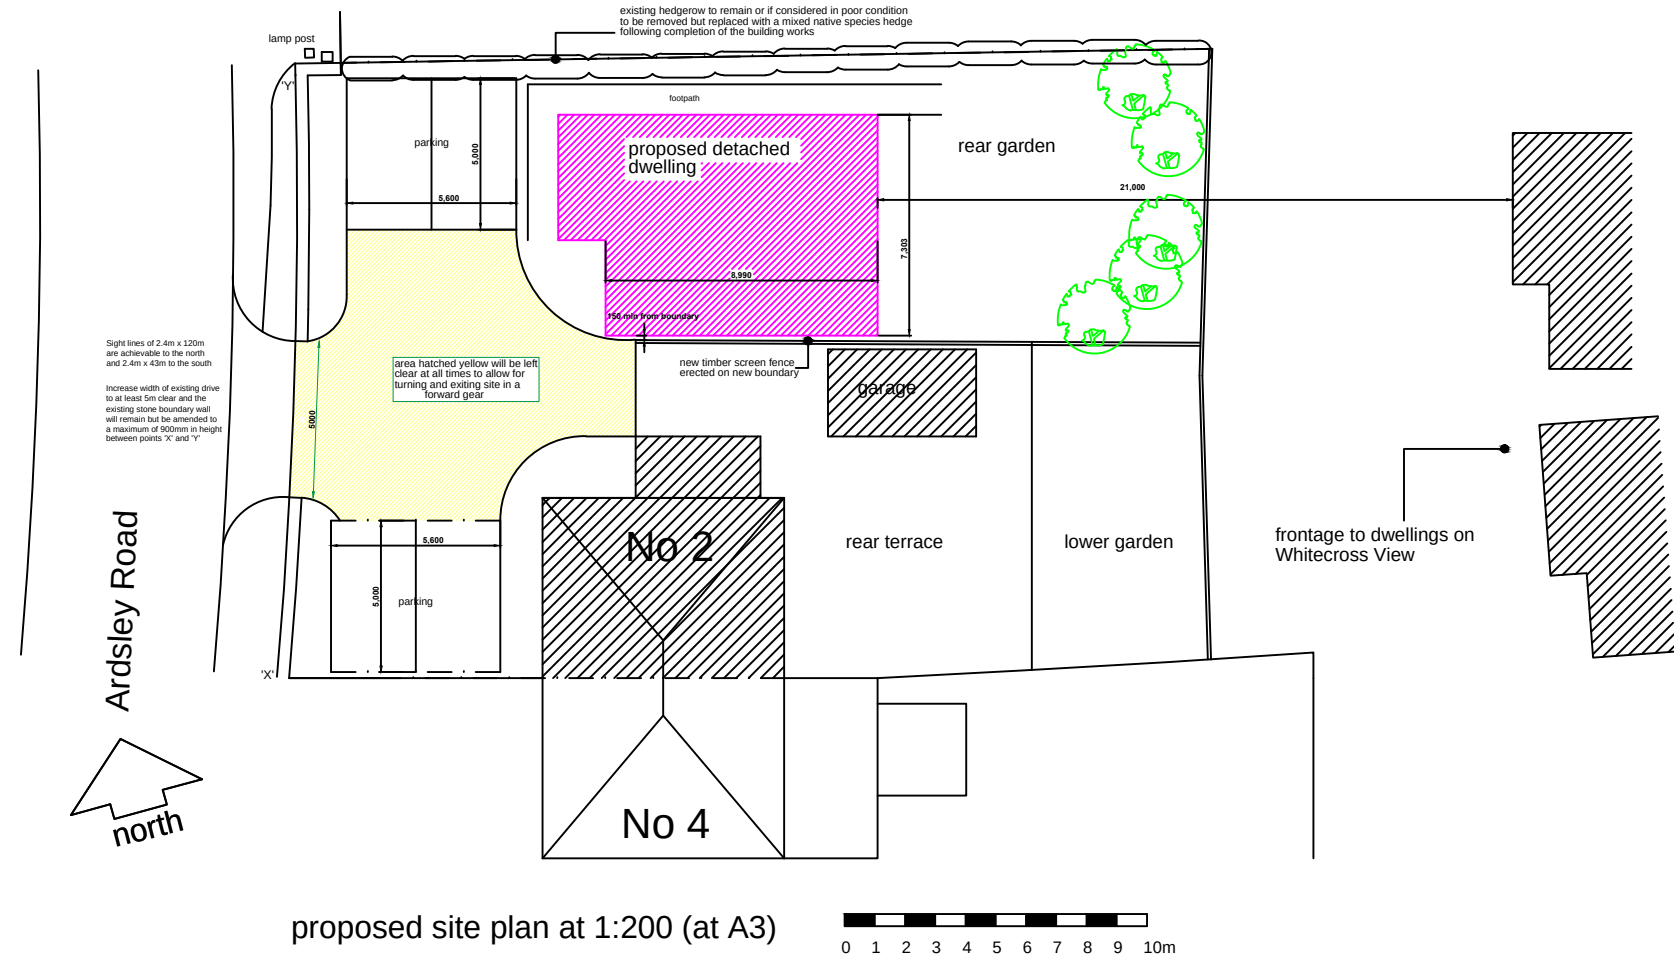


- 1) This drawing and the design and details depicted thereon are the copyright of Peter Dimberline Chartered Architect.
- 2) All dimensions on this drawing are to be checked by the Contractor and any discrepancies are to be reported to the Architect.
- 3) Do not scale critical dimensions off this drawing.
- 4) Contractor to ensure that all Health & Safety requirements (CDM Regulations) in relation to this project will be complied with.

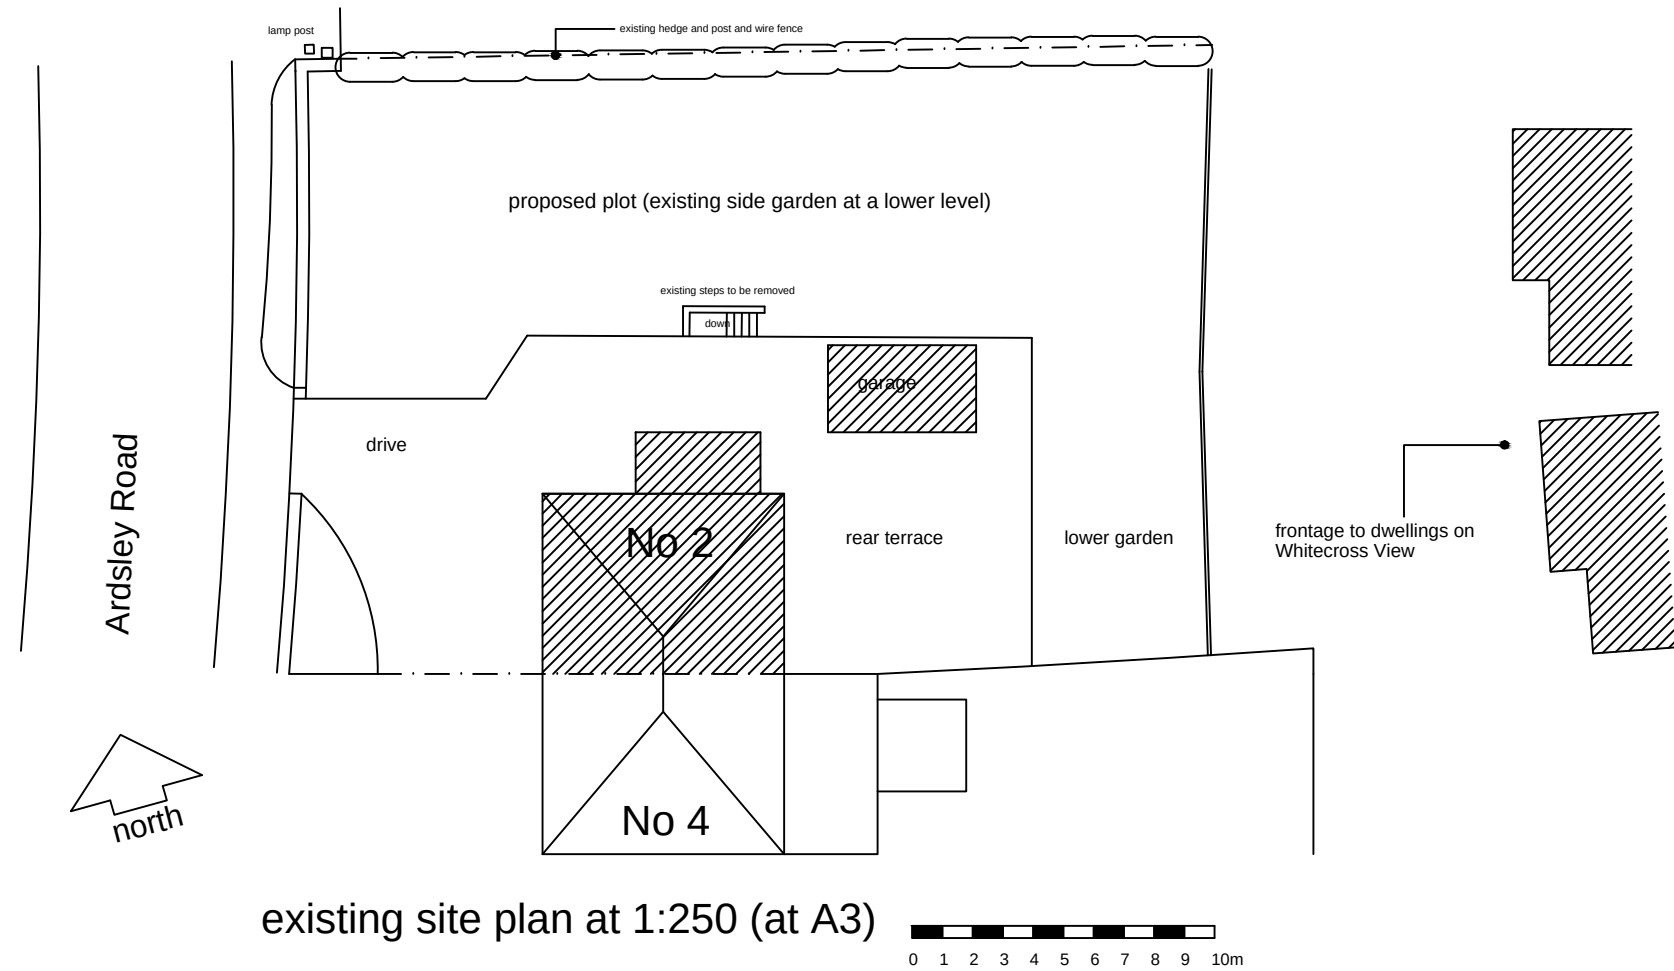

B : Proposed dwelling moved to within 150 mm of boundary with adjacent property

REVISIONS

PETER DIMBERLINE Dip Arch, RIBA
CHARTERED ARCHITECT

2 TIPSEY COURT, STAINCROSS
BARNSELEY, S75 6FZ

tel/fax (01226) 390947
email: pdimberline@tiscali.co.uk

CLIENT
John Carney

PROJECT
Proposed residential development
of one detached dwelling

LOCATION
2 Ardsley Road, Worsbrough,
Barnsley S70 4RN

DRAWING
Existing and proposed site layout

SCALES 1:250 DATE Nov' 19

DWING No. 2019/18/01
REV. B

DRAWN BY
PD