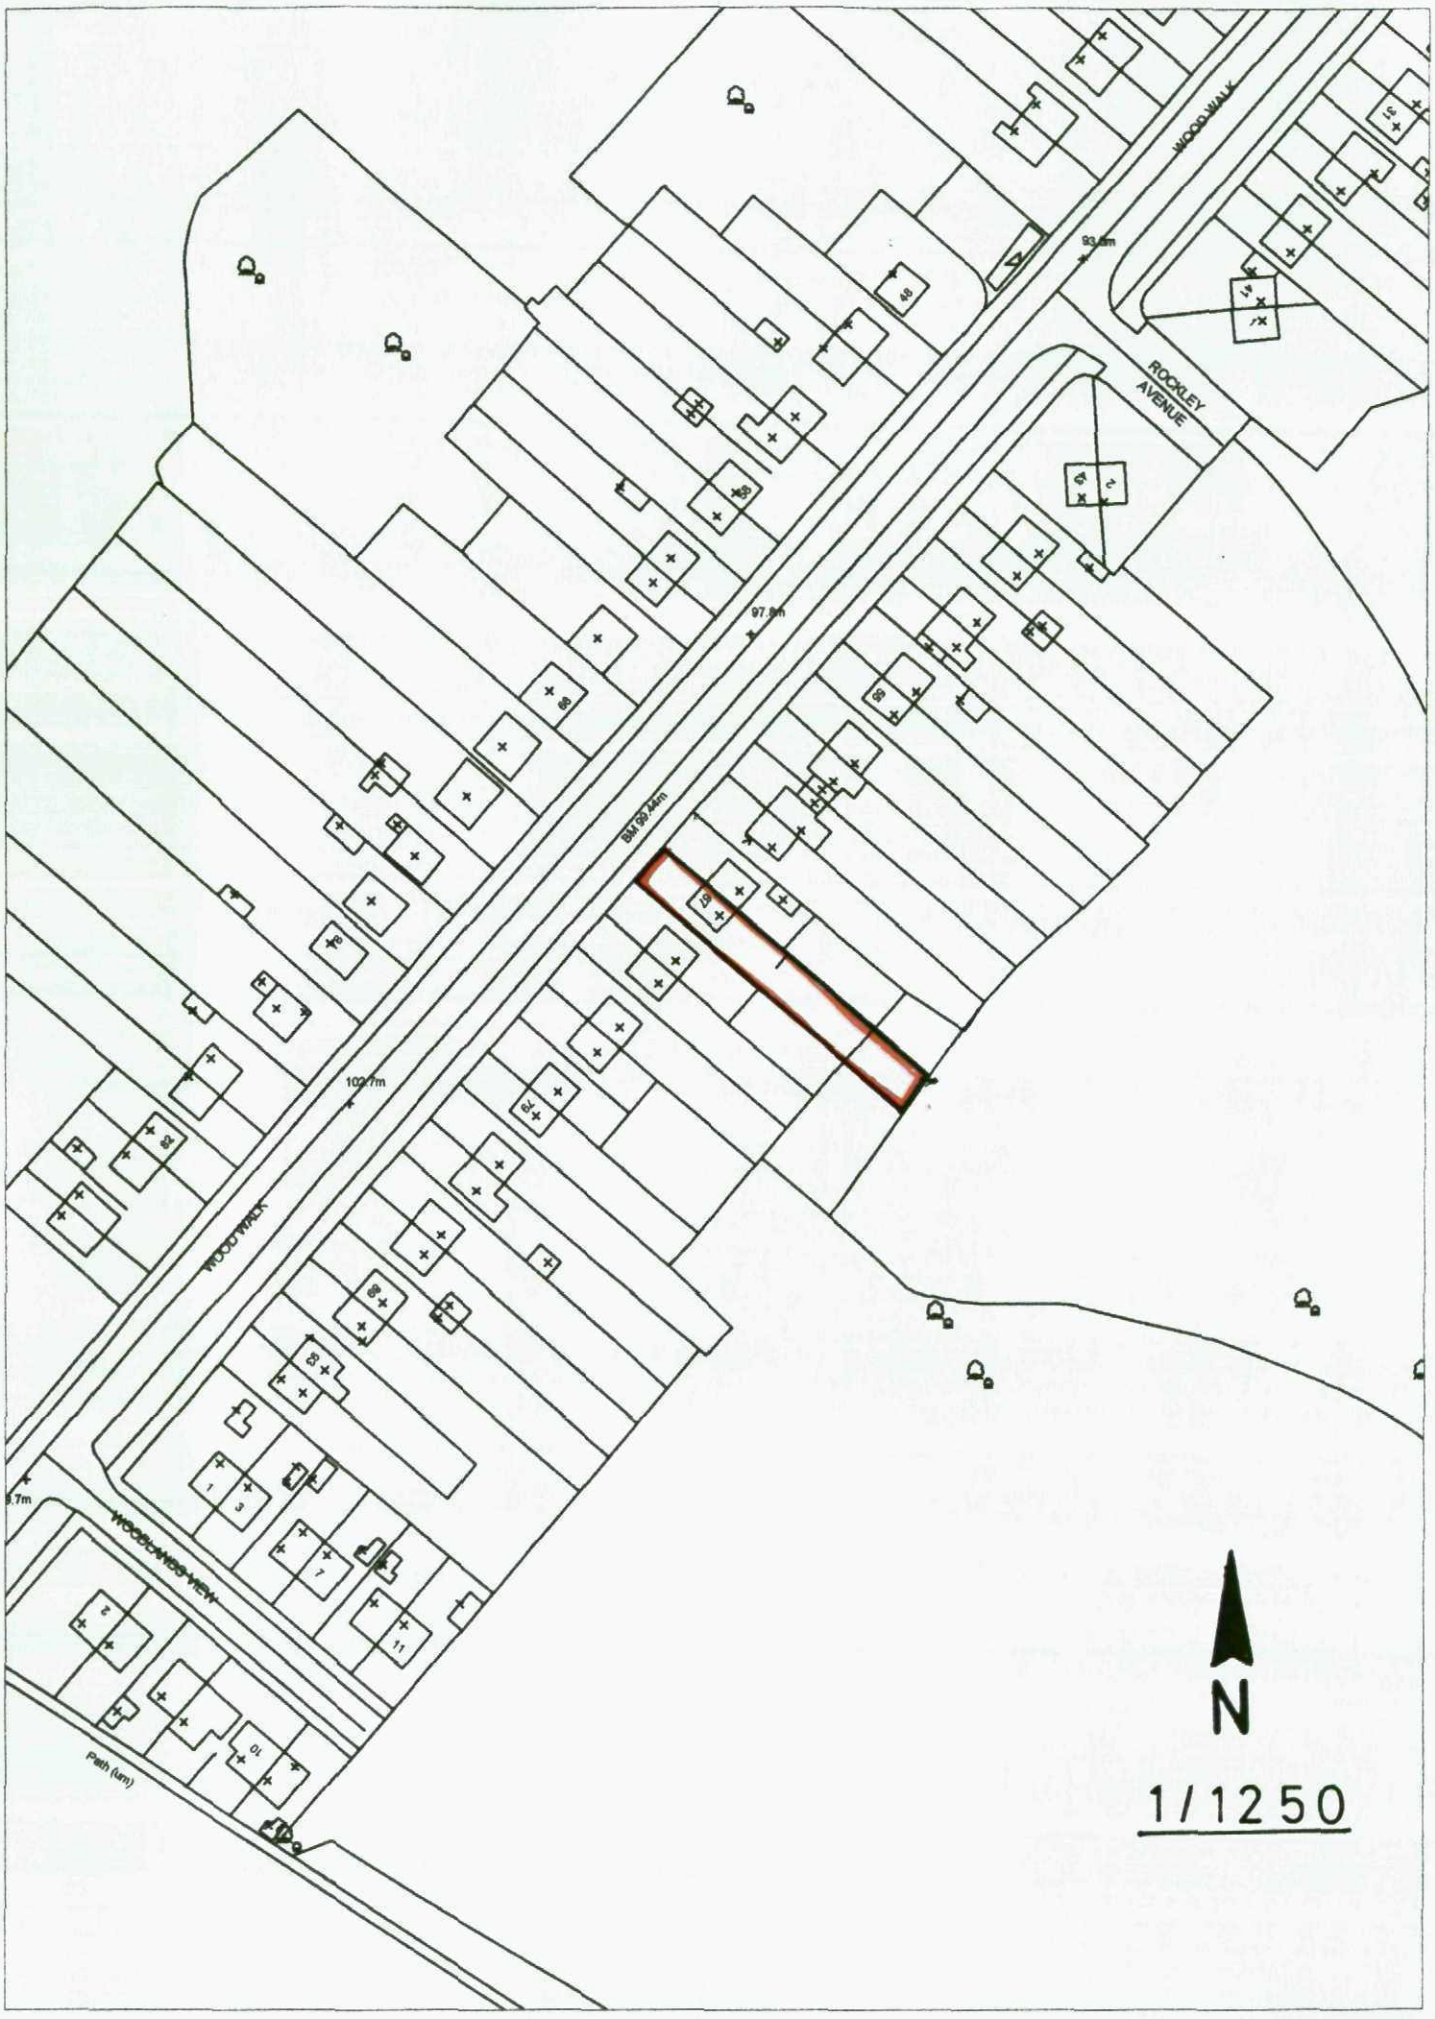

WOODWALK
ROCKLEY AVENUE
WOODLANDS VIEW
Path (1m)
97.9m
100.7m
BM 97.24m
N
1/1250