FROM INSPECTION ON SITE AND DIMENSIONS TAKEN THE SIDE EXTENSION WIDTH OF 3.00m AND THE FOUNDATION SPREAD WILL FALL WITHIN THE NATURAL BOUNDARY.

+3.00m BOUNDARY GARDEN LEVEL

PROPOSED RETAINING WALL AROUND

PROPOSED PART 2 STOREY AND PART SINGLE STOREY EXTENSION

EXITING STEPS UP TO THE UPPER LEVEL


0.00m CONCRETE YARD LEVEL

PROPOSED GARAGE POSITION

EXISTING RETAINING WALL

EXISTING GARAGE POSITION

REVISION A

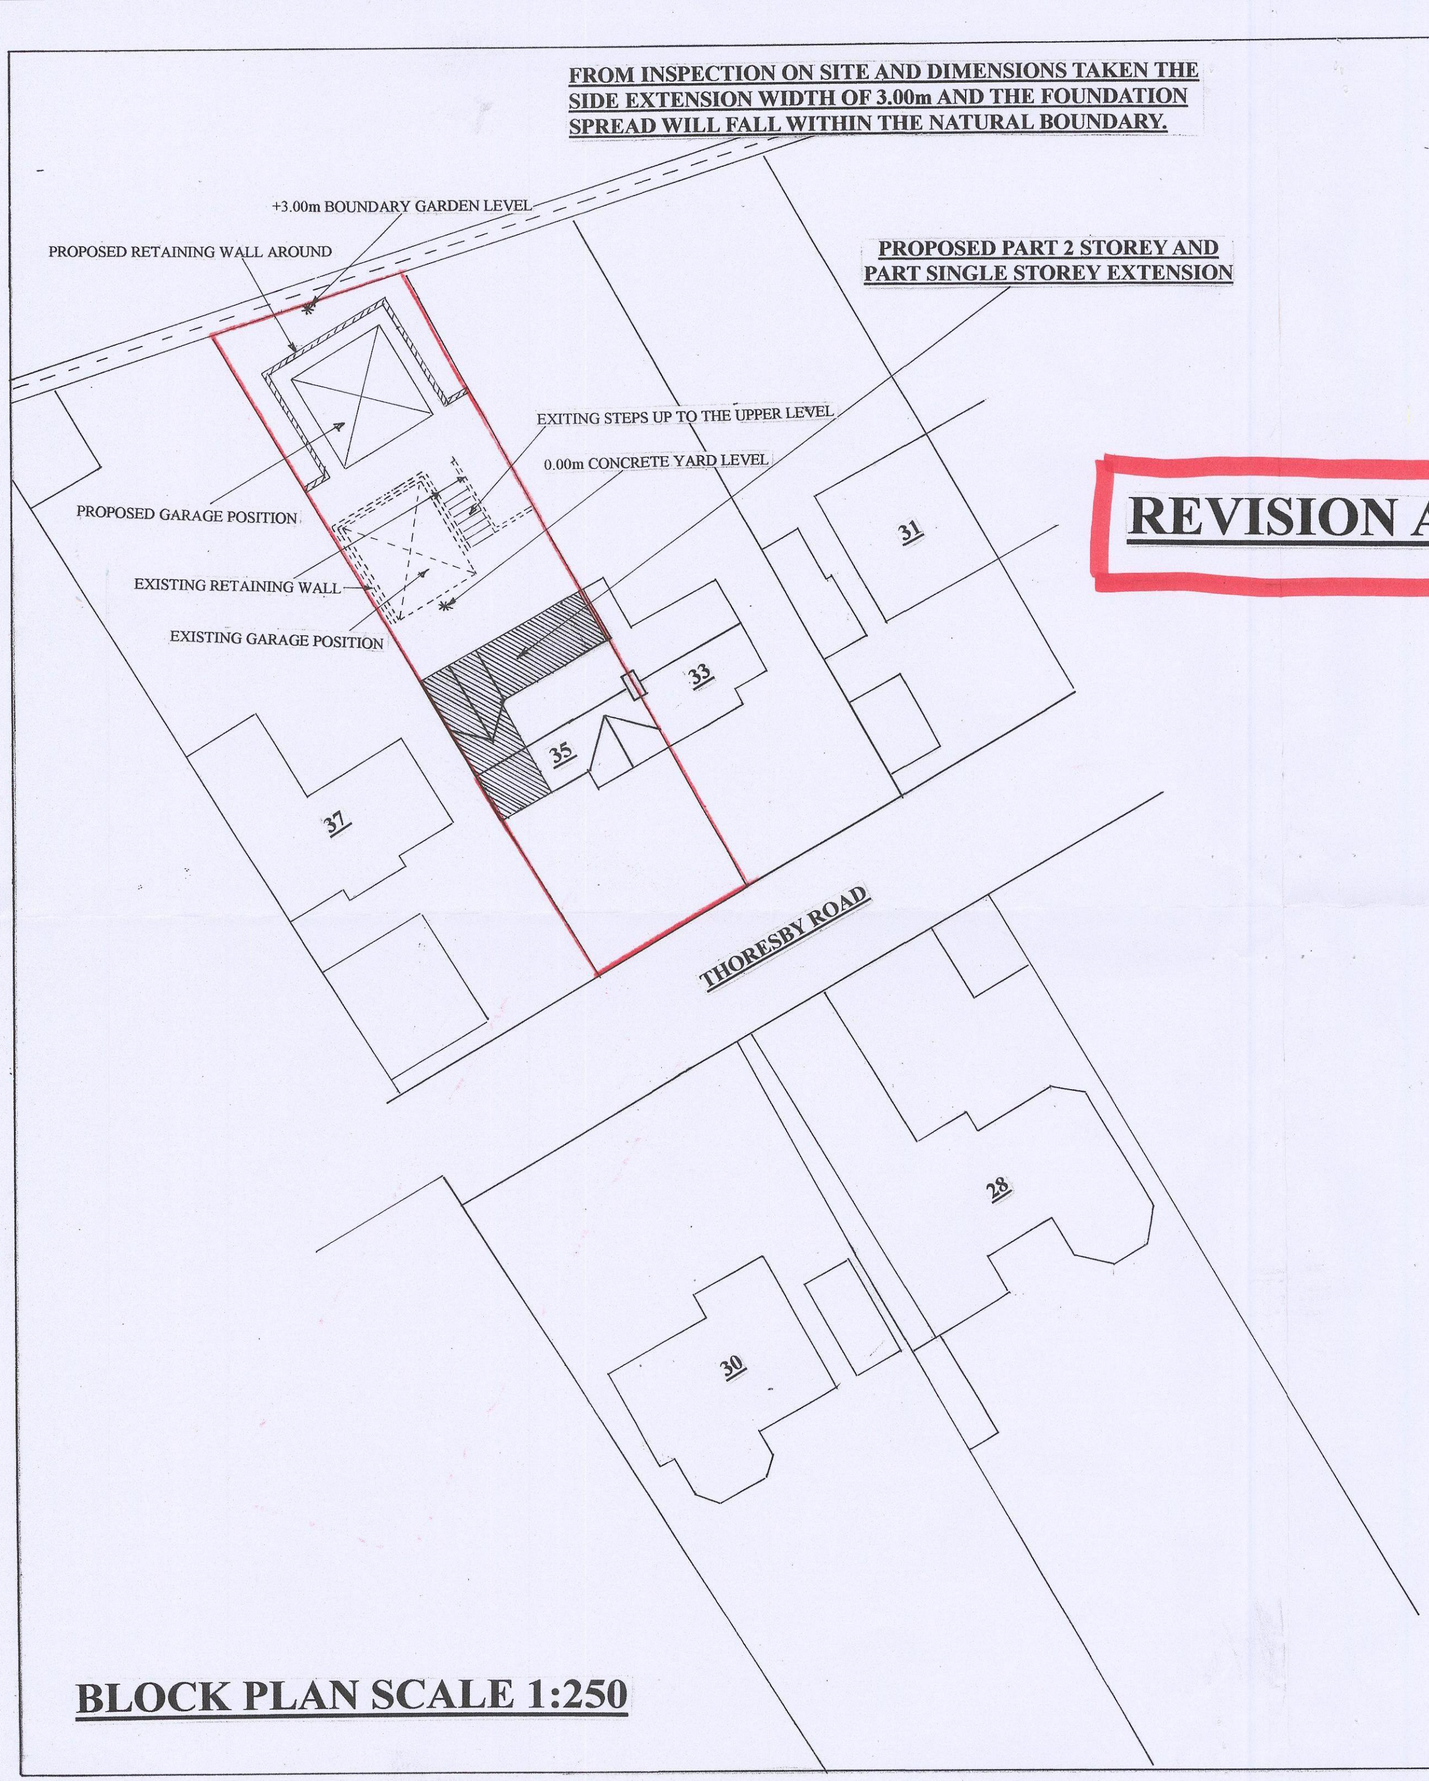

BLOCK PLAN SCALE 1:250



OS MasterMap 1250/2500/10000 scale
Monday, July 30, 2018, ID: BW1-00730998
www.blackwellmapping.co.uk

1:1250 scale print at A4, Centre: 436046 E, 407467 N

©Crown Copyright Ordnance Survey. Licence no. 100041041

N

BLACKWELL'S MAPPING SERVICES
PERSONAL & PROFESSIONAL MAPPING
www.blackwellmapping.co.uk
TEL: 0800 151 2612
maps@blackwell.co.uk

BMBC
CORPORATE MAIL ROOM
26 SEP 2018
Received by: .....
ORIGINAL COPY