


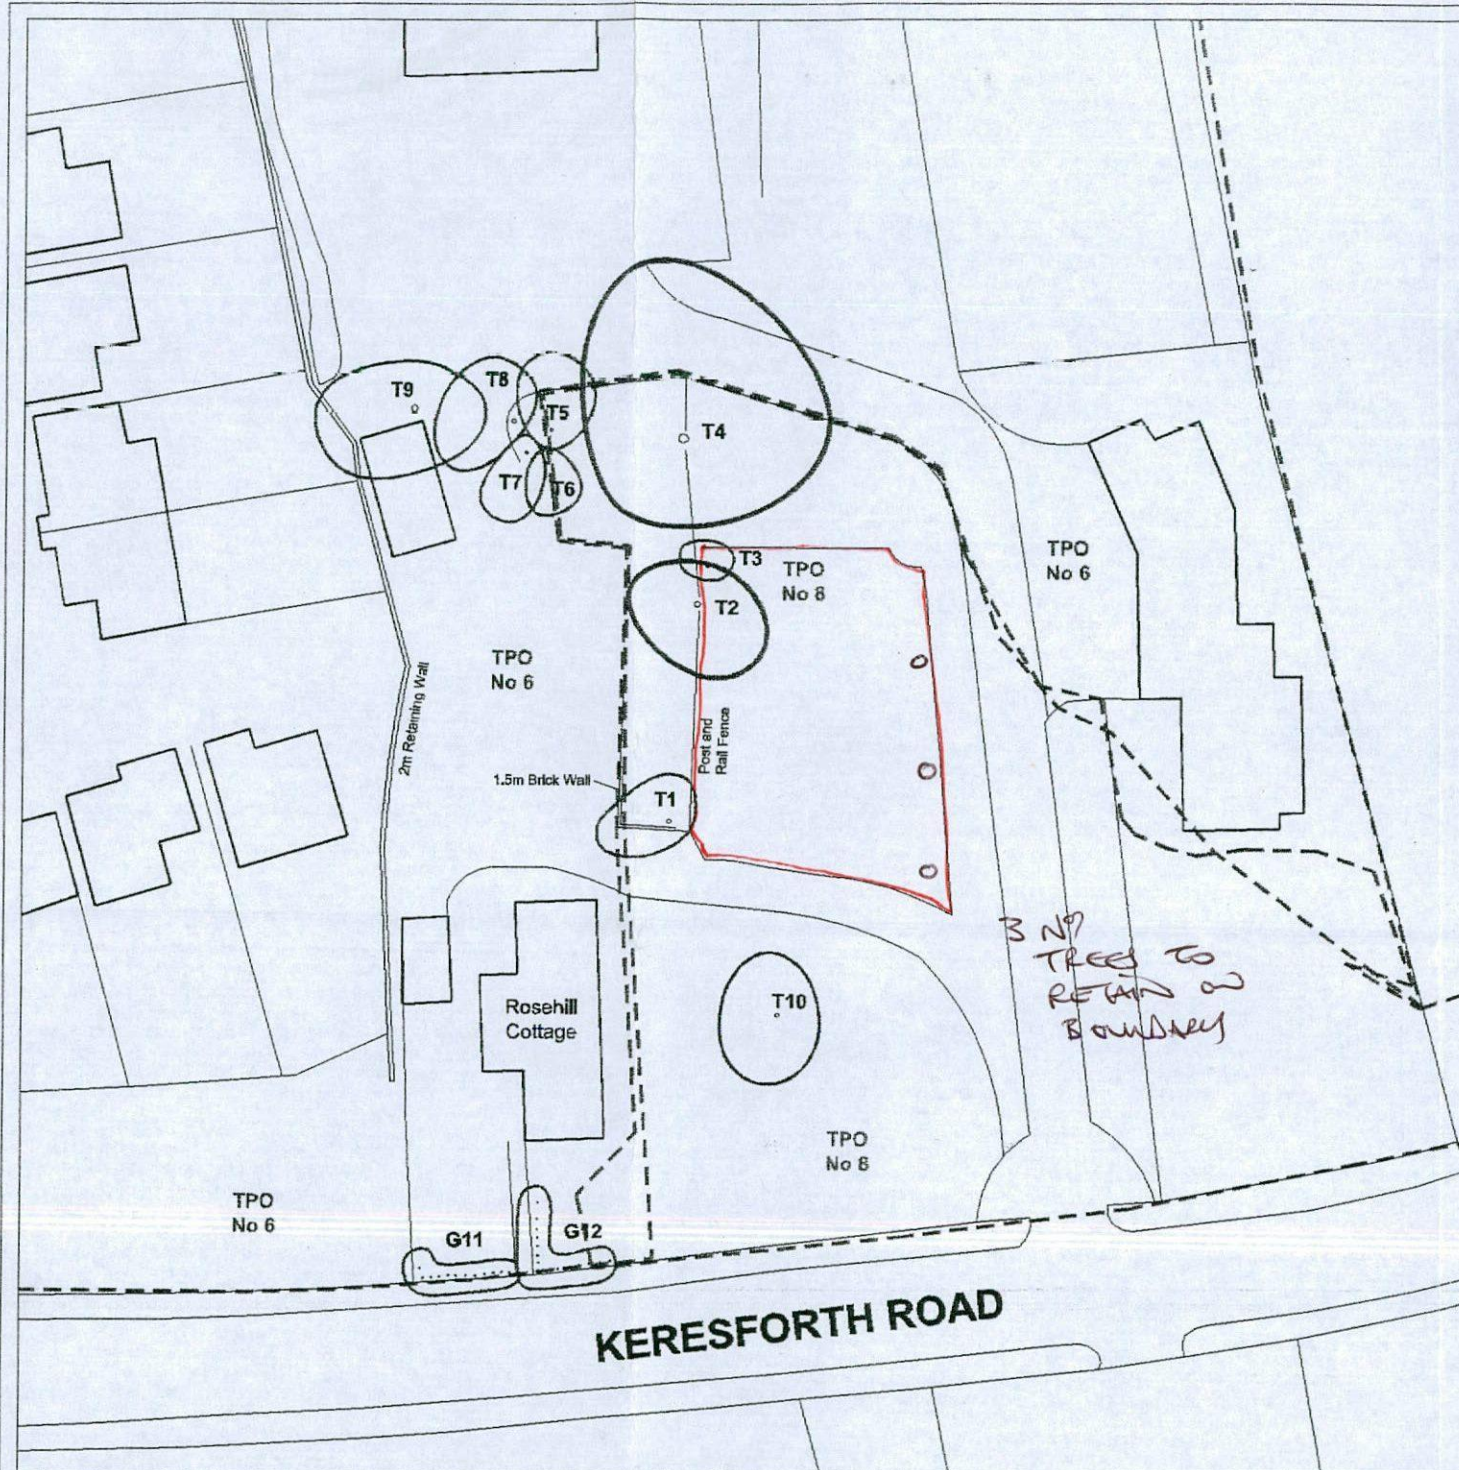

NO	TPO	TREE SPECIES	TREE SPECIES	HEIGHT	SPREAD	DIA	N	CAT.	Life	Life	NOTES
	ref	Common Name	Scientific Name	m	m	mm			Stage	exp yrs	
T1	No 8	Plum	Prunus domestica	8	7	270	N	C2	Semi-Mature	10-20	Ivy Covered Stem, Suppressed
T2	No 8	Copper Beech	Fagus sylvatica purpurea	12	10	400		B2	Mature	40	Slight lean
T3	No 8	Sycamore	Acer pseudoplatanus	7	4	150		C2	Young	40	
T4	No 8	Sycamore	Acer pseudoplatanus	17	17	650		B2	Over-Mature	40	Leaning
T5	No 8	Cherry sp	Prunus sp	12	7	200		C2	Early-Mature	40	
T6	No 8	Sycamore	Acer pseudoplatanus	12	5	200		C2	Early-Mature	40	
T7	No 6	Sycamore	Acer pseudoplatanus	12	6	200		C2	Early-Mature	40	Slightly suppressed
T8	No 6	Sycamore	Acer pseudoplatanus	12	8	290	N	C2	Semi-Mature	40	Multistemmed @ GL
T9	No 6	Sycamore	Acer pseudoplatanus	14	11	450		C2	Mature	40	
T10	No 8	Pear	Pyrus communis	12	9	350		U	Mature	0-10	Leaning, Ringbarked, Previous pruning works
T11	No 6	Leyland Cypress	Cupressus x leylandii	7-8	2-3	75-150		C2	Semi-Mature	20-40	Group 16 No.
T12	No 6	Leyland Cypress	Cupressus x leylandii	7-8	2-3	75-150		C2	Semi-Mature	20-40	Group 12 No.

TREE SURVEY TO BS5837:2012

KEY	COLOUR	QUALITY	DESCRIPTION
	GREEN	A: HIGH	Vigorous healthy good form, visually important, historic or rare
	YELLOW	B: MODERATE	Slightly impaired condition, numerous immature, 'A' potential
	ORANGE	C: LOW	Adequate condition requiring minimal surgery
	RED	U: FELL	Dead dying, dangerous, insecure rooting, significant fungal disease
	GREY	SHRUBS	
SUB-CATEGORY:			
1 ARBORICULTURAL			
2 LANDSCAPE			
3 CULTURAL/CONSERVATION			

In accordance with BS5837:2012 'Trees in relation to design, demolition and construction', offsite trees within a distance equal to 12x stem diameter from boundary should be surveyed. In accordance with good working practice, all trees within 12m of the site boundary have been surveyed.

The original of this drawing is produced in colour - a monochrome copy should not be relied upon.

LIMITATION OF THIS SURVEY
This survey records amenity quality and desirability of tree retention in relation to proposed construction by visual inspection from ground level where accessible.

It does not constitute a Tree Inspection or detailed report on condition.

Tree heights and spread approximate. The diameter of single stem trees is taken at 1.5m above ground level. For the diameter of multistemmed trees, each multistem is measured at 1.5m above ground level and calculated to give a notional diameter as if all multistems were fused into one stem.

The branch spread is an accurate representation of the crown as clause 4.4.2.5 (e)

Tree inspections should take place annually in September/October when trees are in leaf.

Tree positions are approximate and are to be verified by topographic survey.

Barnsley Metropolitan Borough Council
Tree Preservation Orders:

No 6.	No 6
No 8.	No 8

Scale 1:500

0 5 10 15 20 25 [m]

Based on Ordnance Survey Plan received from G. Greetham 13. April 2016.

Weddle Landscape Design
LANDSCAPE ARCHITECTURE
ENVIRONMENTAL PLANNING
Mews Studio, Charnwood House, Tel: (0114) 250 1181
8 Kenwood Bank, Sheffield S7 1NU Fax: (0114) 250 1188
www.weddles.co.uk mail@weddles.co.uk

Job: ROSEHILL COTTAGE, DODWORTH

Title: TREE SURVEY

scale	drawn	date	job number	number	revision
1:500	NN	APR 16	620	RHC 01	-