PLAN REFERRED TO

ATHERSLEY

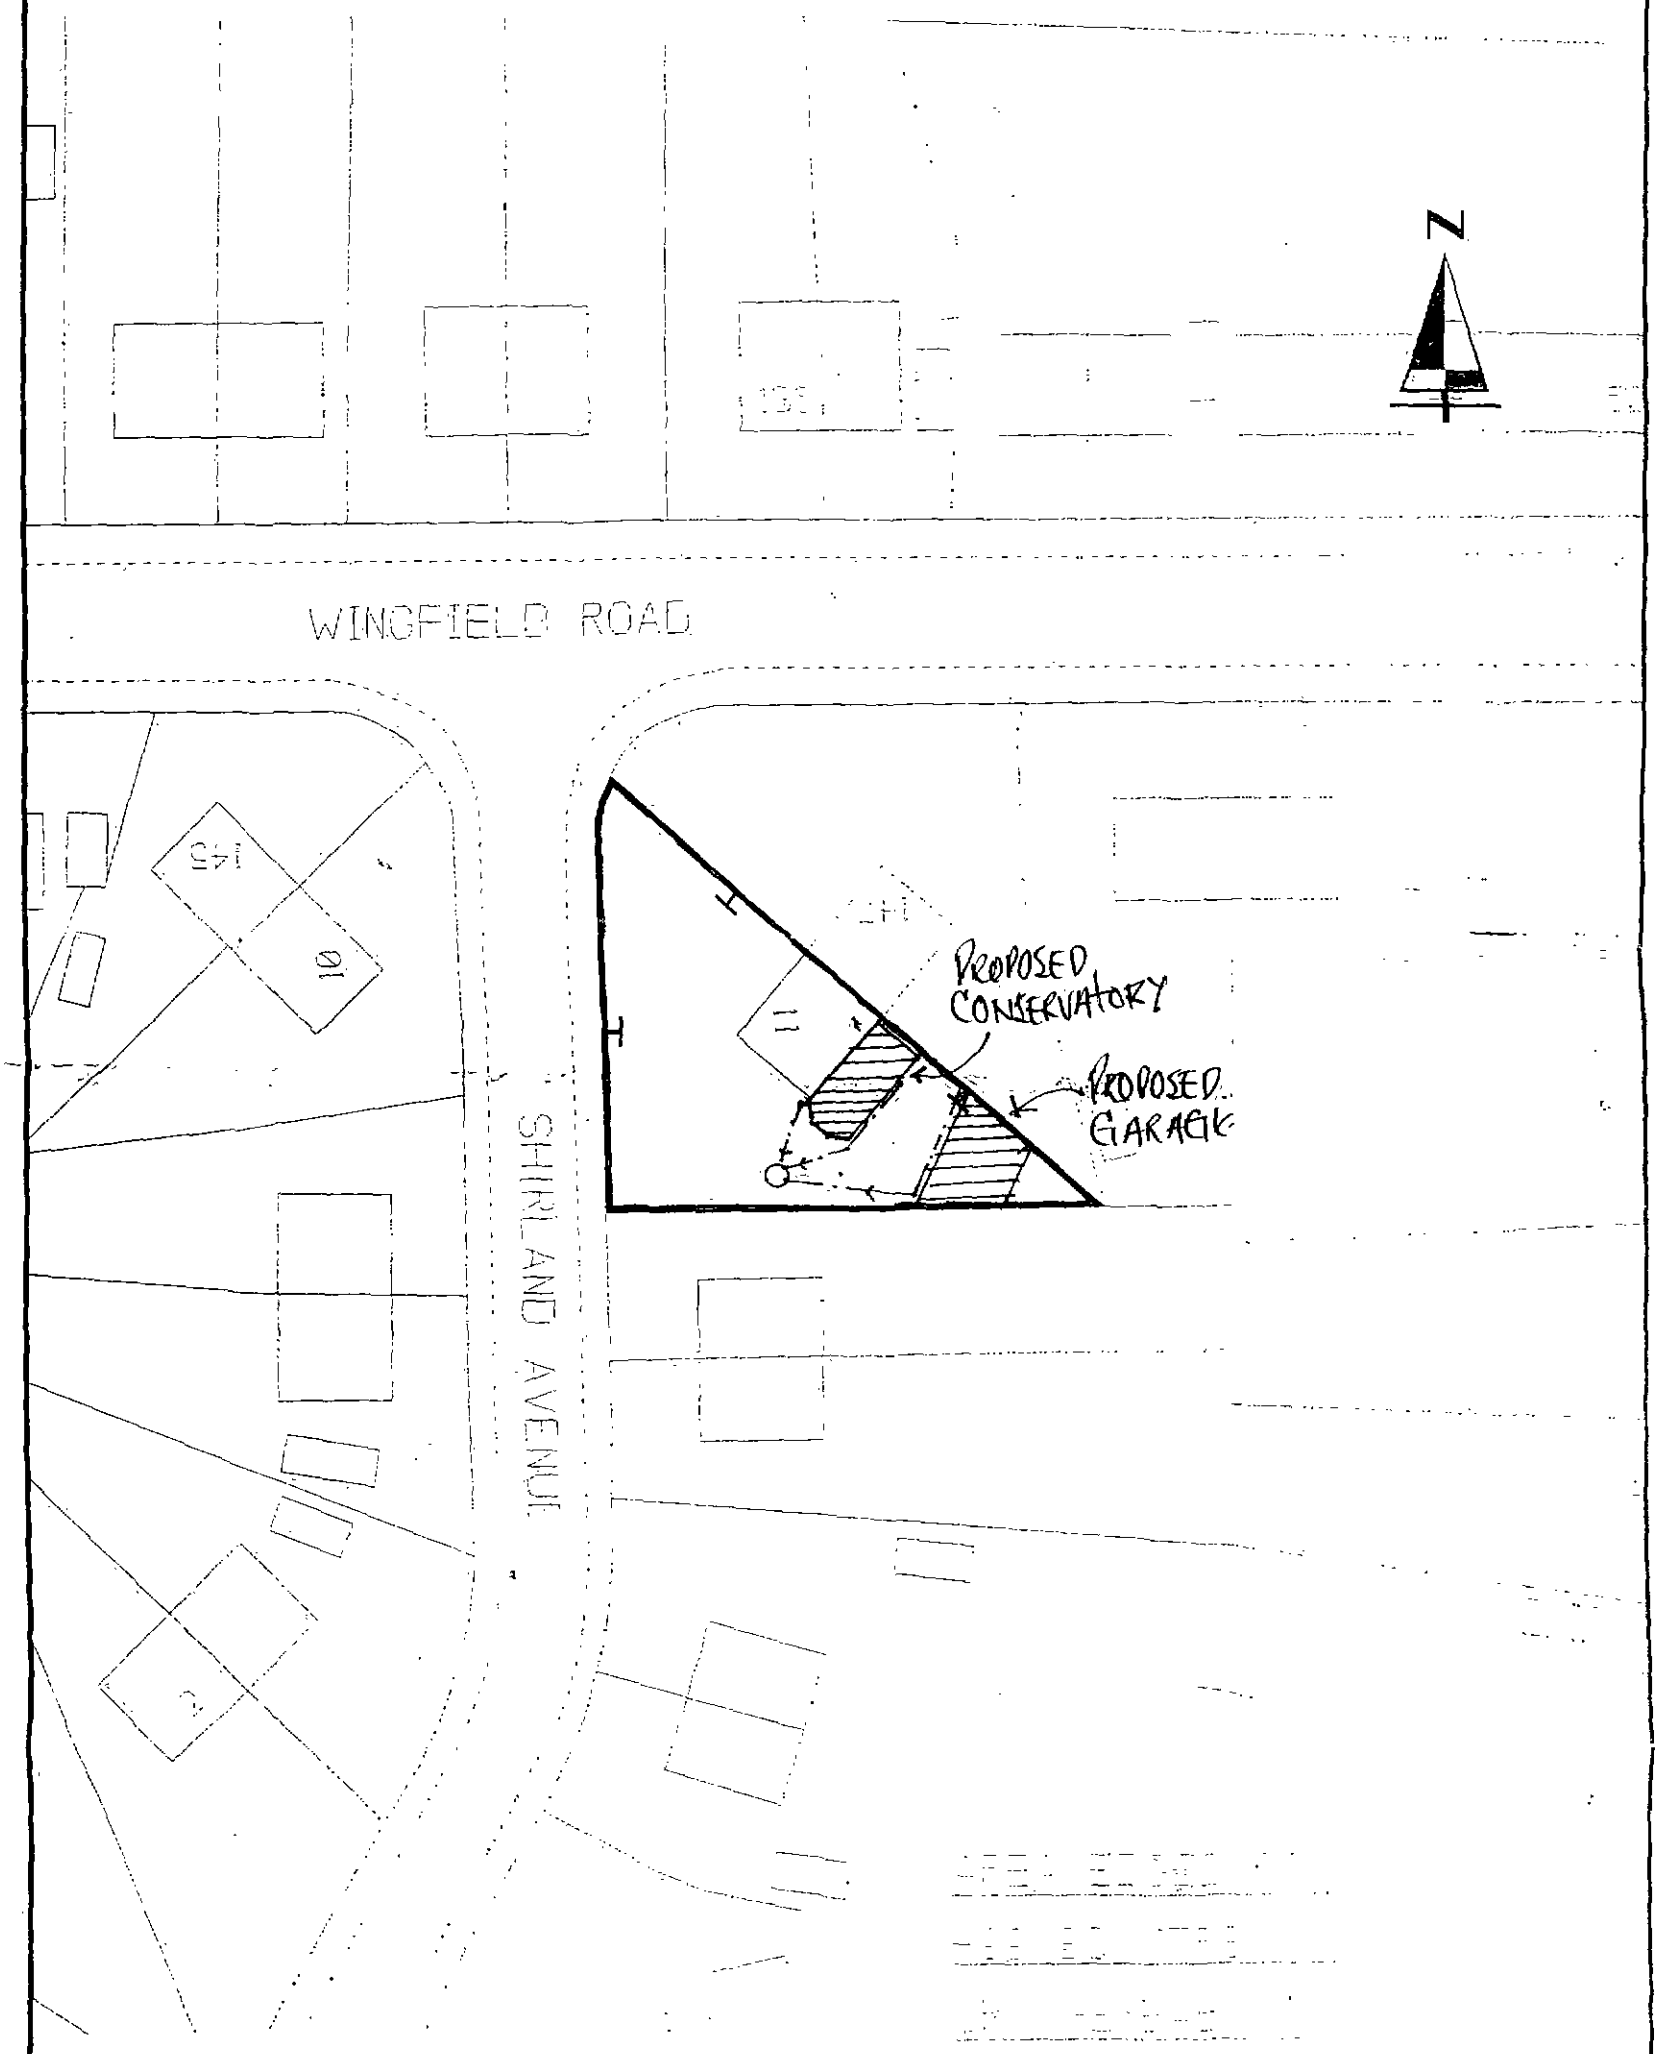

BARNSLEY METROPOLITAN BOROUGH COUNCIL
PROPERTY AND PROCUREMENT
SPRINGFIELD HOUSE, SPRINGFIELD STREET BARNSLEY S70 2HH
TEL: 01226 774601 FAX: 01226 774610
E-Mail: estates@barnsley.gov.uk
www.barnsley.gov.uk

The material contained in this plan has been reproduced from an Ordnance Survey Map with the permission of the Controller of Her Majesty's Stationery Office © Crown Copyright. Unauthorised reproduction infringes Crown Copyright and may lead to prosecution or civil proceedings. Ordnance Survey Licence No. LA076080

BLOCK PLAN.
1:500.