


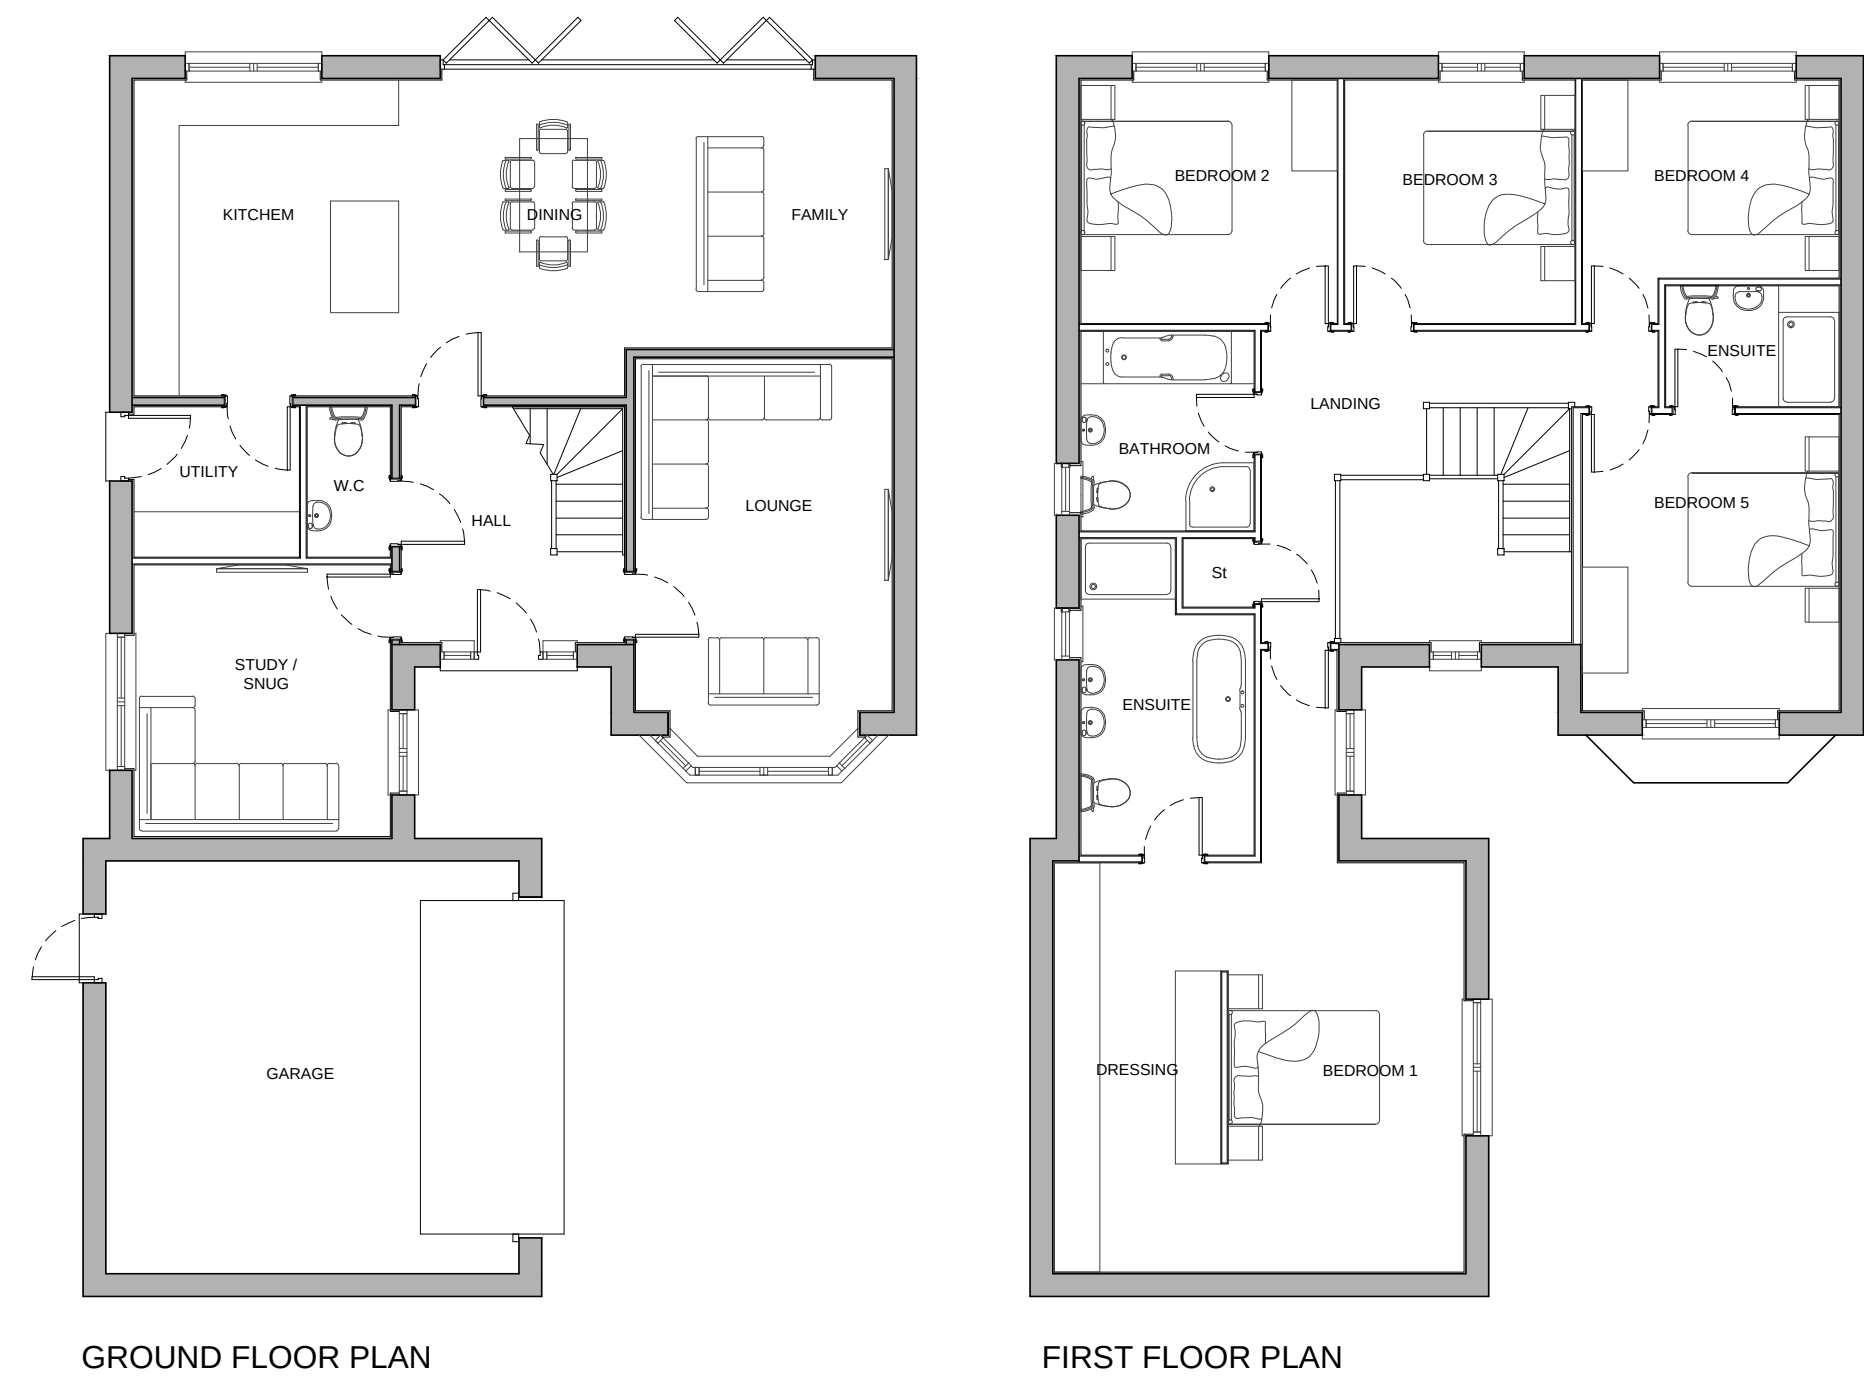

A	06.06.18	THE ROOF LIGHTS TO THE BEDROOM ABOVE THE GARAGE HAS BEEN ALTERED TO A DORMER WINDOW	RAN	VS
---	----------	---	-----	----

REV	DATE	DESCRIPTION	BY	CHECK
-----	------	-------------	----	-------



CLIENT: BERKELEY DEVEER	DRAWING NUMBER: P17:5149:17 - A
PROJECT: PROPOSED RESIDENTIAL DEVELOPMENT	SCALE @ A1: 1:100
DRAWING: Harrogate - PLOT 13 PLANS & ELEVATIONS	DRAWN: RAN CHECKED: VS
	DATE: FEB 18 DATE: FEB 18

14 MARINER COURT / CALDER PARK / WAKEFIELD / WF4 3FL
01924 383322 / www.jpassoc.co.uk / info@jpassoc.co.uk
jpassoc.co.uk is a trading style of John R Paley Associates Limited