


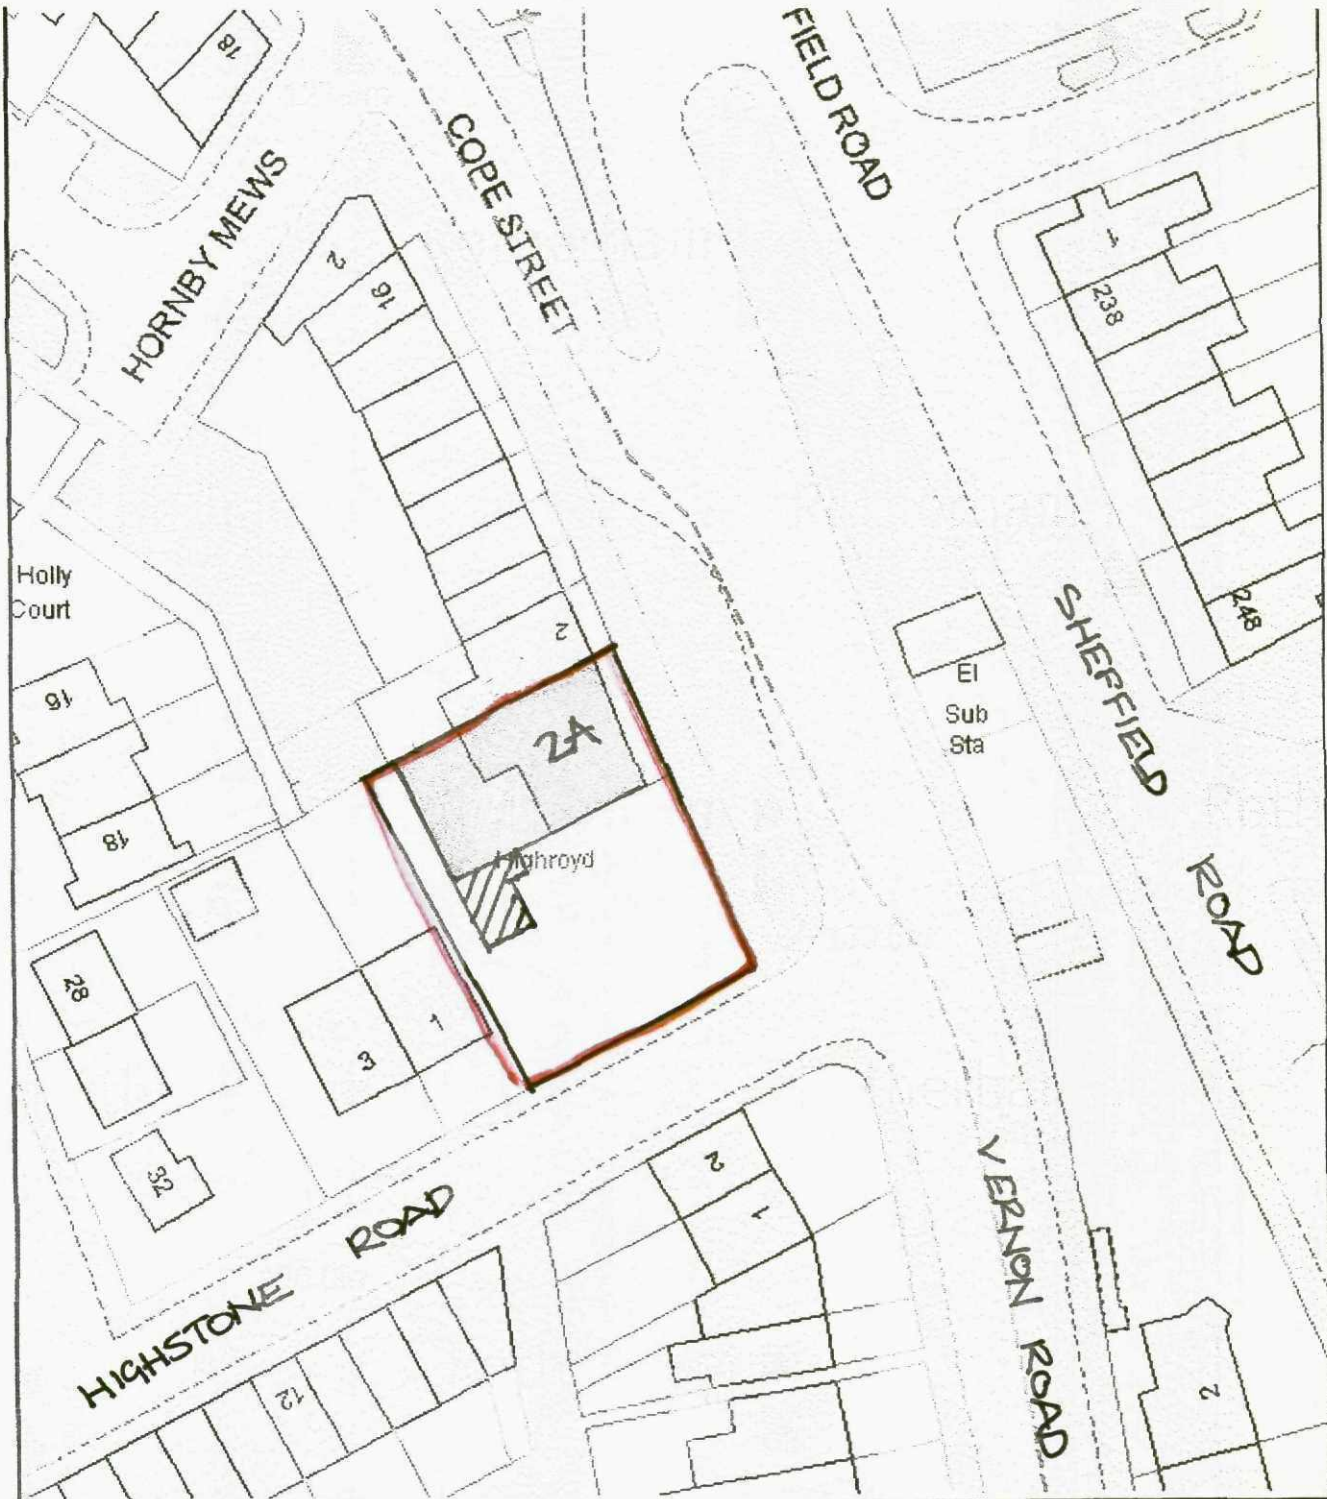


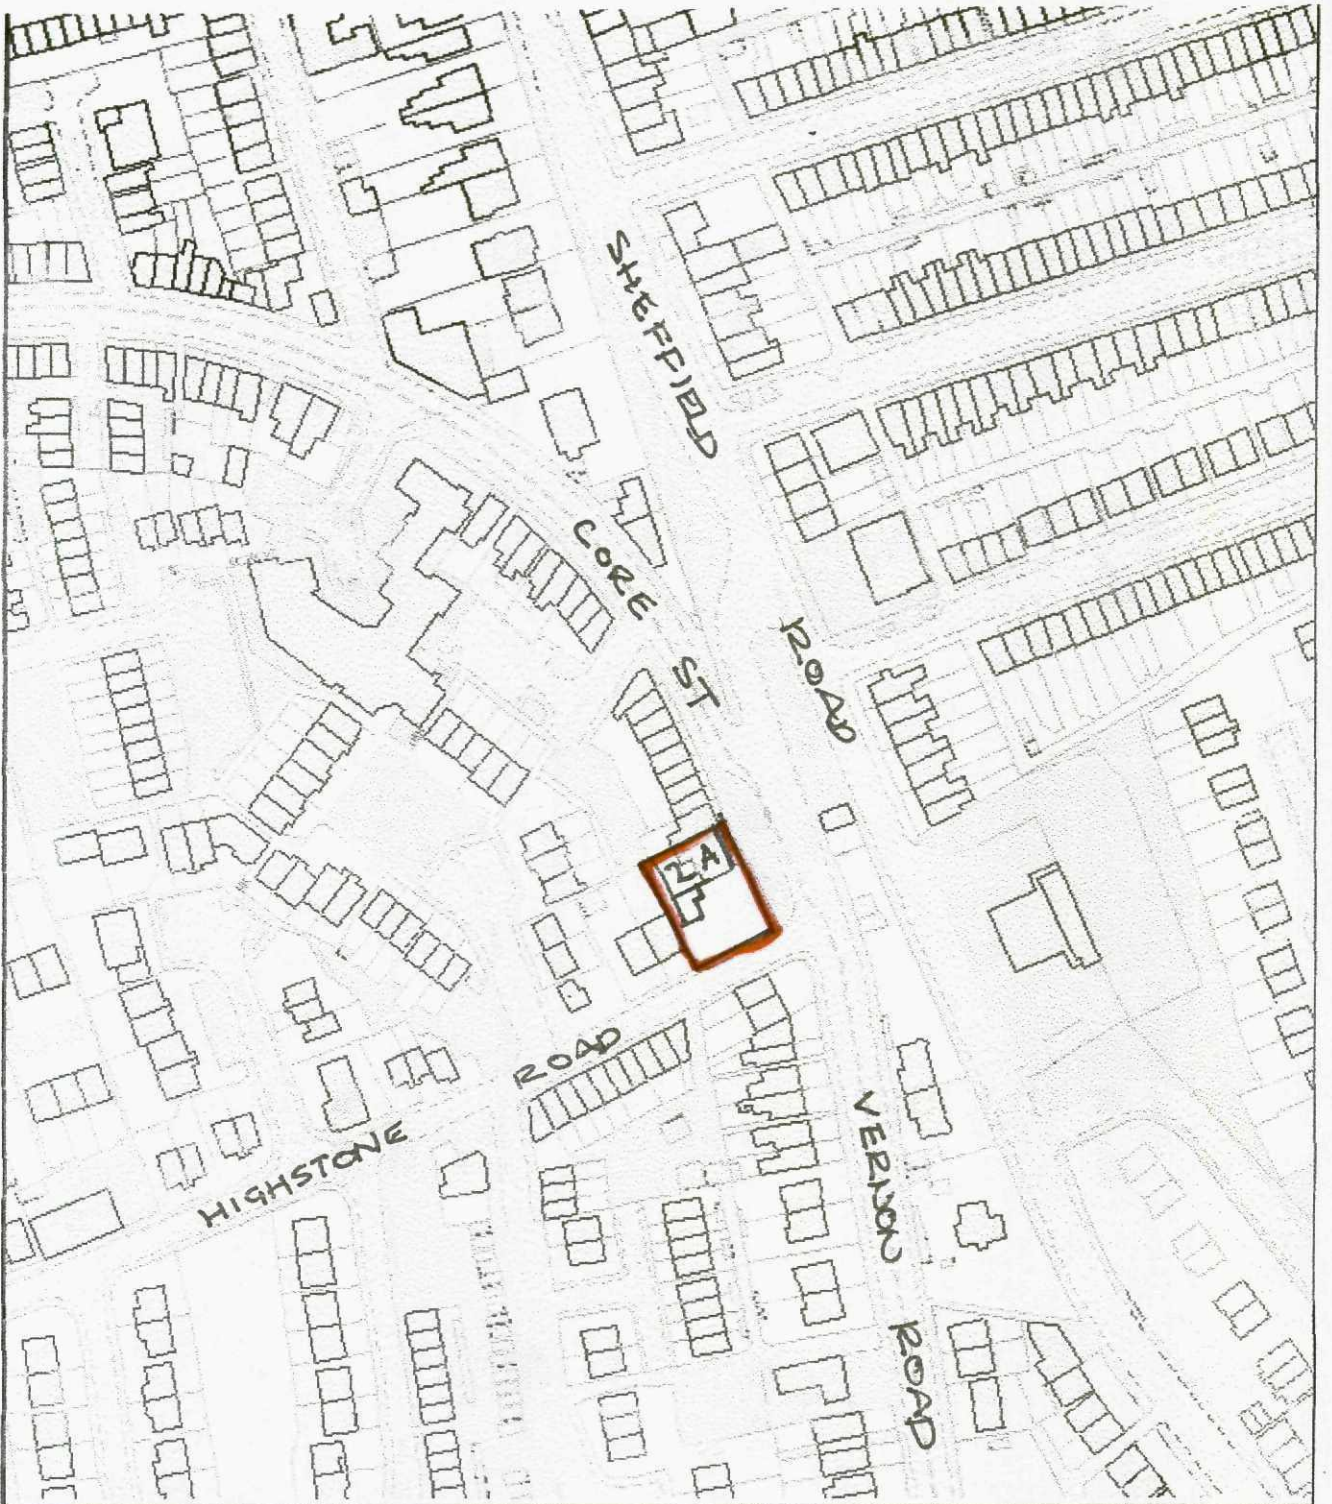

PROPOSED EXTENSION
DOCTORS SURGERY
2A COPE STREET
BARNESLEY
1:500

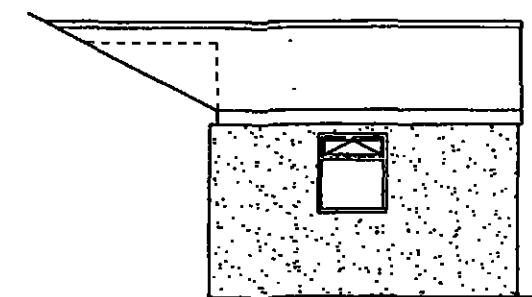


PROPOSED EXTENSION
DOCTORS SURGERY
2A COPE STREET
BARNSELEY
1:1250

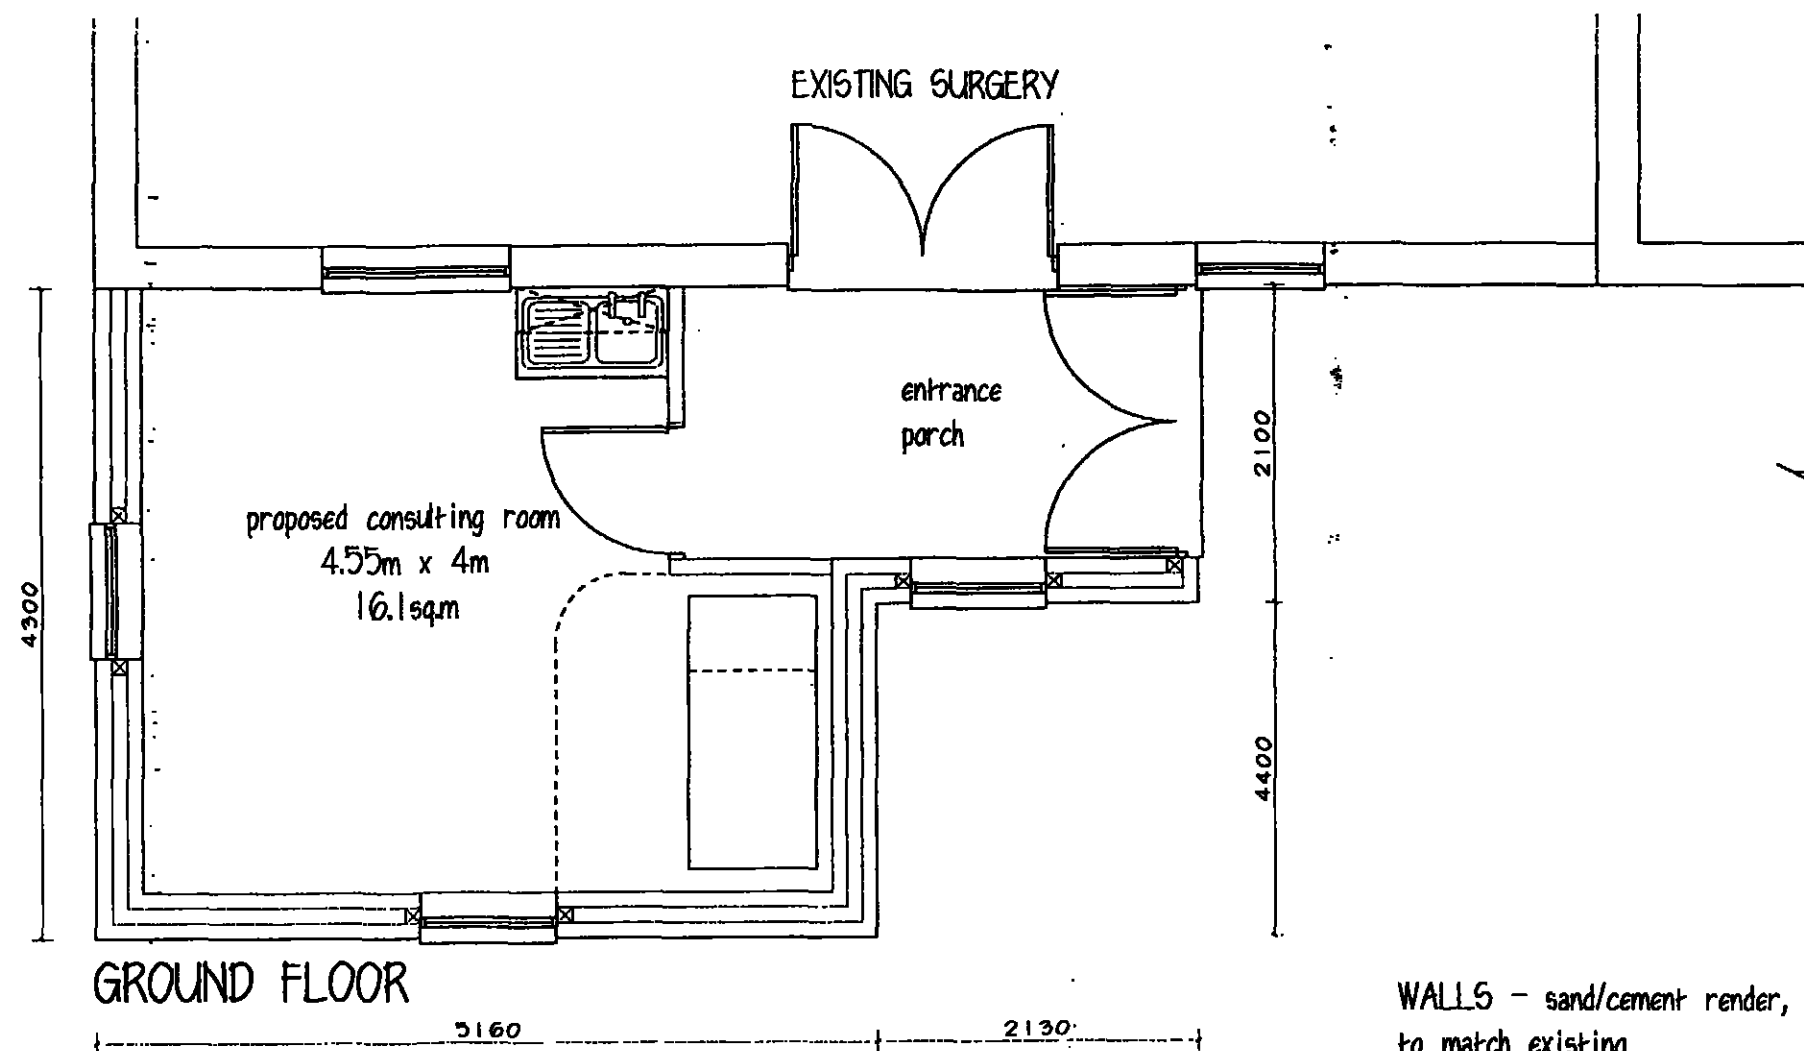


REAR ELEVATION

WALLS - sand/cement render, painted white
to match existing
ROOF - double roman concrete interlocking tiles
to match existing
WINDOWS - white Upvc

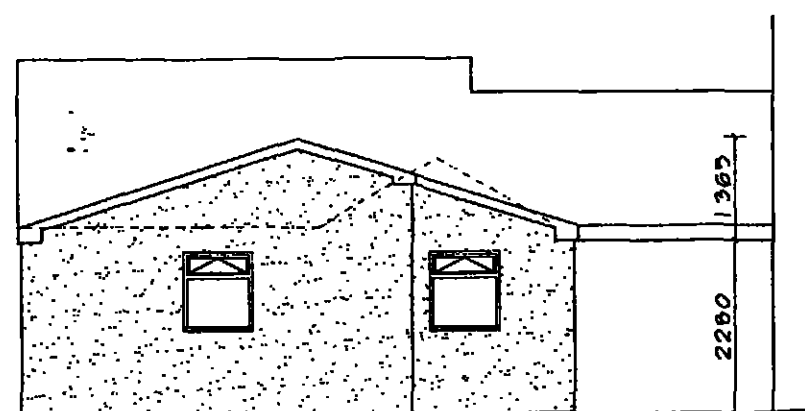

SIDE ELEVATION

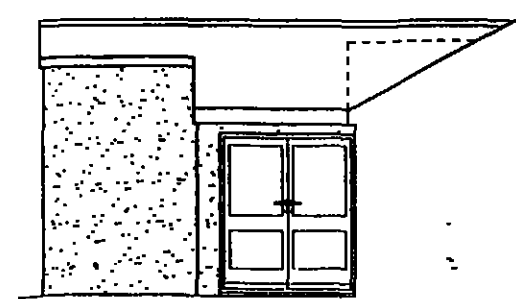

FRONT ELEVATION

Dr RAVI

PROPOSED CONSULTING ROOM
COPE STREET SURGERY
2A CPOE STREET
BARNSELY

PLAN & ELEVATIONS

1:50@A3 AUG.12 Rev B

Peter Thompson

"Linwood"
Barnsley Road
Dodworth

Barnsley S75 3JR
telf. 01226 201391
m. 07973251730
e-mail peter-thompson@hotmail.co.uk

