


GROUND FLOOR

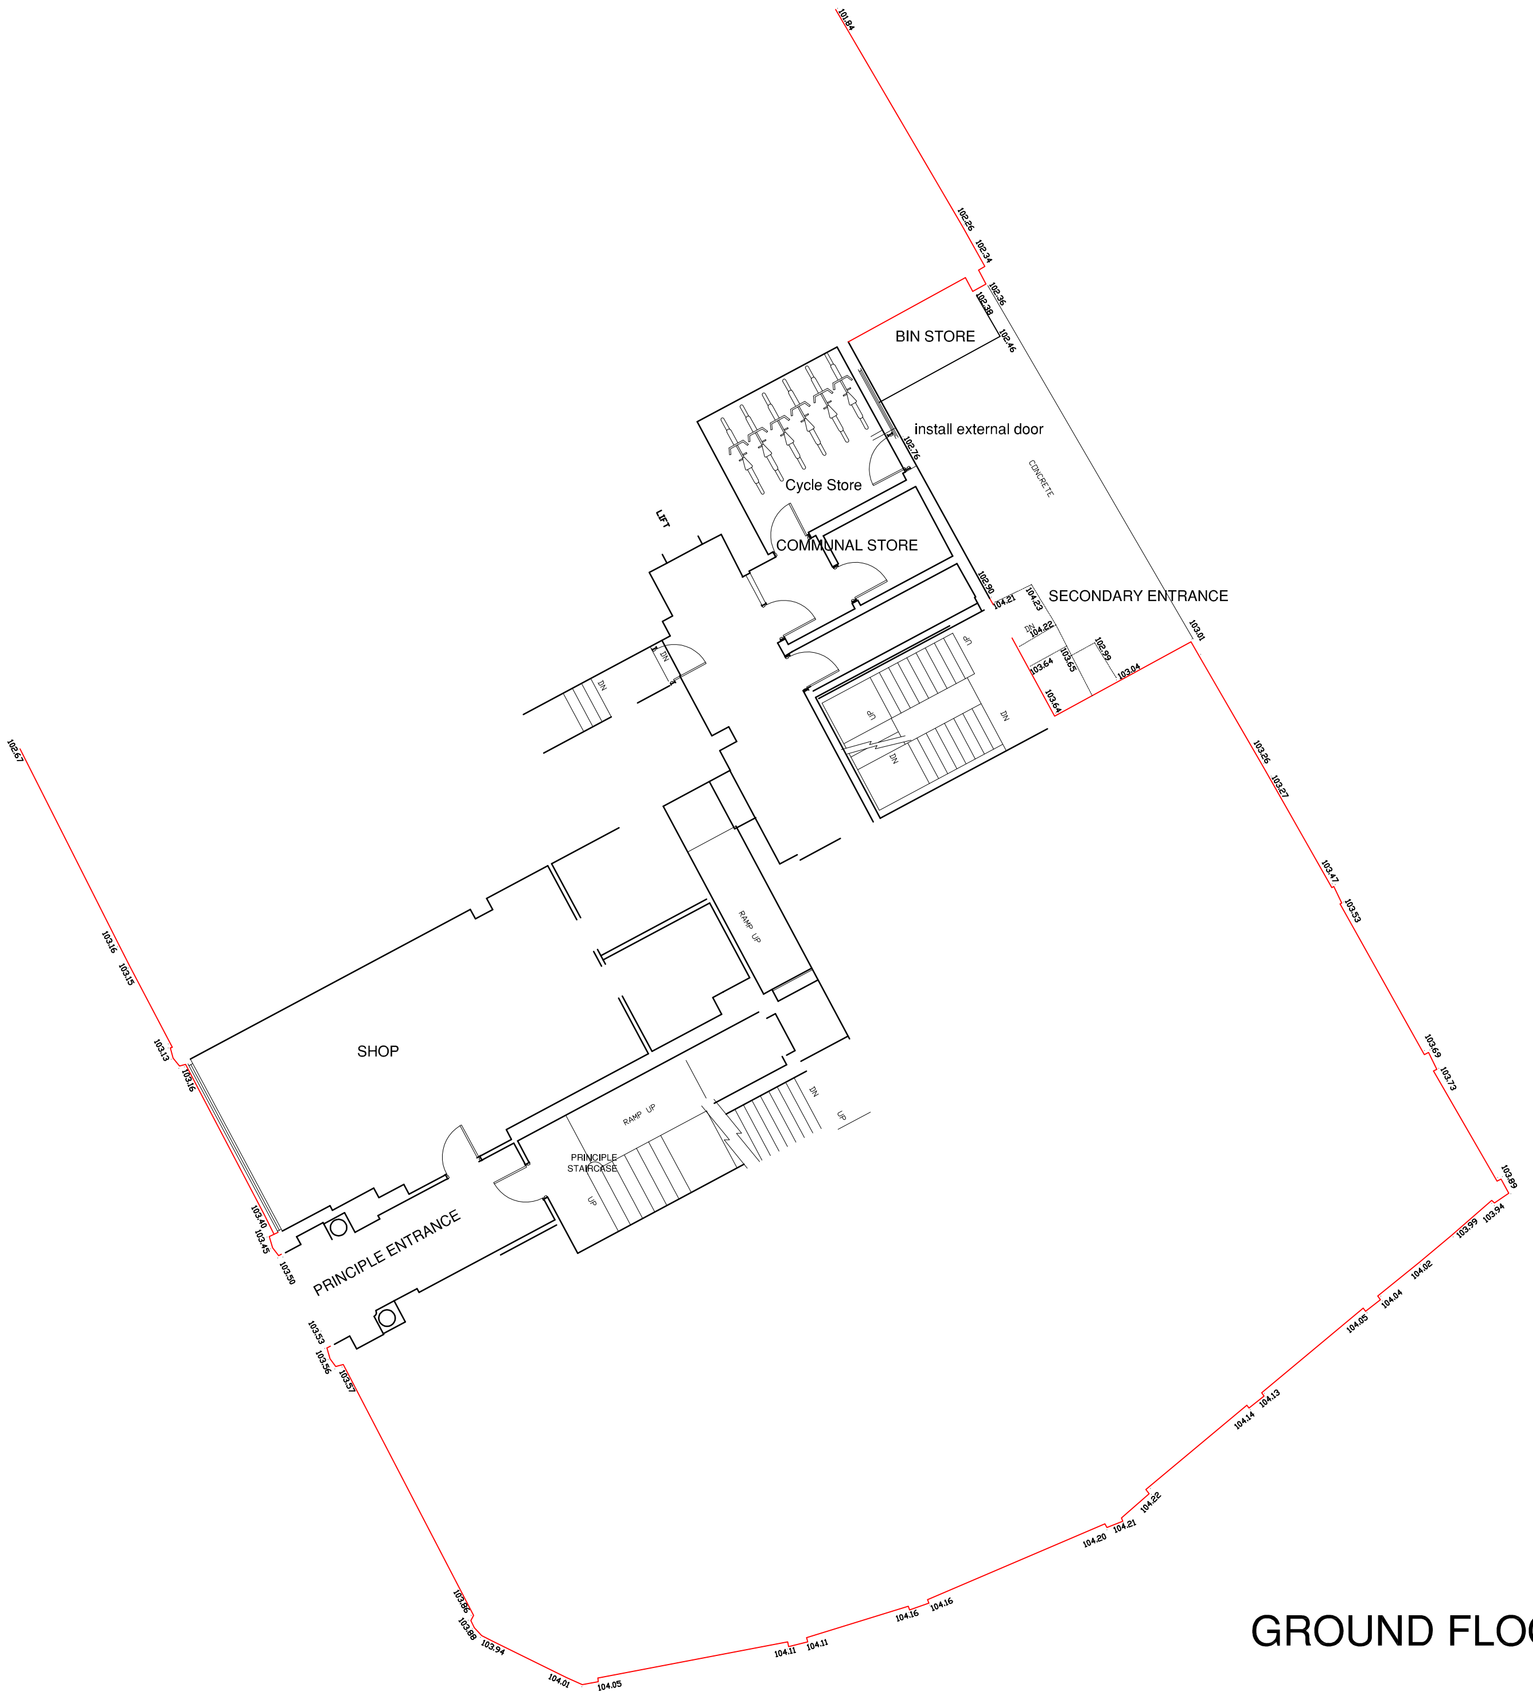

FIRST FLOOR

*95% of guidance

PROPOSED GROUND AND FIRST FLOOR LAYOUTS 1:100

rev A Reduced from 2 to 14 Units

NOTES

ORIGINAL A1

© 2006. Copyright of this drawing is held with Freeman Consultancy.
This drawing is not to be scaled from and is to be read in conjunction with all Architects' and Engineers' drawings.
Site dimensions are to be taken before work commences.
Discrepancies are to be reported to Freeman Consultancy.

CLIENT

Mr P Singh Sangha

PROJECT

Arcadia House
33 New Street
Barnsley, S70 1SN

DRAWING

Planning Change of Use Proposals
Proposed Gd and 1st Floor Layouts

CONSULTANT

freeman consultancy
CONSULTING ENGINEERS
BUILDING SURVEYORS
ARCHITECTURAL DESIGNERS
TEL: 01709 578078 FAX: 01709 578153
Website: www.FreemanConsultancy.co.uk

CONSULTANT No	SCALE	DATE	DRAWN	CHECKED
	Var	July 22	RF	RAF

PROJECT No	DISCIPLINE	DRAWING No	STATUS	REV
FC/2020.90		01		A