


A-16 Elevation (1) 1:50

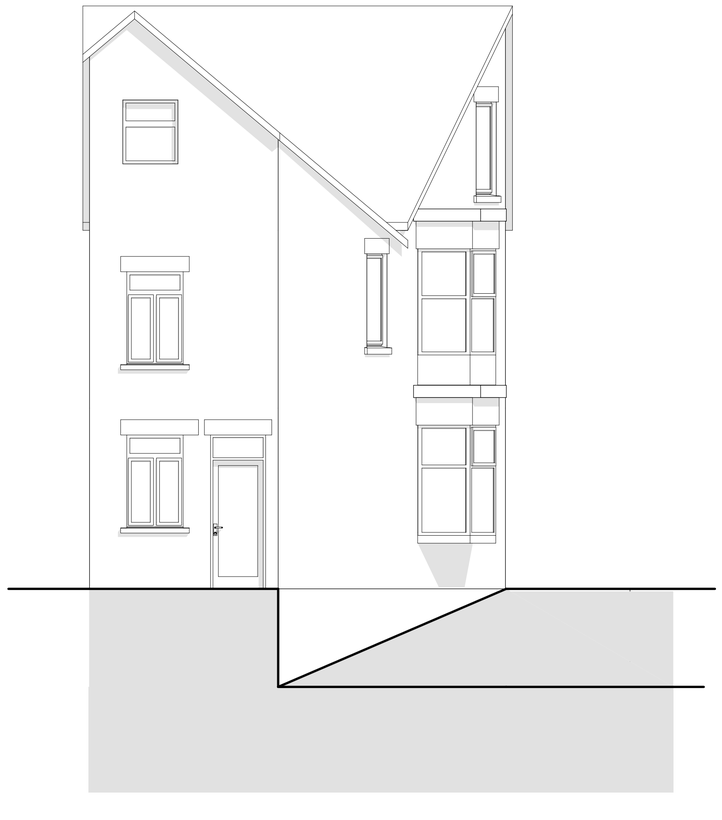

A-17 Elevation



Client:

Project:

Drawing Title:

Scale: 1:50 **Date:17/04/2020**

Drawn By: AR **Rev:**

Drawing Nr:

Alan Robinson
Chartered Architect BA Dip Arch RIBA BSc (Hons)
2 Gawber Road, Barnsley S75 2AF
Tel/Fax 01226 286066
Mob: 07947808933