


S.W. SIDE ELEVATION 1:50

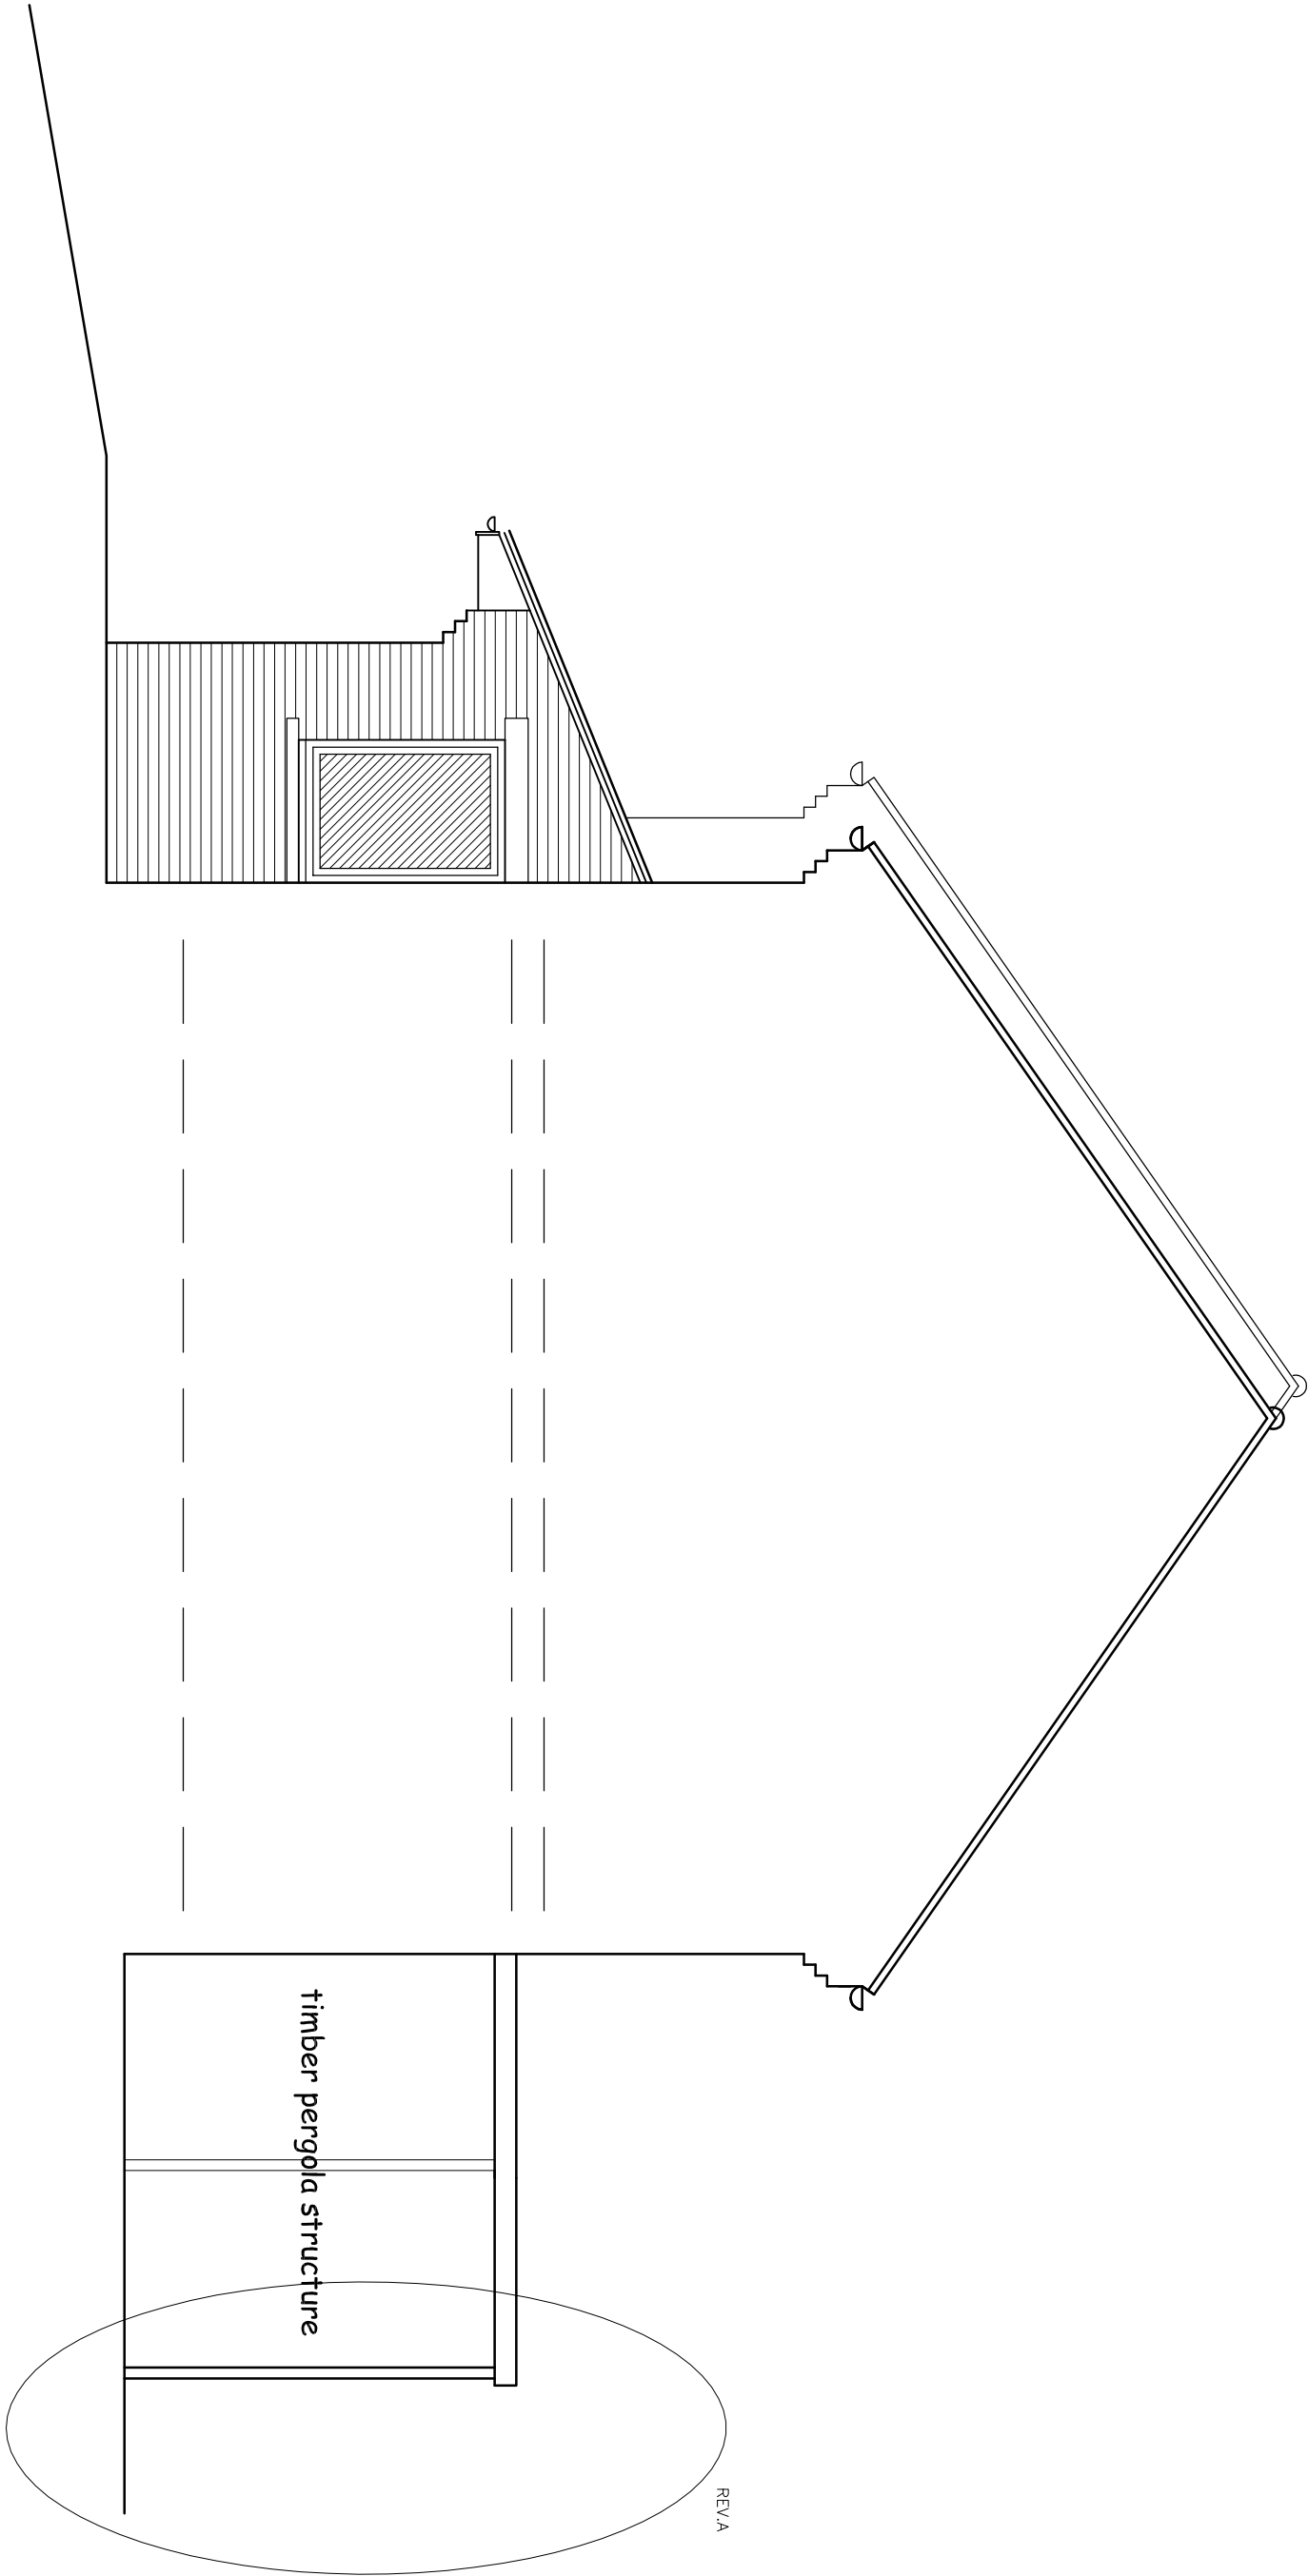

Andromeda ARCHITECTURE 686 STANNINGTON ROAD SHEFFIELD S6 6AJ Tel: (0114) 2854 207	MS. A LITTLER & MR. N. WOOLLEY, 37 SCHOLE AV., PENISTONE, S36 6DW EXTENSIONS & ALTERATIONS TO DWELLINGHOUSE			
	SIDE ELEVATIONS	1/50	APRIL'11	01/1110/WD1.7A