
114 HOYLAND ROAD : HOYLAND : S74 0AS

PROPOSED TWO STOREY EXTENSION TO FRONT

07/2008 | SCALE 1:200 | DWG 2590/01

DAVID COTTAM 49 ANSELL ROAD SHEFFIELD S11 7PE
0114 2667312

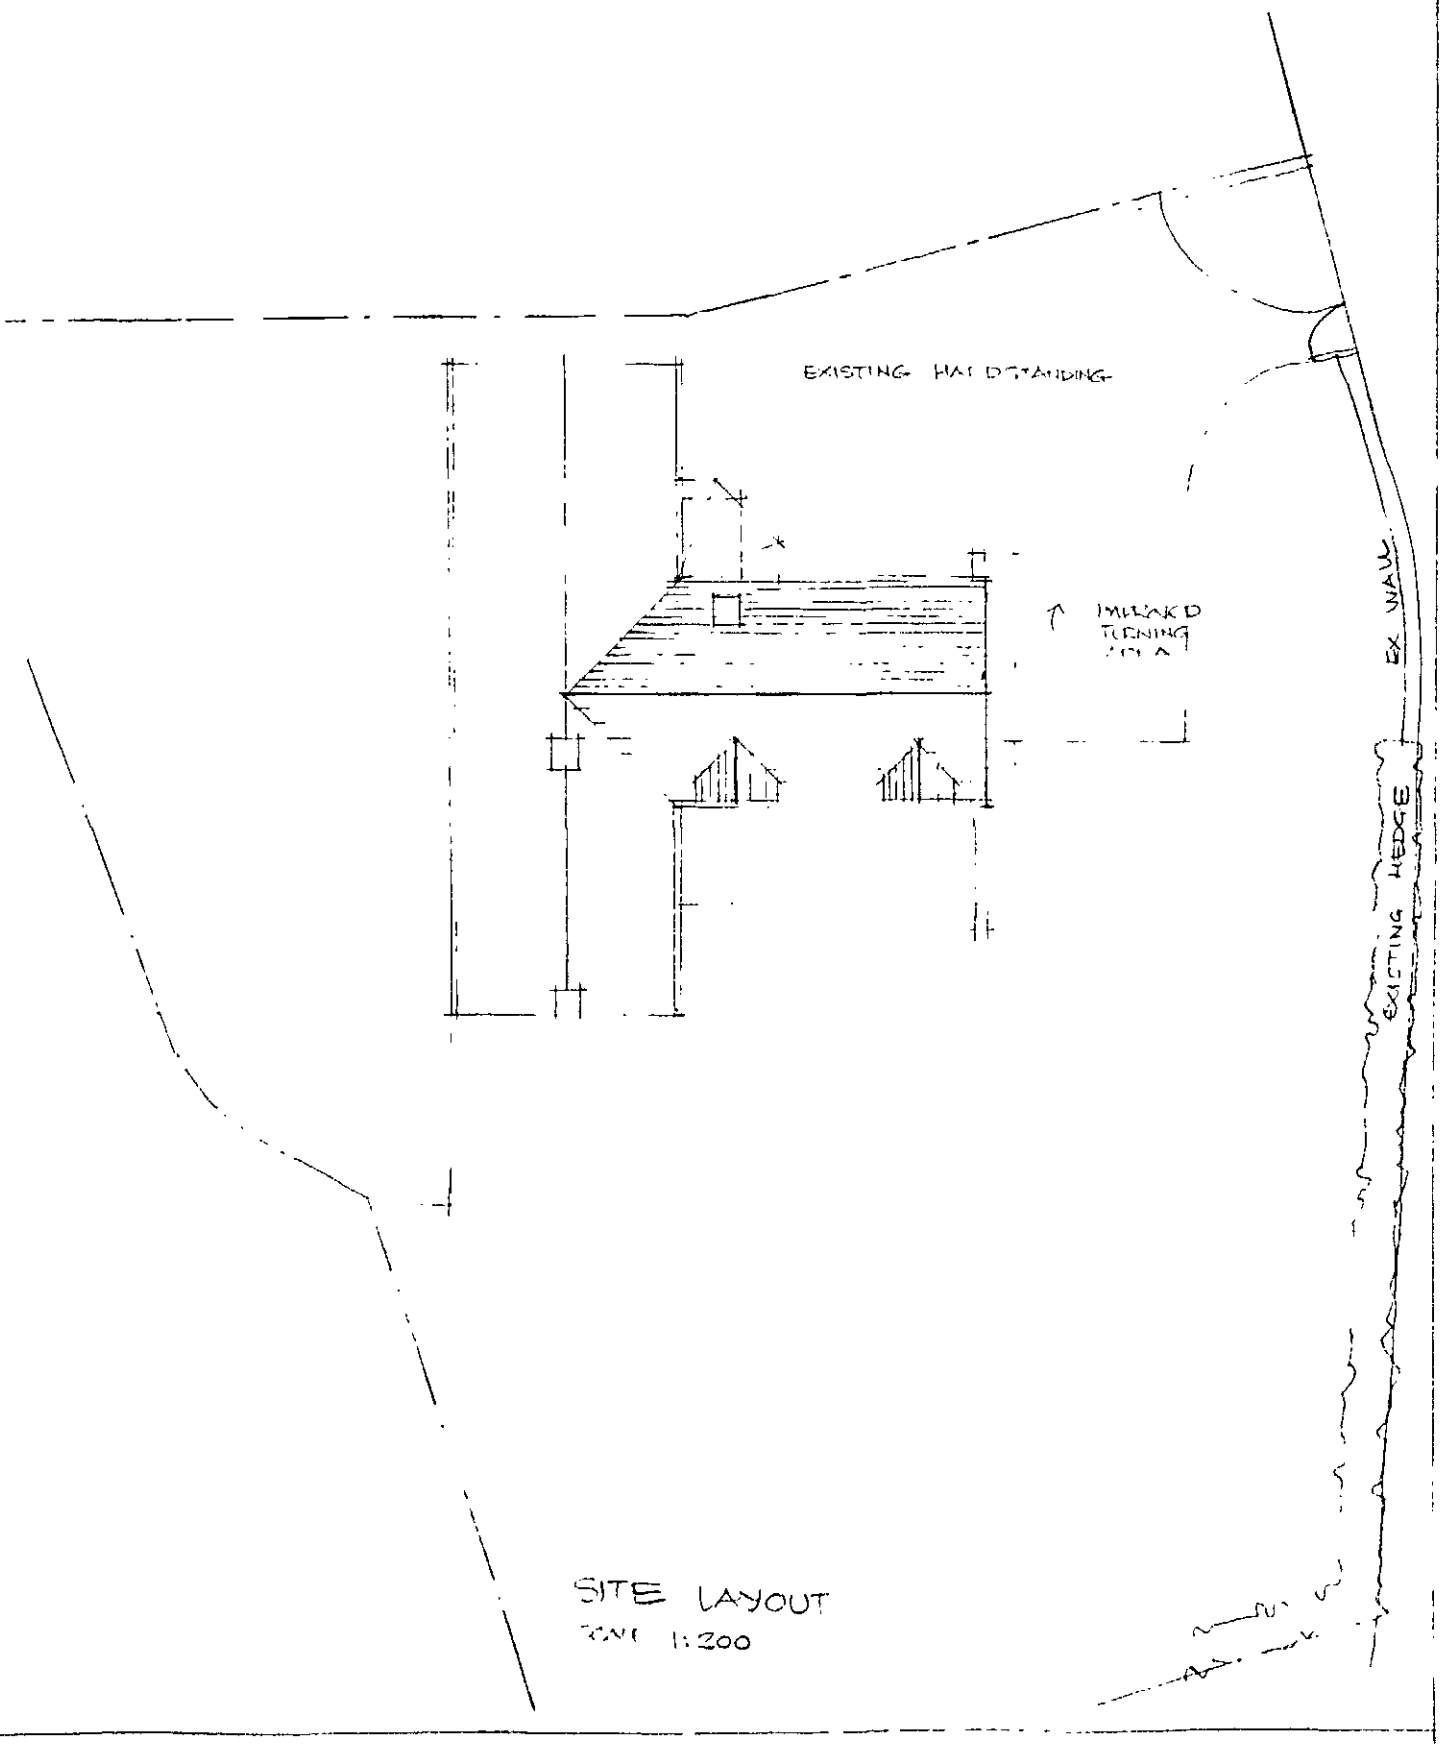

SITE LAYOUT
SCALE 1:200