
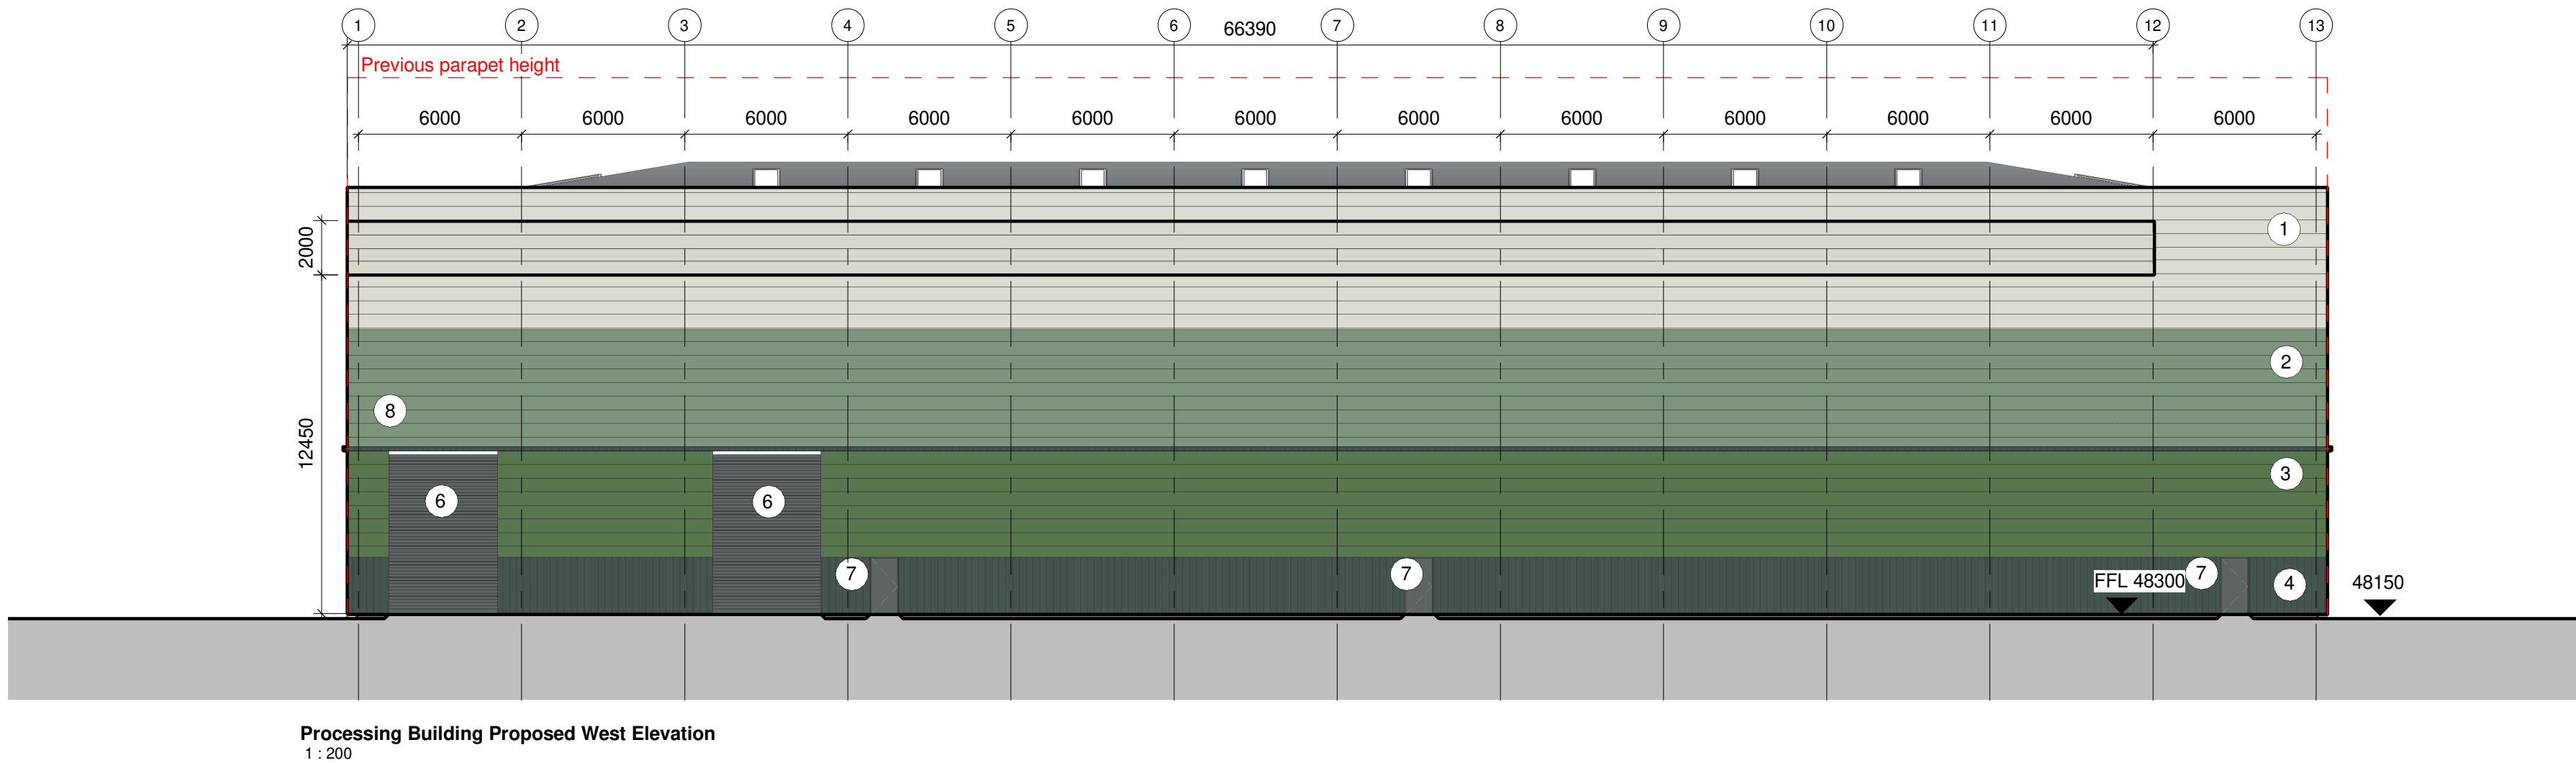
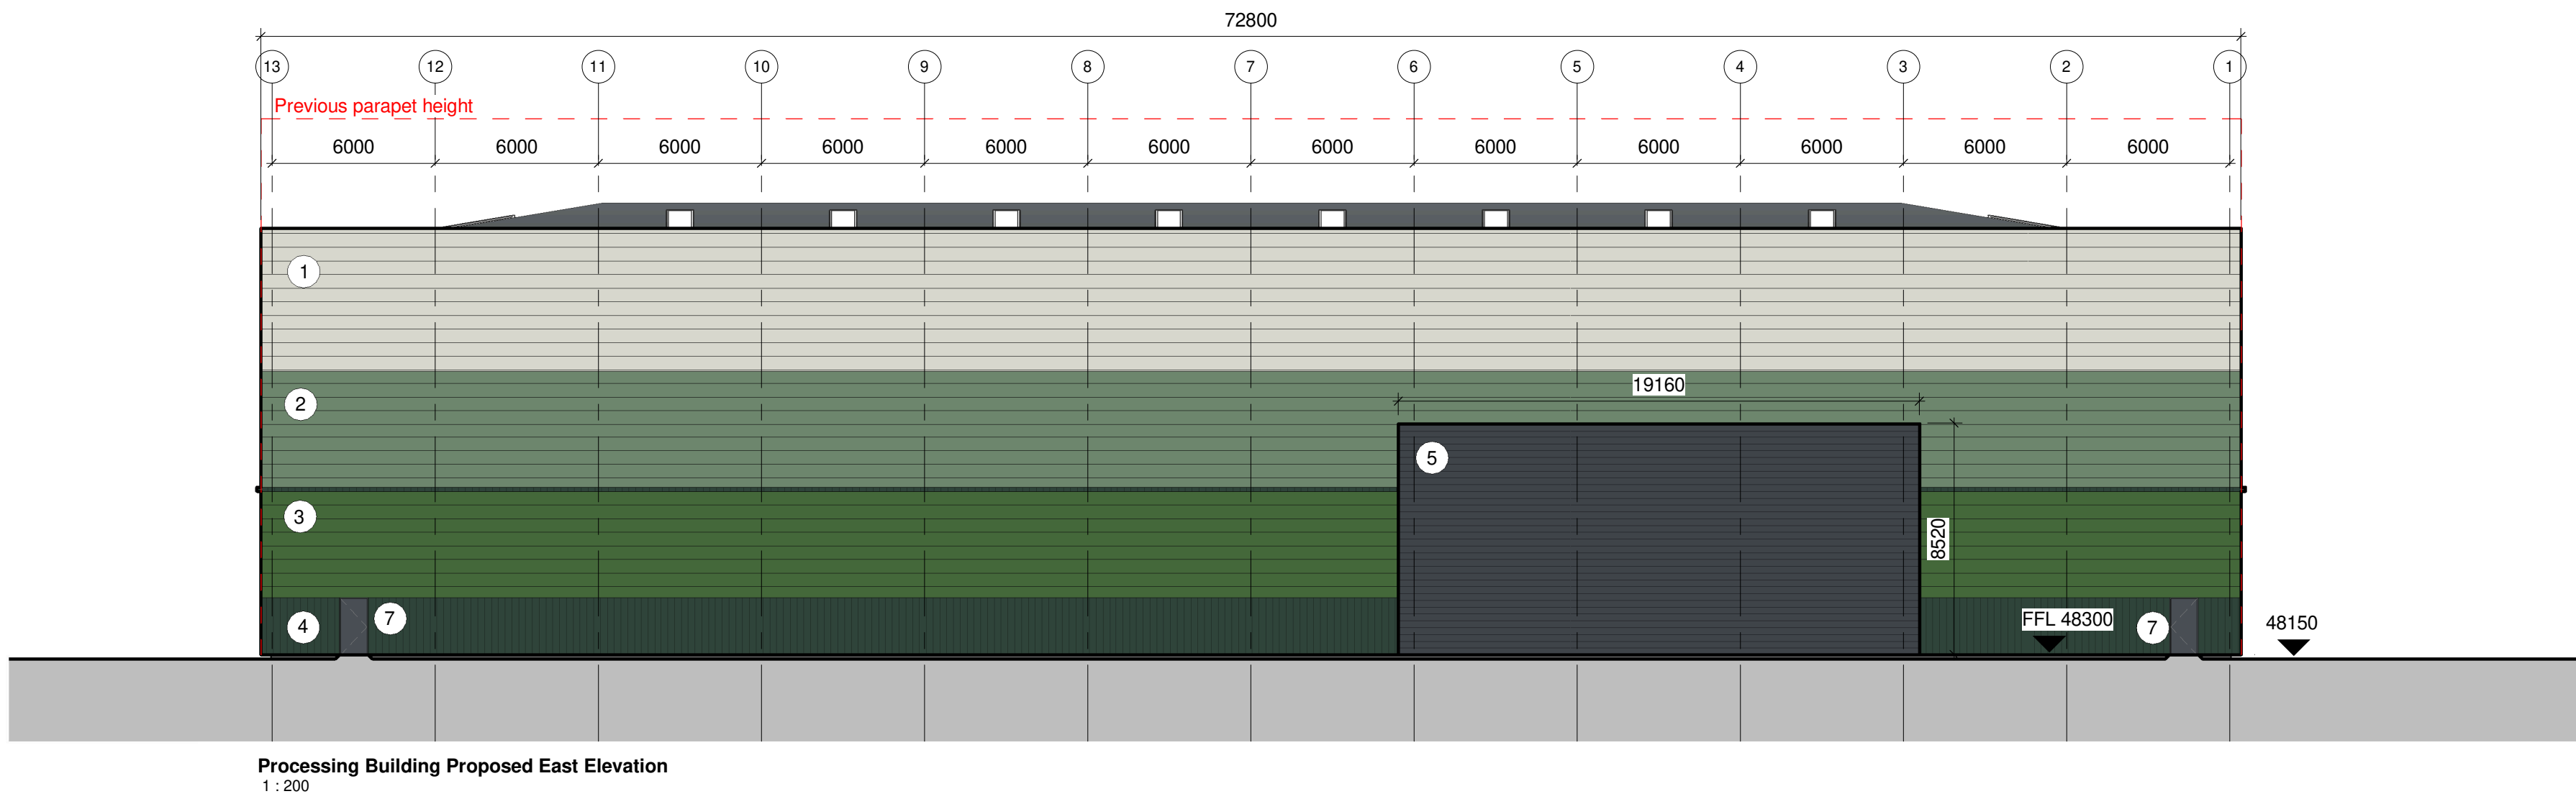


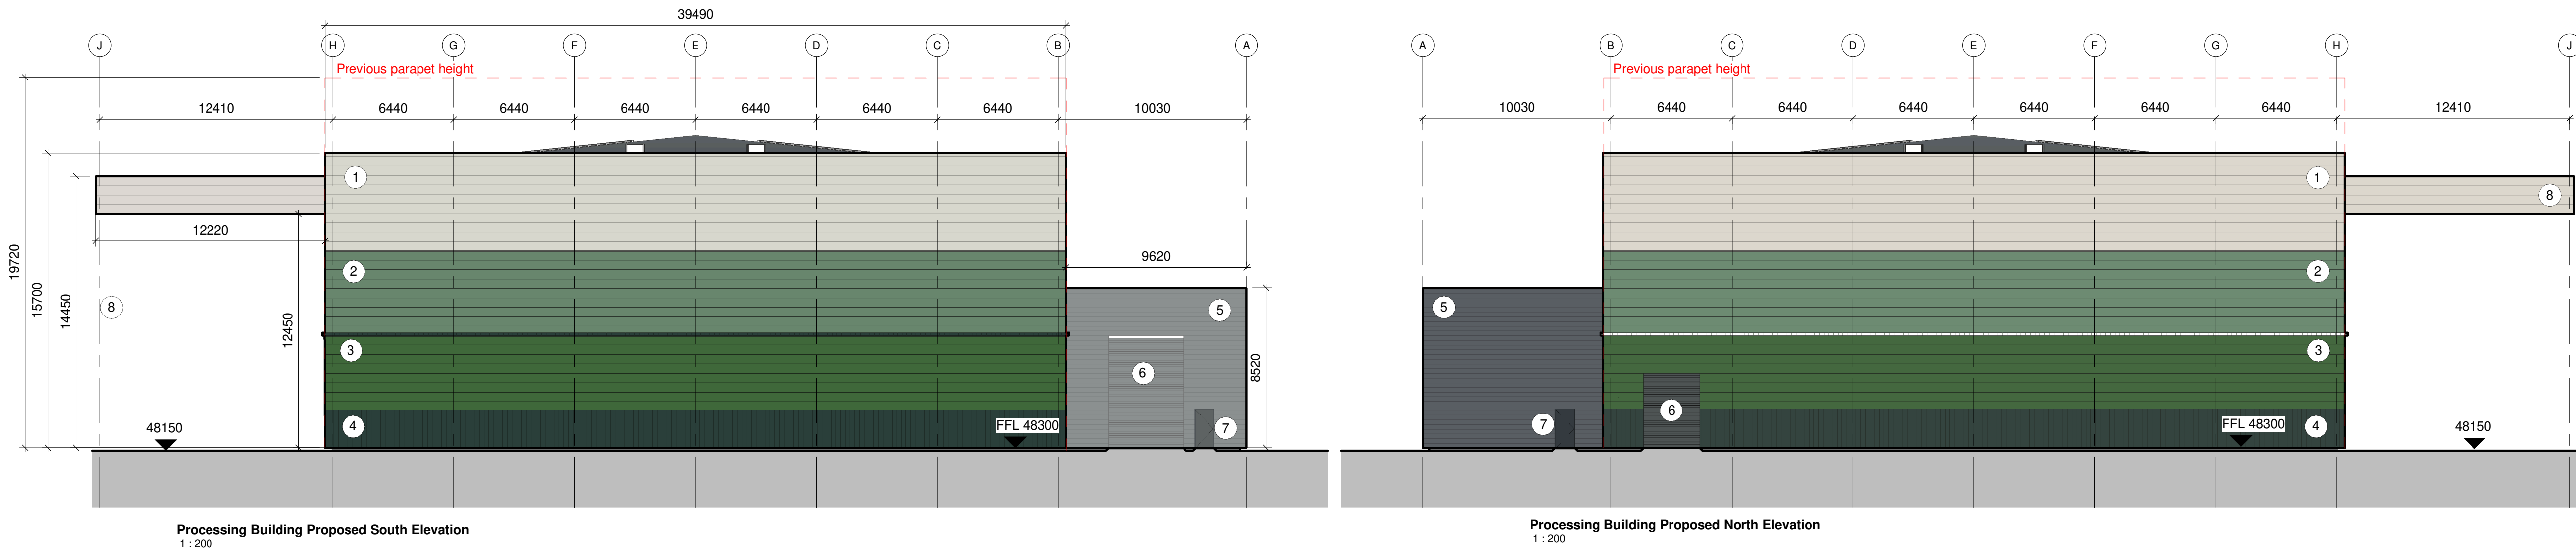

Half Round Profile (1-3)

Sinusoidal Profile (4-5)

SAFETY, HEALTH AND ENVIRONMENTAL INFORMATION

In addition to the hazards/risks normally associated with the types of work detailed on this drawing, note the following risks and information.


Risks listed here are not exhaustive. For residual architectural risks, refer to D5 H&S Risk Register: **965-D5A-XX-XX-HS-A-0001**

DEMOLITION (PRE-CONSTRUCTION) & CONSTRUCTION:

- D5A-A-0001 - Existing underground services
- D5A-A-0002 - Site Contamination
- D5A-A-0003 - Unknown voids and buried tanks
- D5A-A-0004 - Historic Landfill
- D5A-A-0005 - Public right of way adjacent site
- D5A-A-0006 - Access to site during construction phase
- D5A-A-0007 - UXO
- D5A-A-0008 - Adjacent residential areas
- D5A-A-0009 - Known or potential coal mining risks
- D5A-A-0010 - Roof access
- D5A-A-0012 - Pedestrian and vehicle segregation

For information relating to Use, Cleaning and Maintenance, refer to the above H&S Risk Register.

It is assumed that all works will be carried out by a competent contractor working, where appropriate, to an approved method statement.

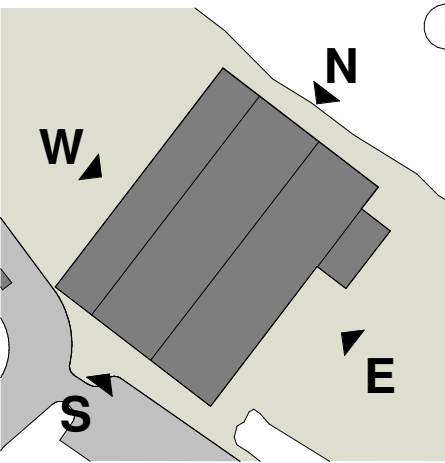

- Building Key**
1. Half Round Profile Horizontal metal cladding, Hamlet, (RAL 9002).
 2. Half Round Profile Horizontal metal cladding, Jade (RAL 150 50 20).
 3. Half Round Profile Horizontal metal cladding, Heritage Green (RAL 6002).
 4. Sinusoidal Profile Vertical metal cladding, Ivy (RAL 170 20 10).
 5. Sinusoidal Profile Horizontal metal cladding Anthracite (RAL 7016).
 6. Sectional overhead vehicle door, Anthracite (RAL 7016).
 7. Pedestrian doorset, Anthracite (RAL 7016).
 8. Canopy roof cladding, Anthracite (RAL 7016).
 9. Double glazed window units, Anthracite (RAL 7016).
 10. Maintenance Door.
 11. Facing brickwork, red brick.
 12. Sedum roof.
 13. External Plant Area.
 14. Operational equipment.
 15. Roof cladding, Anthracite (RAL 7016).
 16. Existing portacabins, to be used as canteen and mess buildings by client.
 17. (Not Used)
 18. Indicative internal machinery layout provided by client.
 19. Designated pedestrian walkway.
 20. Soft Landscaping as Landscape Architects design.
 21. Blockwork wall.
 22. Steel column.
 23. Bin store enclosure
 24. External amenity.
 25. Pedestrian gate access.
 26. Weighbridge.
 27. Vehicle gate controlled via Gatehouse.
 28. Clear rooftop at 10% total roof area.
 29. Fascia, Anthracite (RAL 7016).
 30. Balustrade and handrail.
 31. Entrance Canopy

C02	22.07.24	KP	MR	A3 - Issued for Planning
P06	19.07.24	KP	MR	S3 - Previous parapet height indicated
P05	16.07.24	KP	MR	S3 - Reduced Parapet Height
C01	21.03.24	KP	MR	A3 - Issued for Planning
P04	19.03.24	KP	MR	S4 - Issued for Stage Approval
P03	28.02.24	KP	MR	Updated as per client comments
P02	23.02.24	KP	MR	Issued for review and comment following final site layout
P01	19.01.24	KP	RD	First Issue

Rev.	Date	Drawn	Checked	Description
------	------	-------	---------	-------------



D5 Architects LLP
71 - 77 Coventry Street
Birmingham
B5 5NH
1 0121 633 4663
1 0121 633 0540
info@d5architects.net
www.d5architects.net

client

Potters Industries

project

Stairfoot Glassworks
Wombwell Lane, Barnsley

drawing title

Processing_Building_Proposed_Elevations

scale

1:200@A1

date

19/01/24

author

KP

d5 job number / CAD file

965 / 965-D5A-00-XX-M3-A-0002

CAD Format

Revit 2023

suitability description

Stage 3 Approved

suit. code

A3

drawing number

965-D5A-XX-XX-DR-A-0006

revision

C02

