



SIDE ACCESS GATE
1800MM HIGH

ALL STEEL TO BE GALVANIZED READY FOR SITE FINISHING

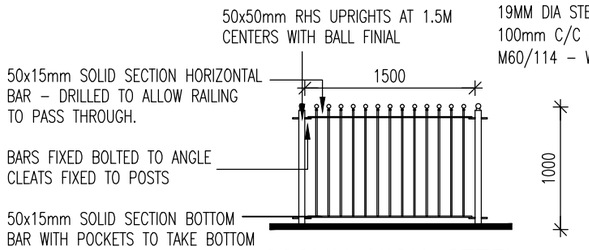

1000MM HIGH STEEL
RAILINGS

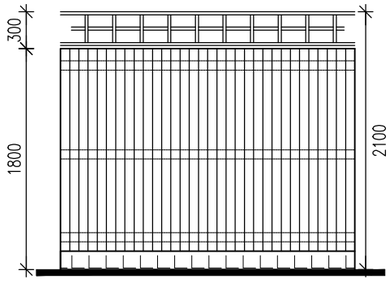

TIMBER TRELLIS FIXED TO TOP OF FENCE


100 x 20mm PALISADES BOARD ON 75x38mm RAILS. 25mm GAP

ARRIS RAILS HOUSED INTO POSTS


140x115mm CONCRETE POSTS SET INTO CONCRETE AT 1.8m CENTRES

HEIGHT OF GRAVEL BOARD VARIES DEPENDANT UPON RETAINING

DOUBLE SIDE PALISADE
FENCE 1800MM HIGH

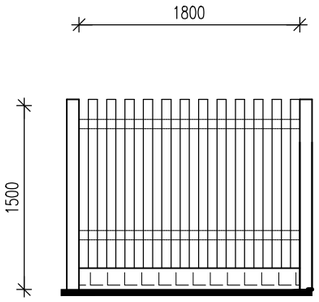


1500MM HIGH PLOT
DIVISION PANEL FENCE

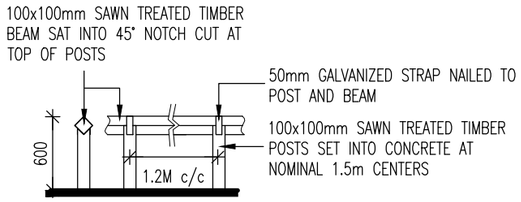

600MM HIGH TIMBER KNEE
RAIL

LEGEND

- LINE OF PLANNING BOUNDARY
- 1.8M TIMBER HIT AND MISS DOUBLE BOARDED FENCE
- 0.6M TIMBER KNEE RAIL
- 1.5M TIMBER CLOSE PALISADE FEI
- RETAINING WALL
- FLAG ON EDGE RETAINING

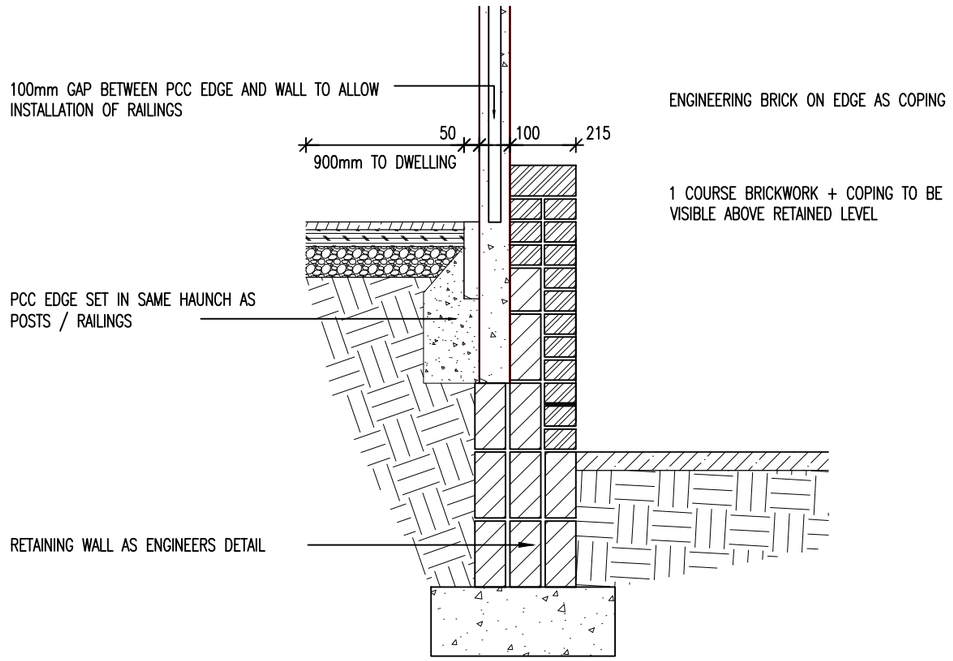

FEATURE RETAINING WALL WITH RAILINGS
1:20

	Job MARRAN AV, DARFIELD		Dwg No
By	Client MATON HOMES		007
Scale 1:50/20	Size A3	Title BOUNDARY TREATMENTS	Rev: