
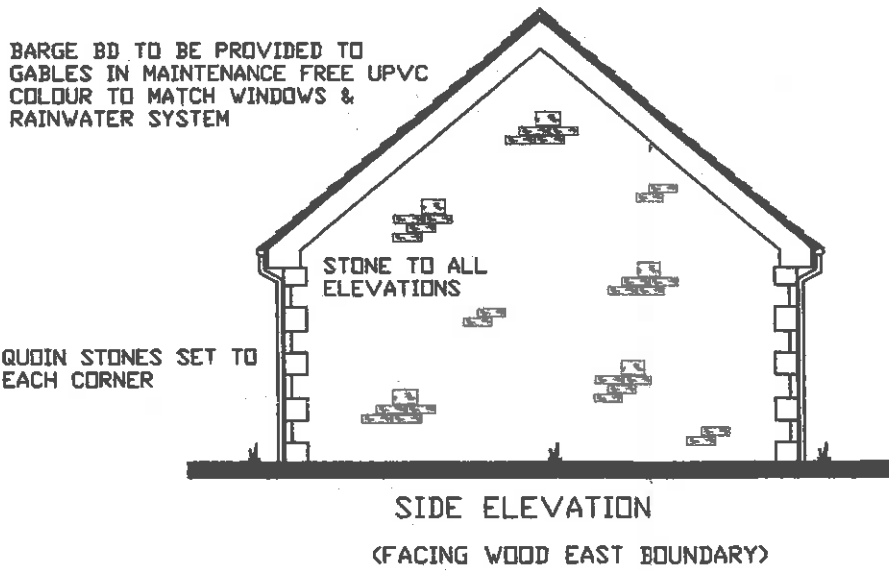
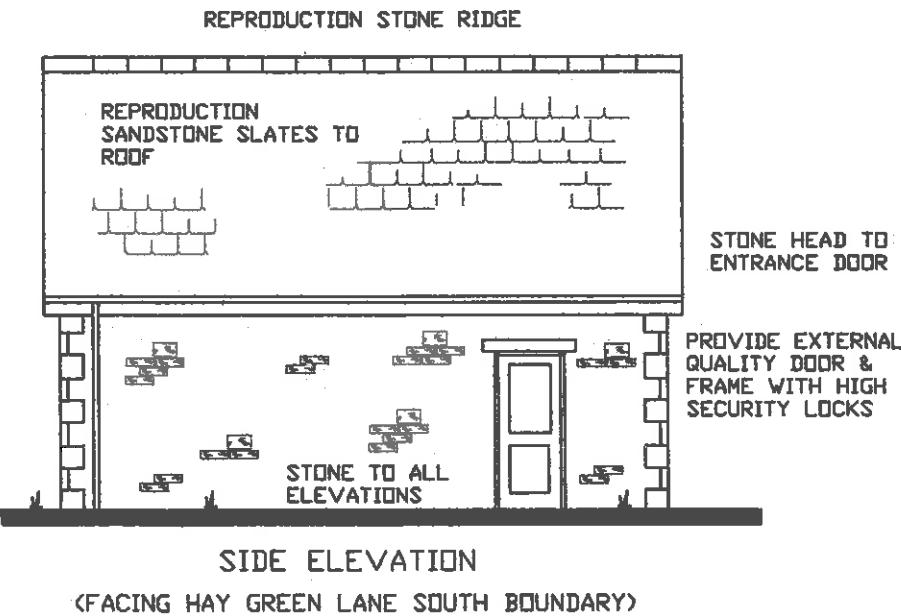
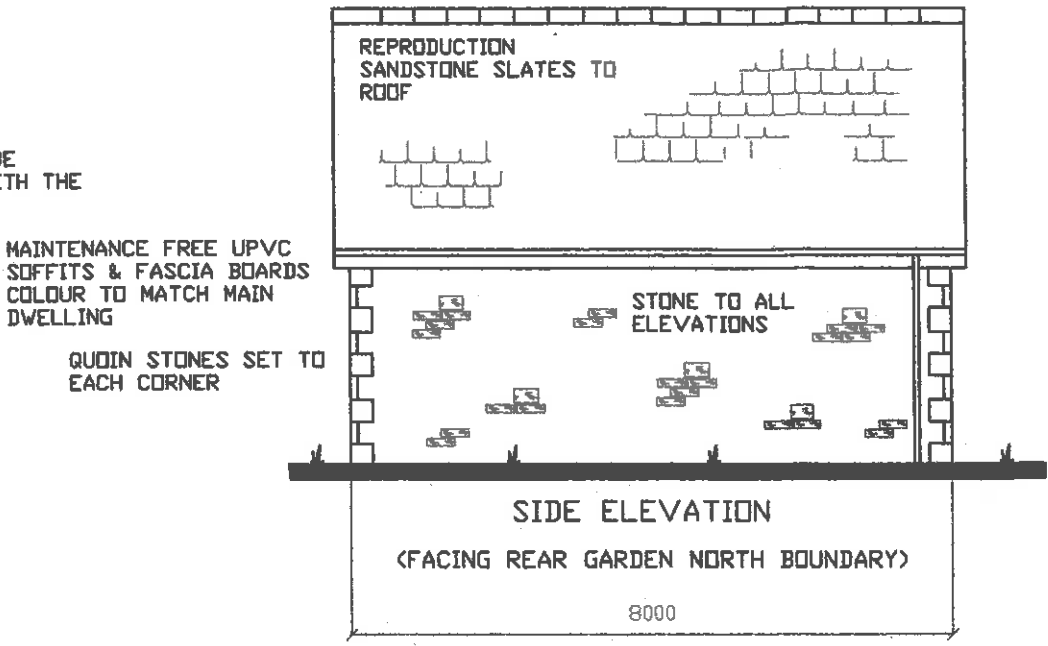


DO NOT SCALE DRAWING

ALL DIMENSIONS IN MILLIMETRES

IF IN DOUBT ASK

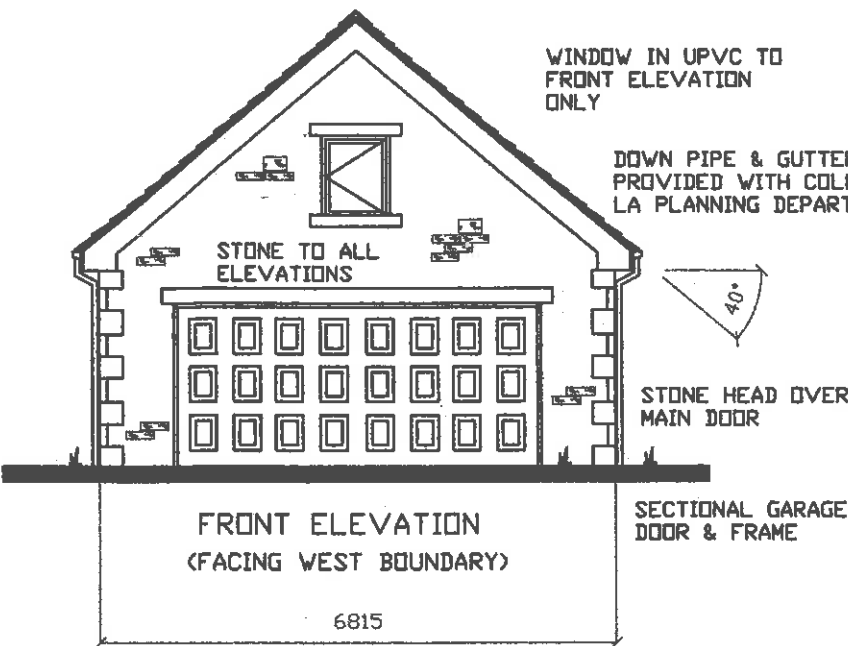

CLIENT  
MR & MRS M RICHARDS  
24 HAY GREEN LANE  
BIRDWELL, BARNSELY

TITLE  
PROPOSED ELEVATIONS OF DETACHED GARAGE

Quill  
ARCHITECTURE<sup>©</sup>

THIS DRAWING IS COPYRIGHT AND MUST NOT BE USED OR DISCLOSED IN ANY WAY EXCEPT WHERE AUTHORIZED IN WRITING BY QUILL ARCHITECTURE.  
TELEPHONE (01226) 755446 REG No 5210984

|                    |          |
|--------------------|----------|
| SCALE 1 : 100      | DRAWN AD |
| DATE 11/02/16      | REV      |
| DRG No CAD/QA/1505 |          |