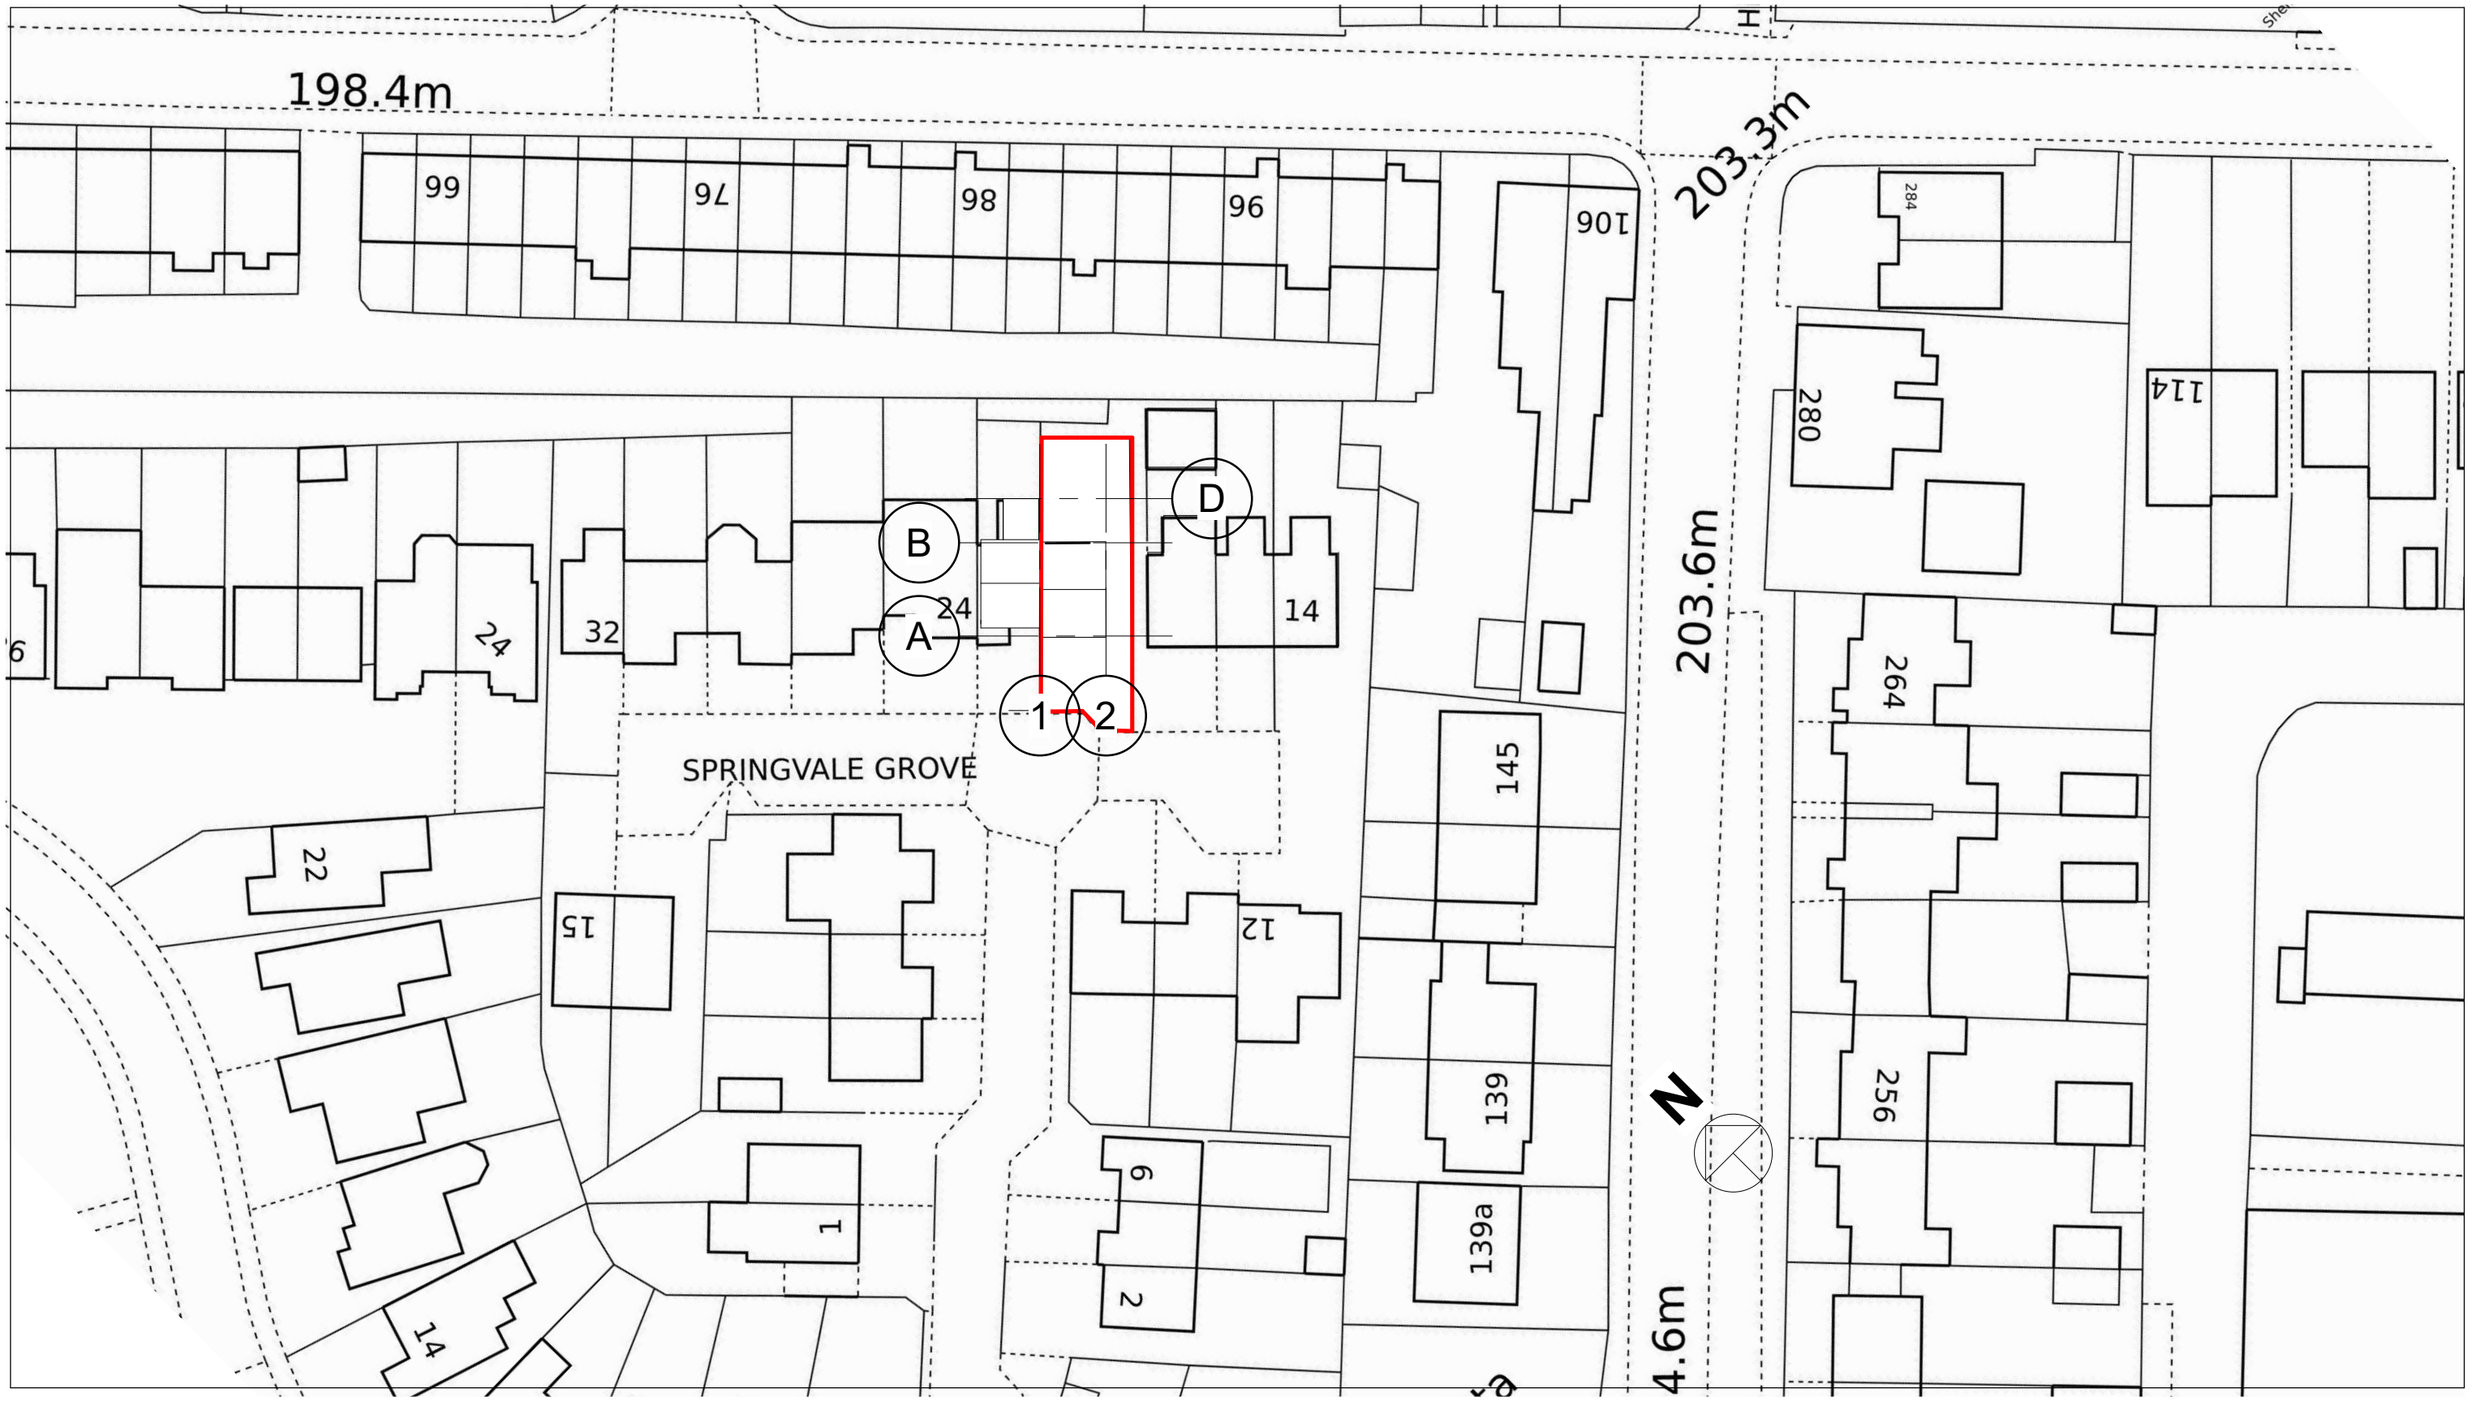

PLANNING BY DESIGN
FROM CONCEPT TO COMPLETION

ALL DIMENSIONS TO BE VERIFIED ON SITE
THIS DRAWING IS NOT FOR CONSTRUCTION

Rev

20 Springvale Grove
S36 6DF

PRE EXISTING BLOCK PLAN

Date	09.04.1963	Scale @ A3 1:500	No. 01
By	JL		
Drwg ref:	20SpringvaleGrovePreExistingBlockPlanV2		