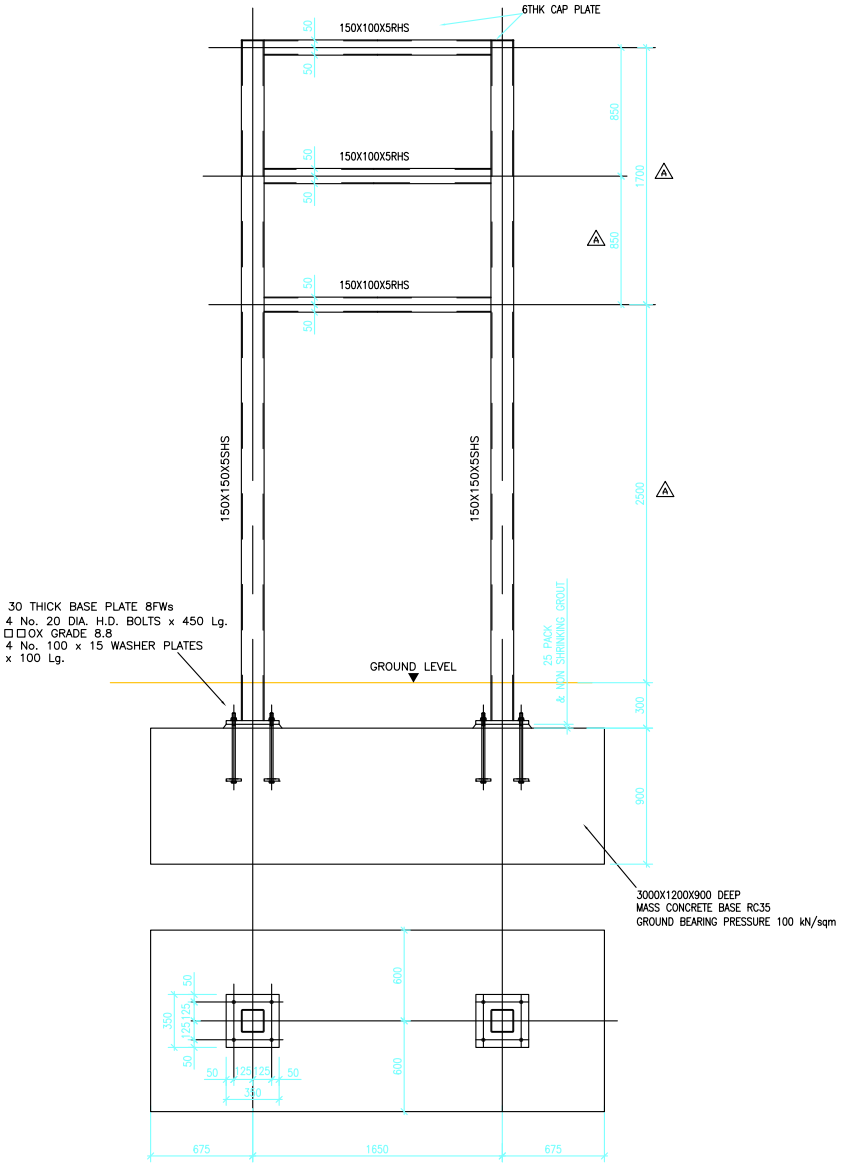


CAR PARK TOTEM
SEE NOTE ABOVE FOR LOCATION

Rev: | Date: | Description: | Drawn: | Checked:

CPLC ASSOCIATES
Tel:01242 672333 Fax:01242 672555
Email: cplc@cplc-associates.com
The Bungalow, 87a Station Road
Bishops Cleeve, Cheltenham, GL52 8HJ.

Project/Client: Farmfoods Limited – The Athersley Arms, Rotherham Road, Barnsley, S71 1UT.	Drawn By: DMW	Date: 12.10.2015	Checked By:
Drawing: Proposed Totem Sign Details (Sheet 2 of 2)	Scale: 1:50@A4	Drawing No: DE 601	Revision:
	Project No: 1736		

©CPLC Associates Ltd. Contractors must work to figured dimensions which are to be checked on site. Any discrepancies must be reported immediately.