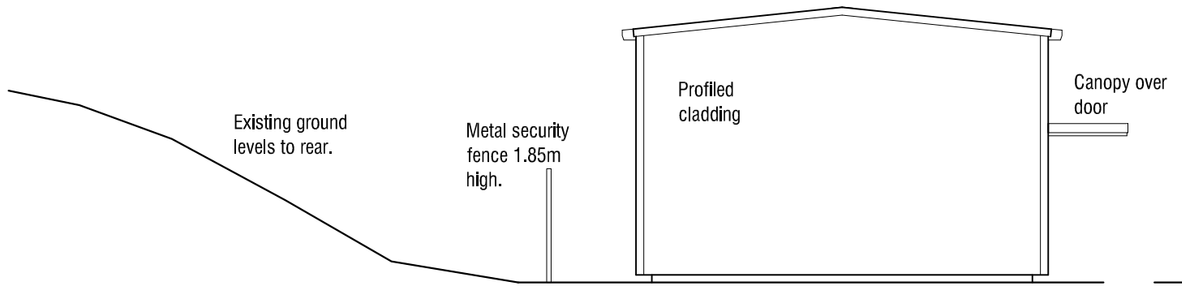

West Elevation 1:100

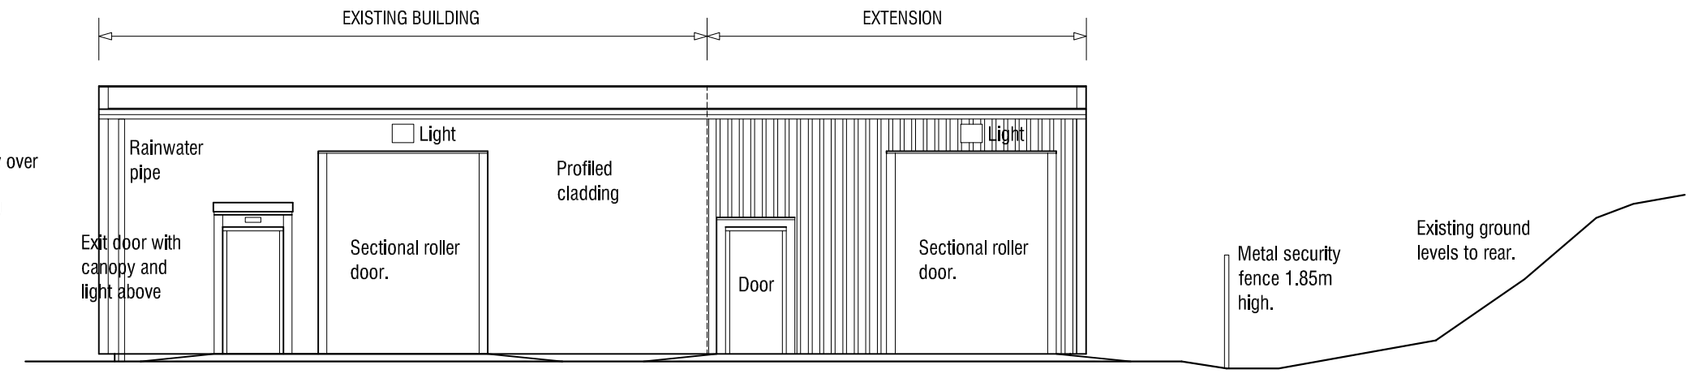

South Elevation 1:100

Profiled cladding to external walls and roof to match existing.

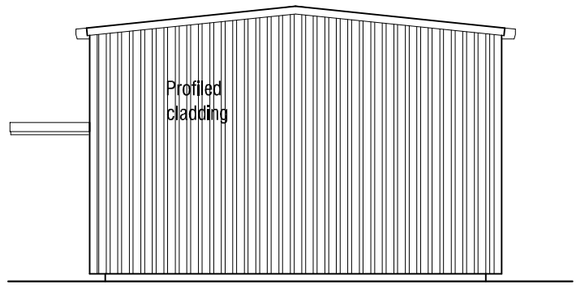

East Elevation 1:100

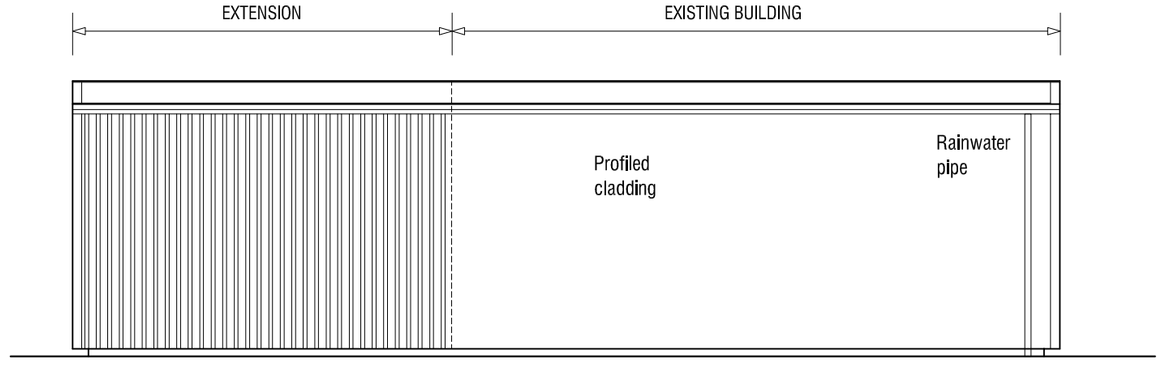

North Elevation 1:100

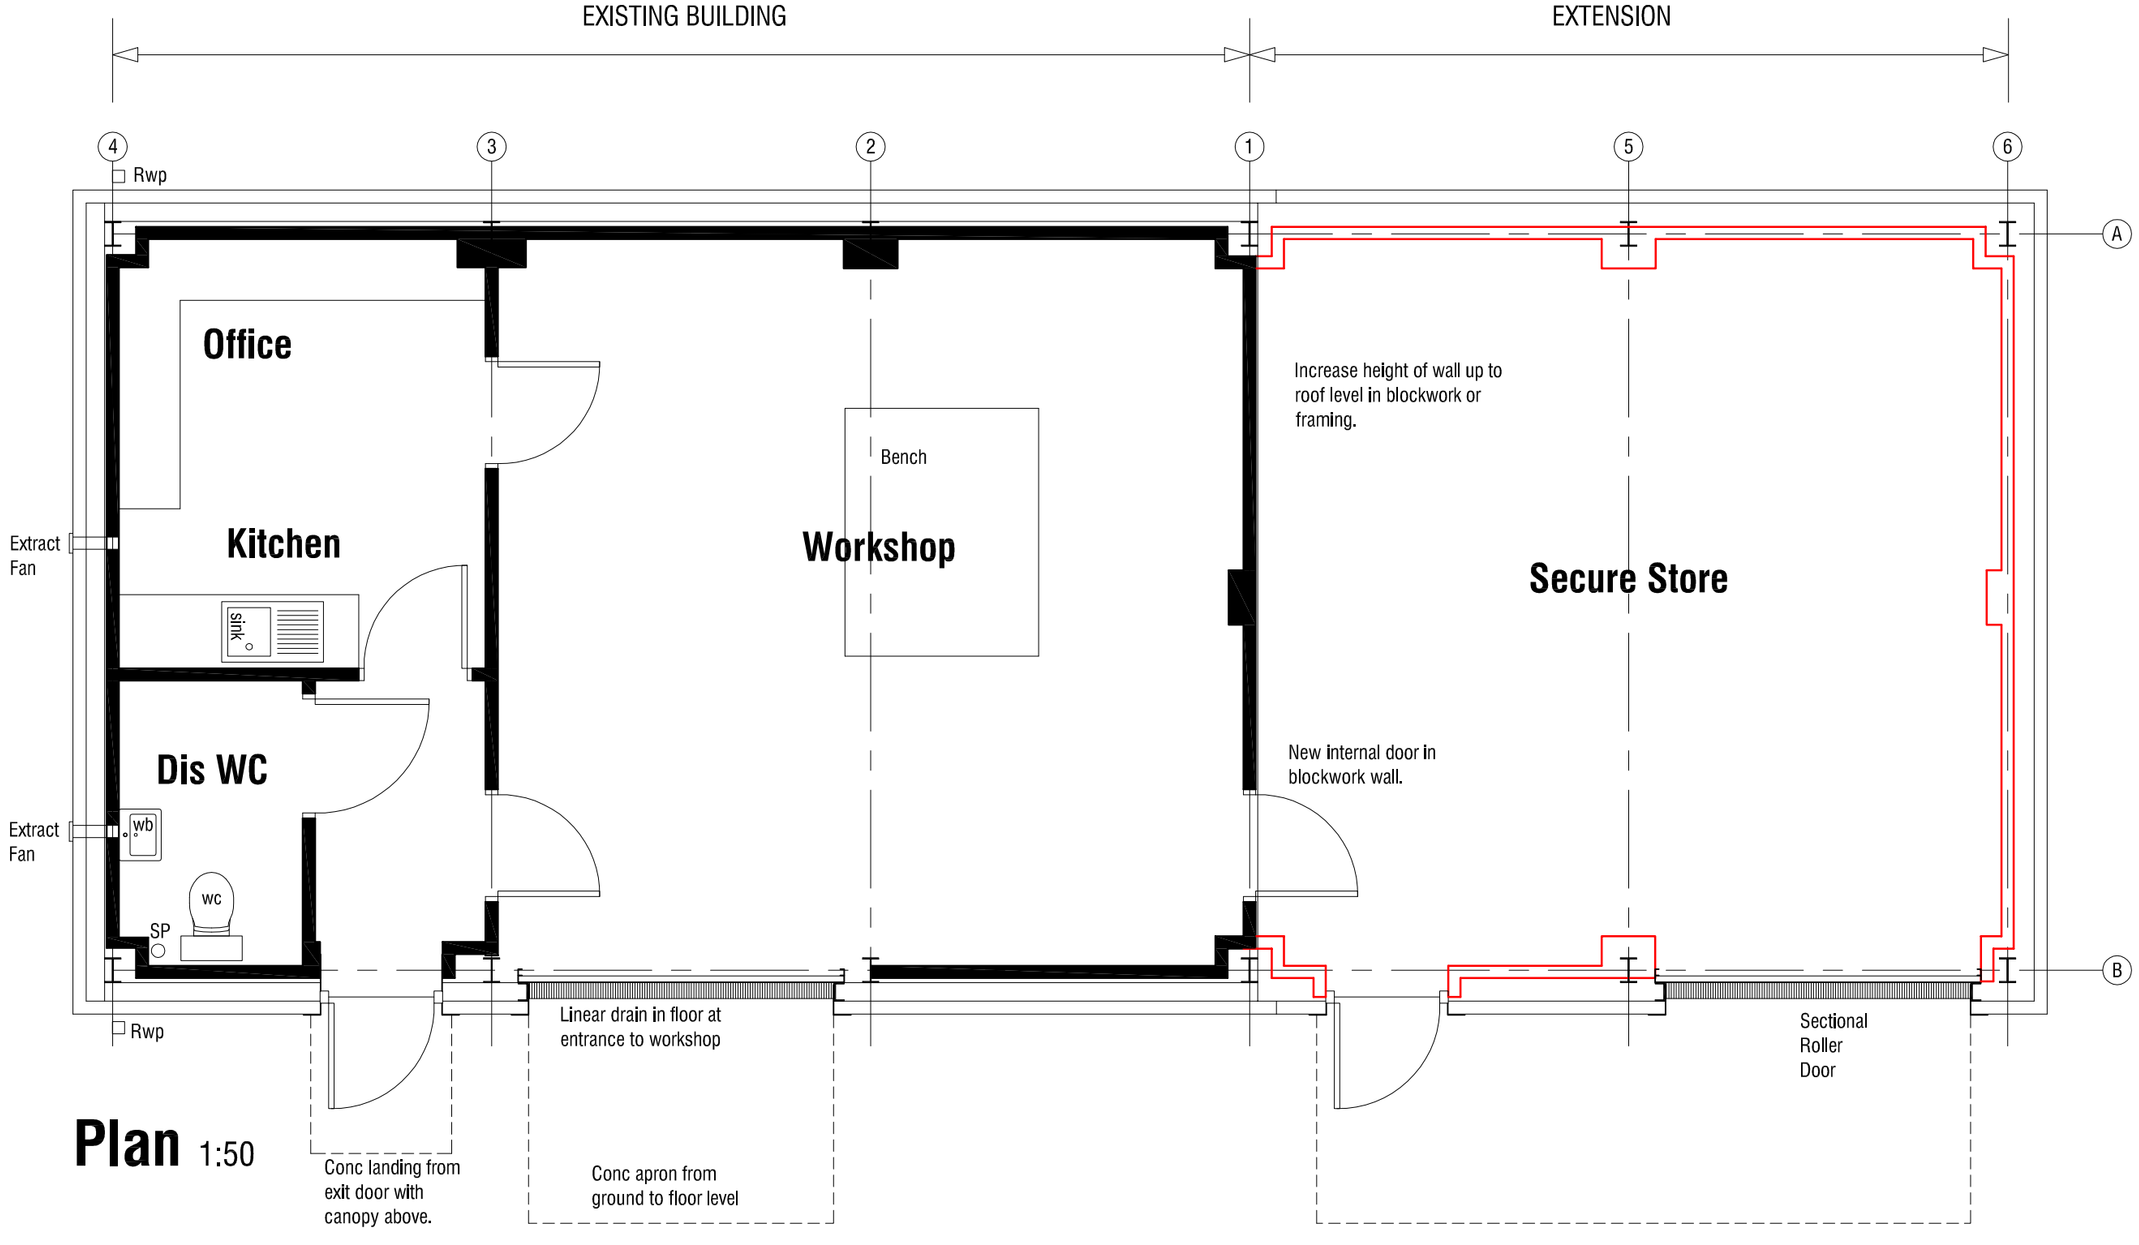

Plan 1:50

LOW LAITHES VILLAGE
OLD FARM LANE
WOMBWELL
BARNSLEY

PROPOSALS

Site E - WORKSHOP EXTENSION PLANS AND ELEVATIONS

mboothdesign
architectural design and building consultants

Fairfield House Berneslai Close
Barnsley S75 2LU
T: 01226 286256
M: 07881898300
E: mboothdesign@btconnect.com

Scale	1:50 1:100 @ A1	Drawn	MJB
Date	July 2014	Ref.	14.02
Dwg No.	**P4**	Rev.	

0cm 2cm 4cm 6cm

Copyright mboothdesign. All dimensions in millimeters unless otherwise stated. Dimensions for setting out in existing buildings are to be checked and verified on site.