




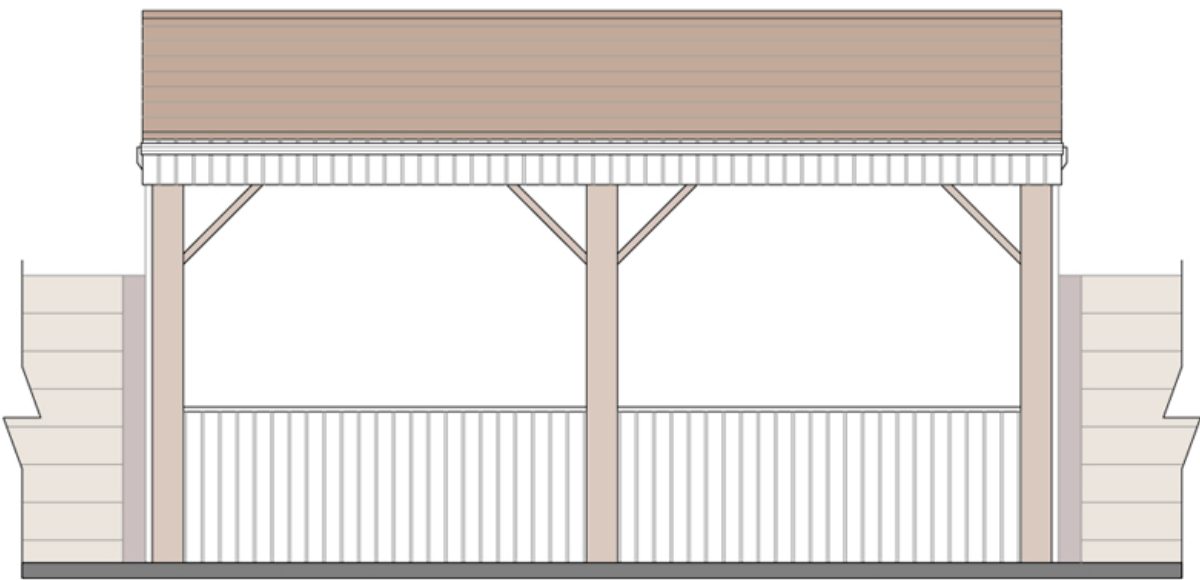


Pavilion 1 - Elevation 1

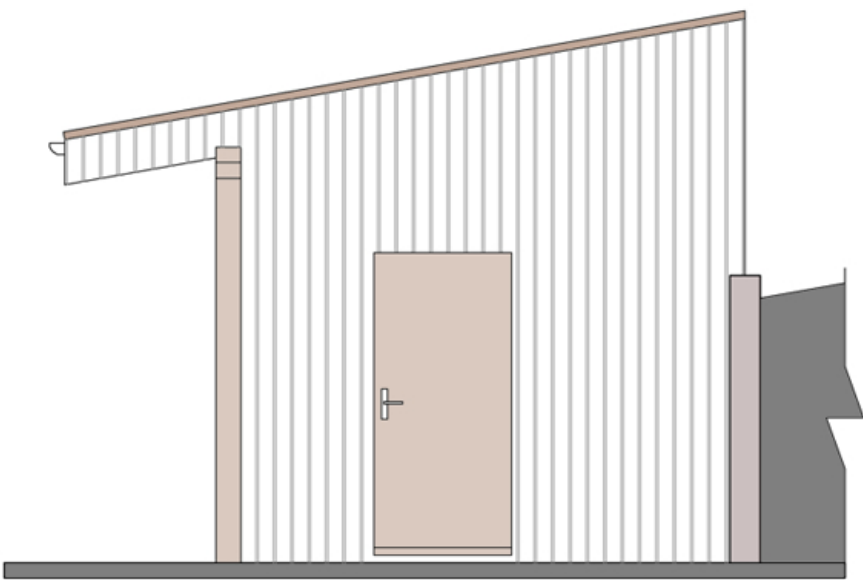


Pavilion 1 - Elevation 2

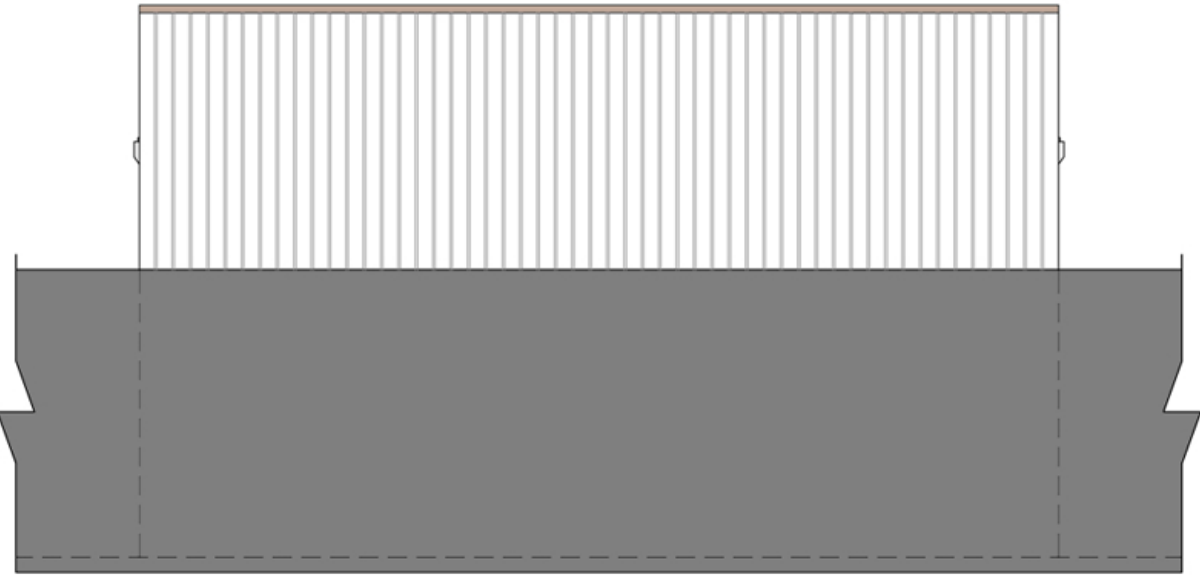


Pavilion 1 - Elevation 3

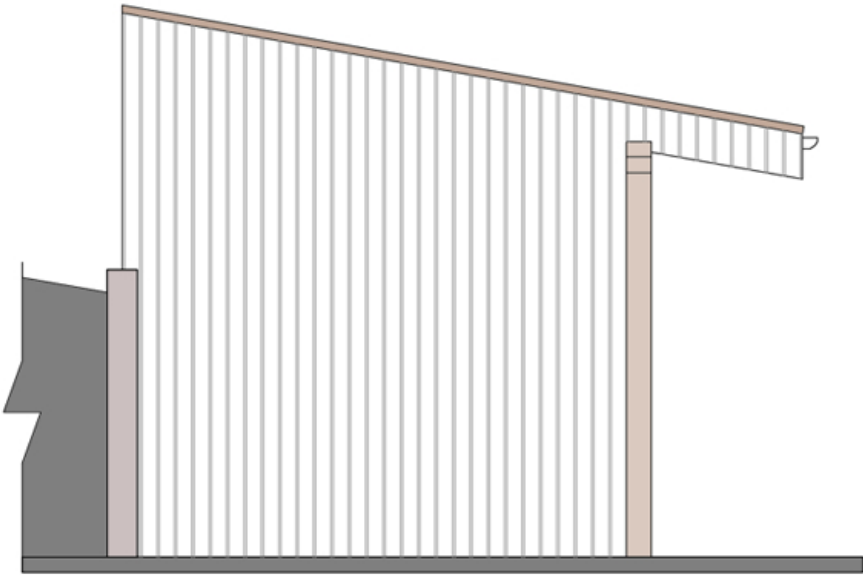


Pavilion 1 - Elevation 4

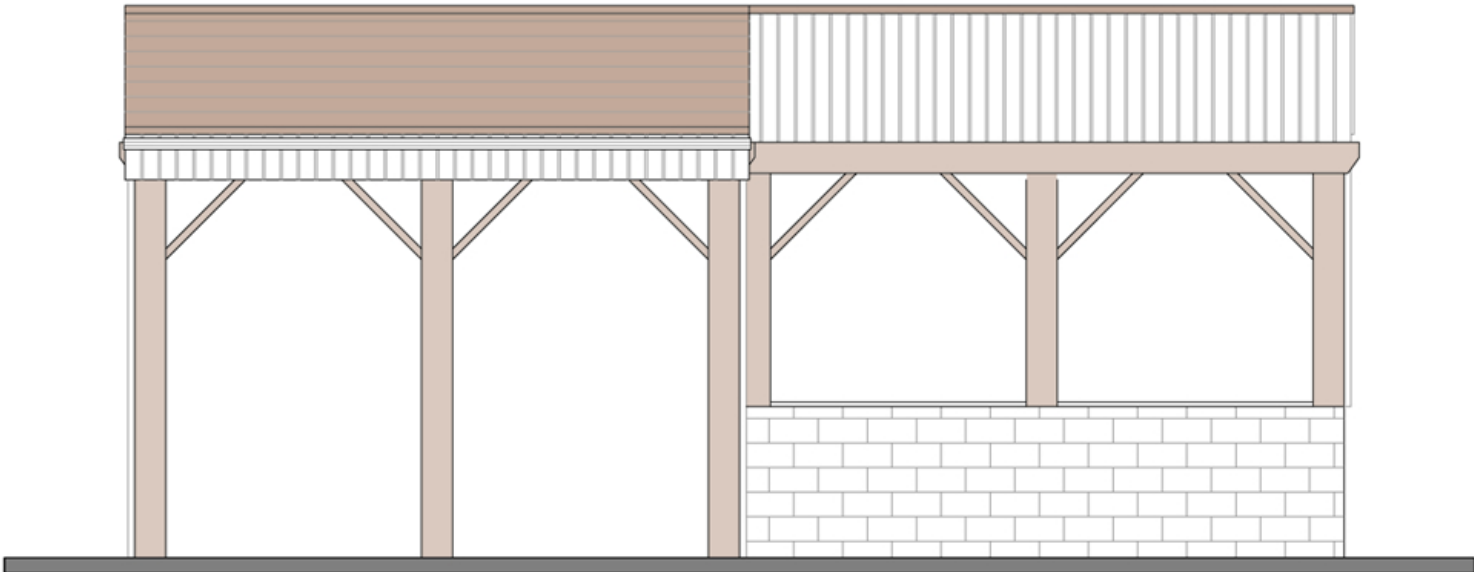


Pavilion 2 and 3 - Elevation 1

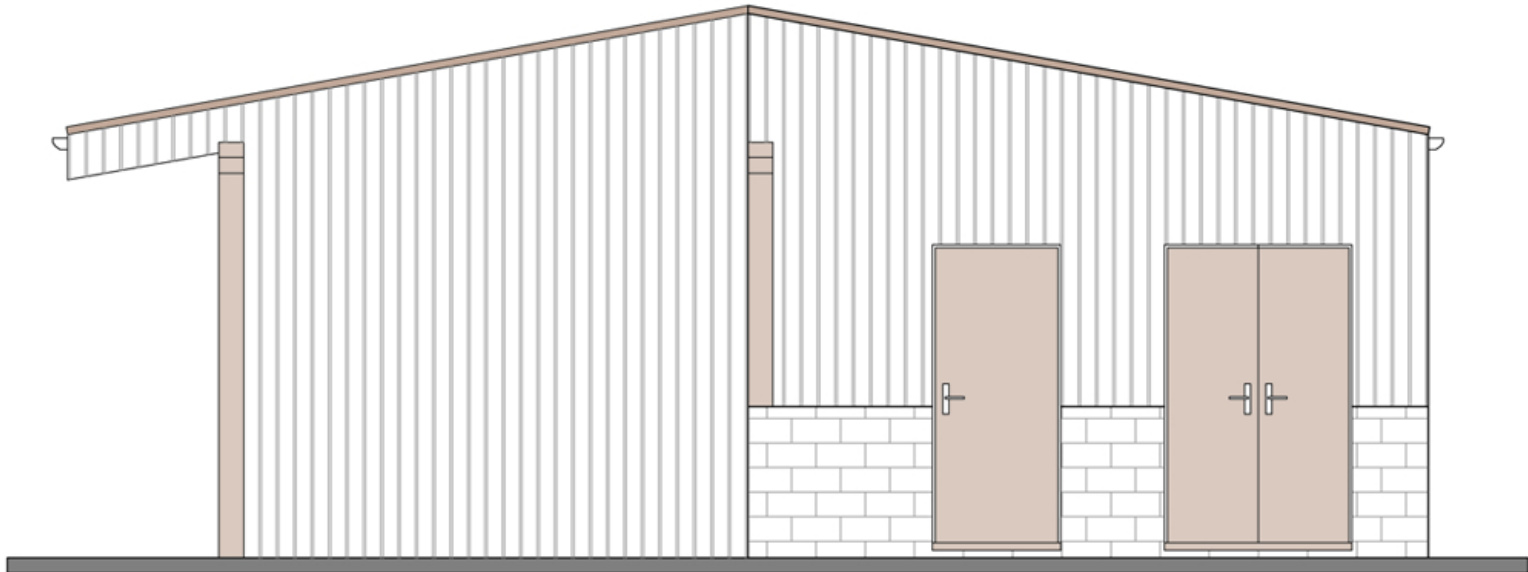

Pavilion 2 and 3 - Elevation 2

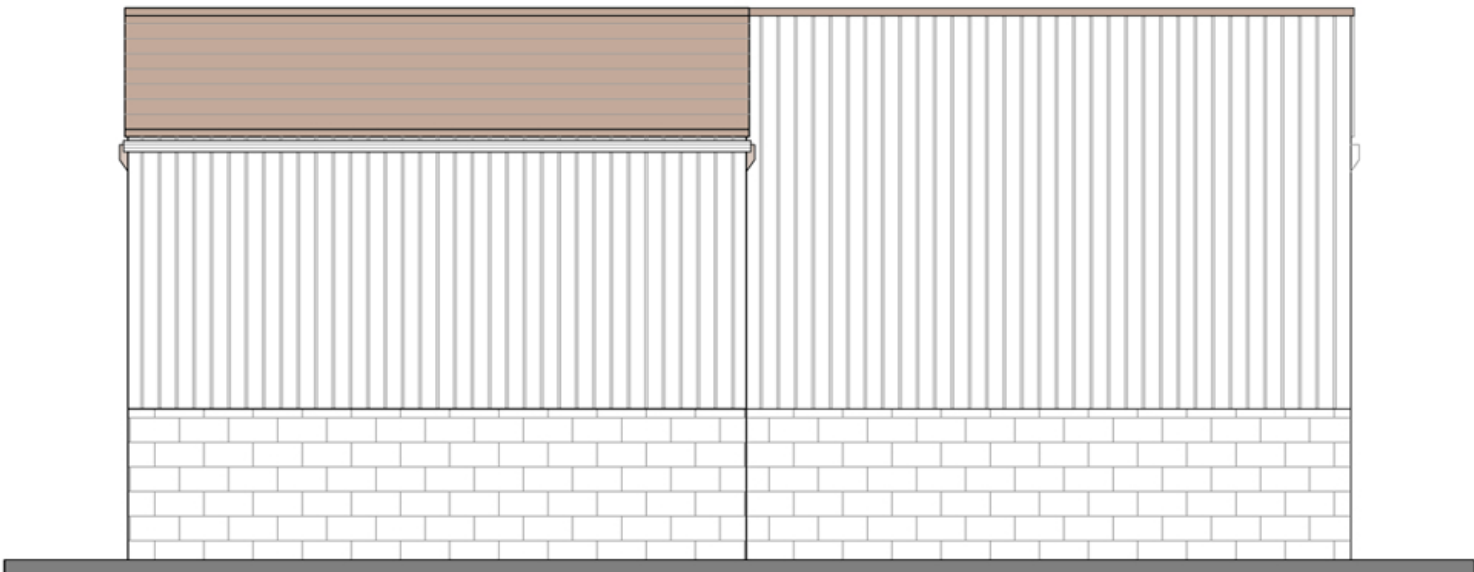

Pavilion 2 and 3 - Elevation 3

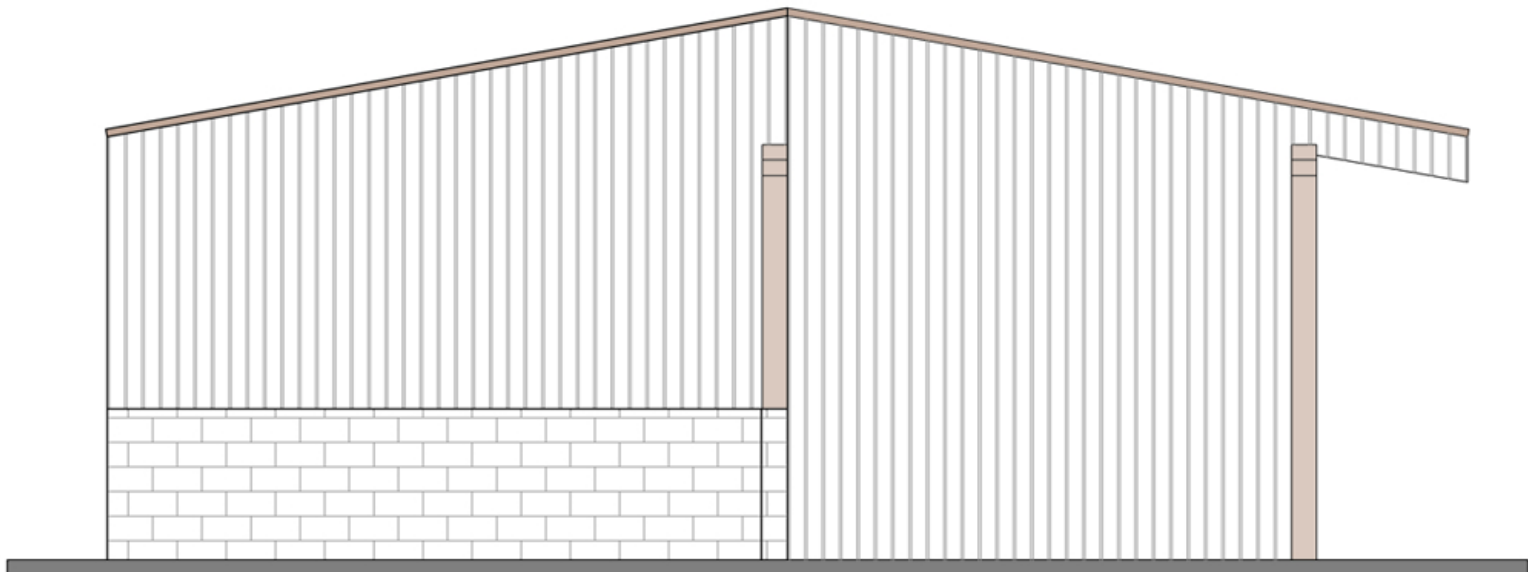

Pavilion 2 and 3 - Elevation 4

Notes:

Copyright Reserved. This drawing must only be used for the client and location specified in the title block. It may not be copied by any third party without prior written consent from J.J.B.

This drawing is only for the purposes described below and must not be used for any other purpose.

Do not scale from this drawing, all dimensions are in millimeters unless otherwise stated and should be considered as guides subject to on-site confirmations.

Prior to any work on site J.J.B. must be contacted to check the validity of the drawing.

Rev	Date	Amendment	By

PLANNING

Client:
Cannon Hall Farm,
Cawthorne,
Barnsley

Job:
Developments at Cannon Hall Farm

Drawing Title:
Pavilion Elevations

Drawing No:
JJB 031 / PL / 102

Scale:
1:50 @ A2

Date:
June 2012

Drawn By:
DPR



5 New Hagg,
Oldfield Road,
Honley, Holmfirth,
Huddersfield,
West Yorkshire,
HD9 6RN

Tel: 01484 303800
Email: malcolm@jjbolchover.com
Web: www.jjbolchover.com