- Dimensions are in millimeters, unless stated otherwise.
- Scaling of this drawing is not recommended.
- It is the recipients responsibility to print this document to the correct scale.
- All relevant drawings and specifications should be read in conjunction with this drawing.

N


Key

Reserve Matters Application Boundary


Denotes location of Cycle Shelters
Colour: Dark Grey




Typical Cycle Shelter Image

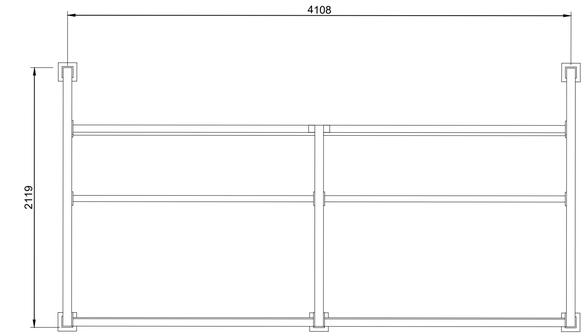

Typical Cycle Shelter Details
Scale 1:25

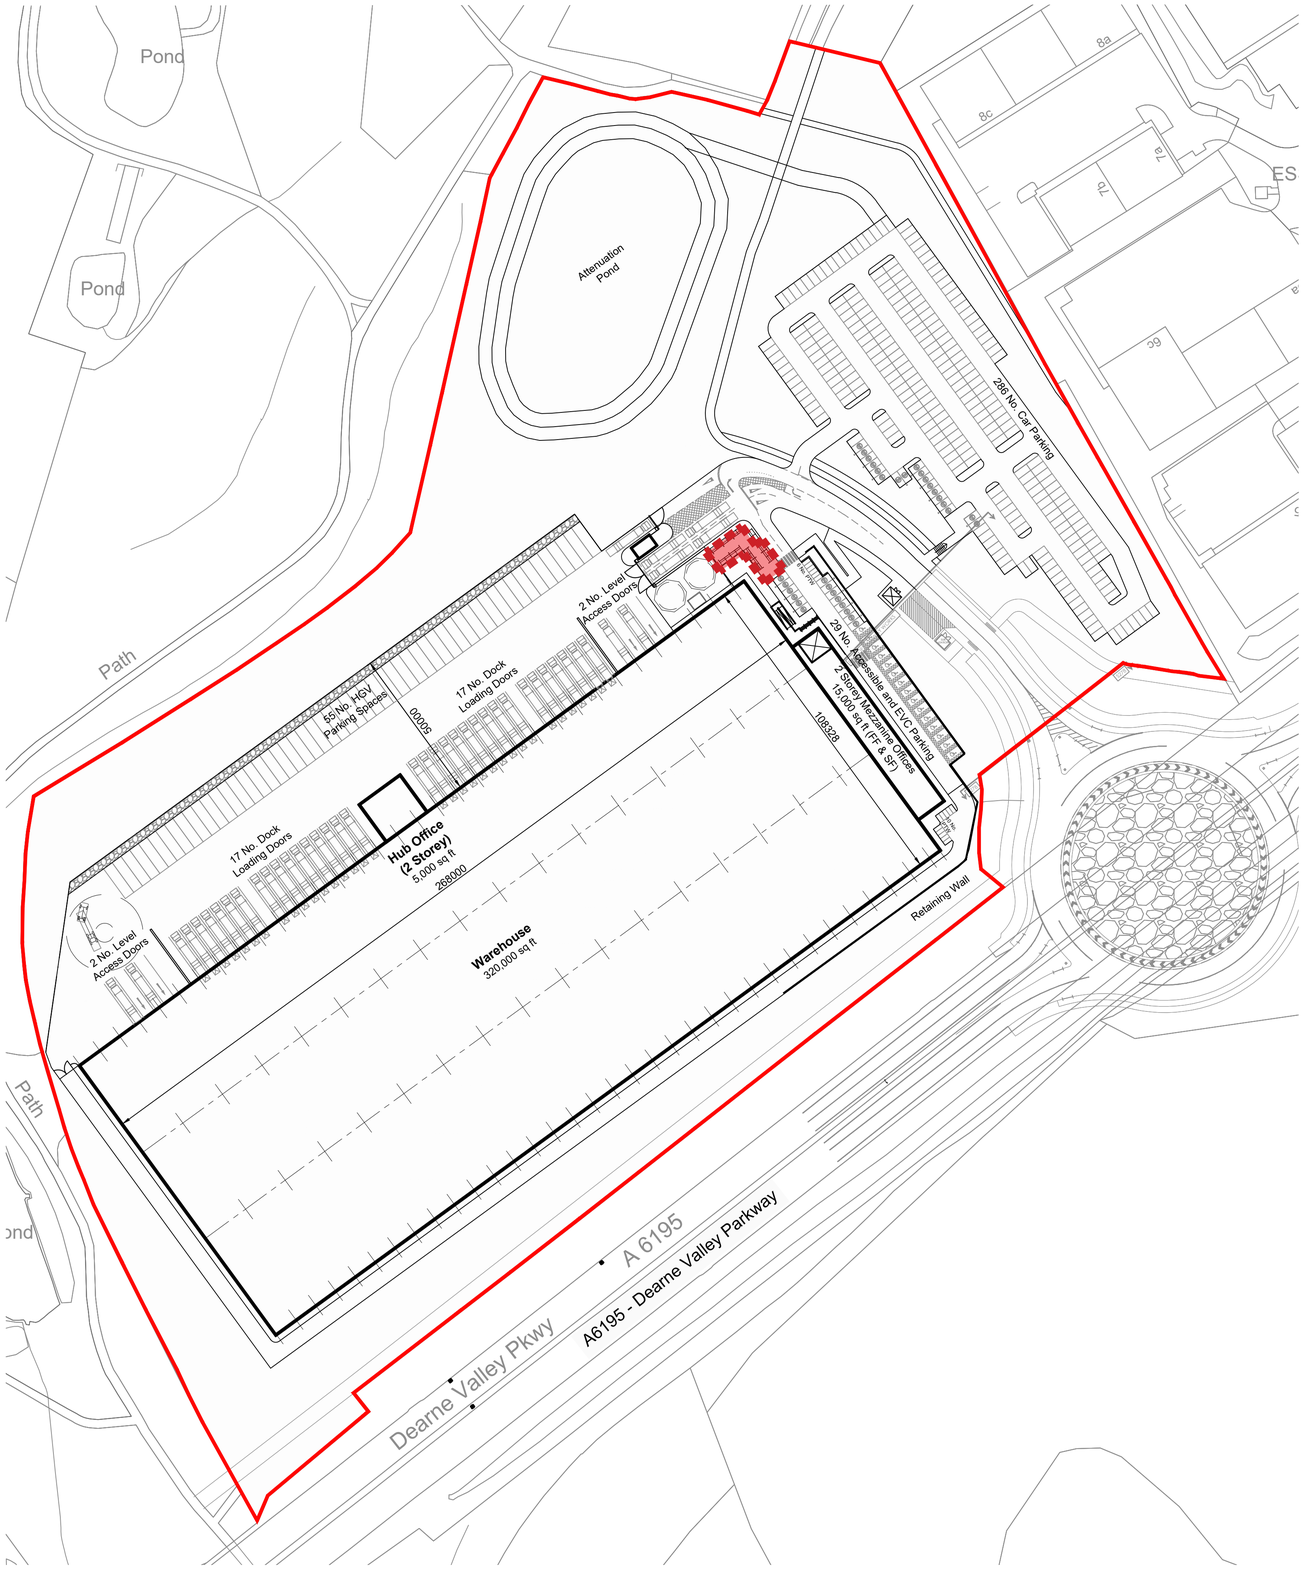

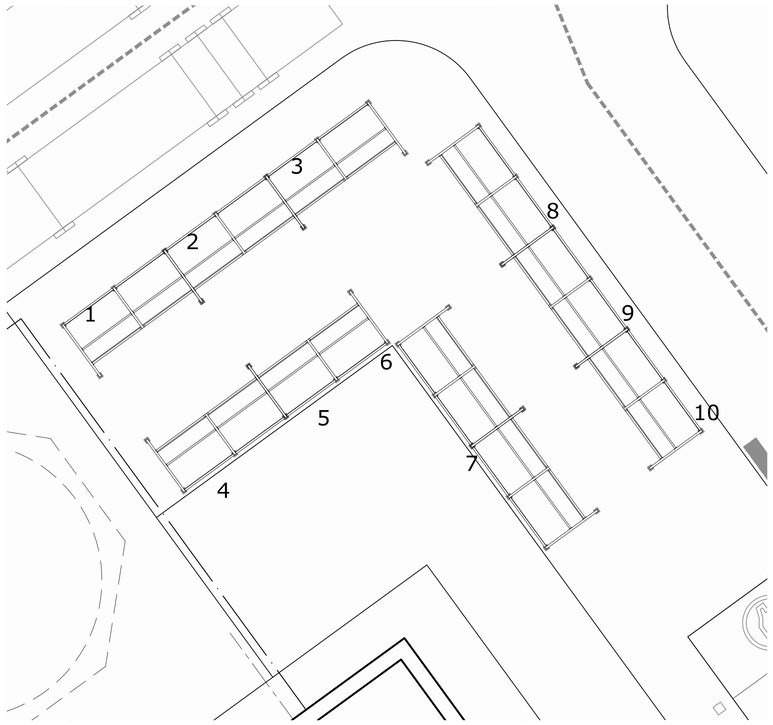

Unit 100 - 10 Shelters (100 cycles)
Each Cycle Shelter Stores 10 Cycles
Scale 1:100

500mm SCALE 1:25
1m SCALE 1:100
10m SCALE 1:1000

PLANNING
THIS DRAWING IS FOR PLANNING CONSIDERATION ONLY AND SHOULD NOT BE USED FOR ANY OTHER PURPOSE

rev	amendments	by	ckd	date

Dearne Valley Parkway, Barnsley

Cycle Shelter Details

Firethorn TRUST

umc architects
3rd Floor, Manchester Club, 81 King Street, Manchester, M2 4AH
+44 (0)161 413 0590 info@umcarchitects.com

Drawing Status:	Planning
Drawn / Checked:	CD / DEB
Date:	24/11/2021
Scale:	As Noted A1
Drawing no:	Revision:
21049 P0703	E