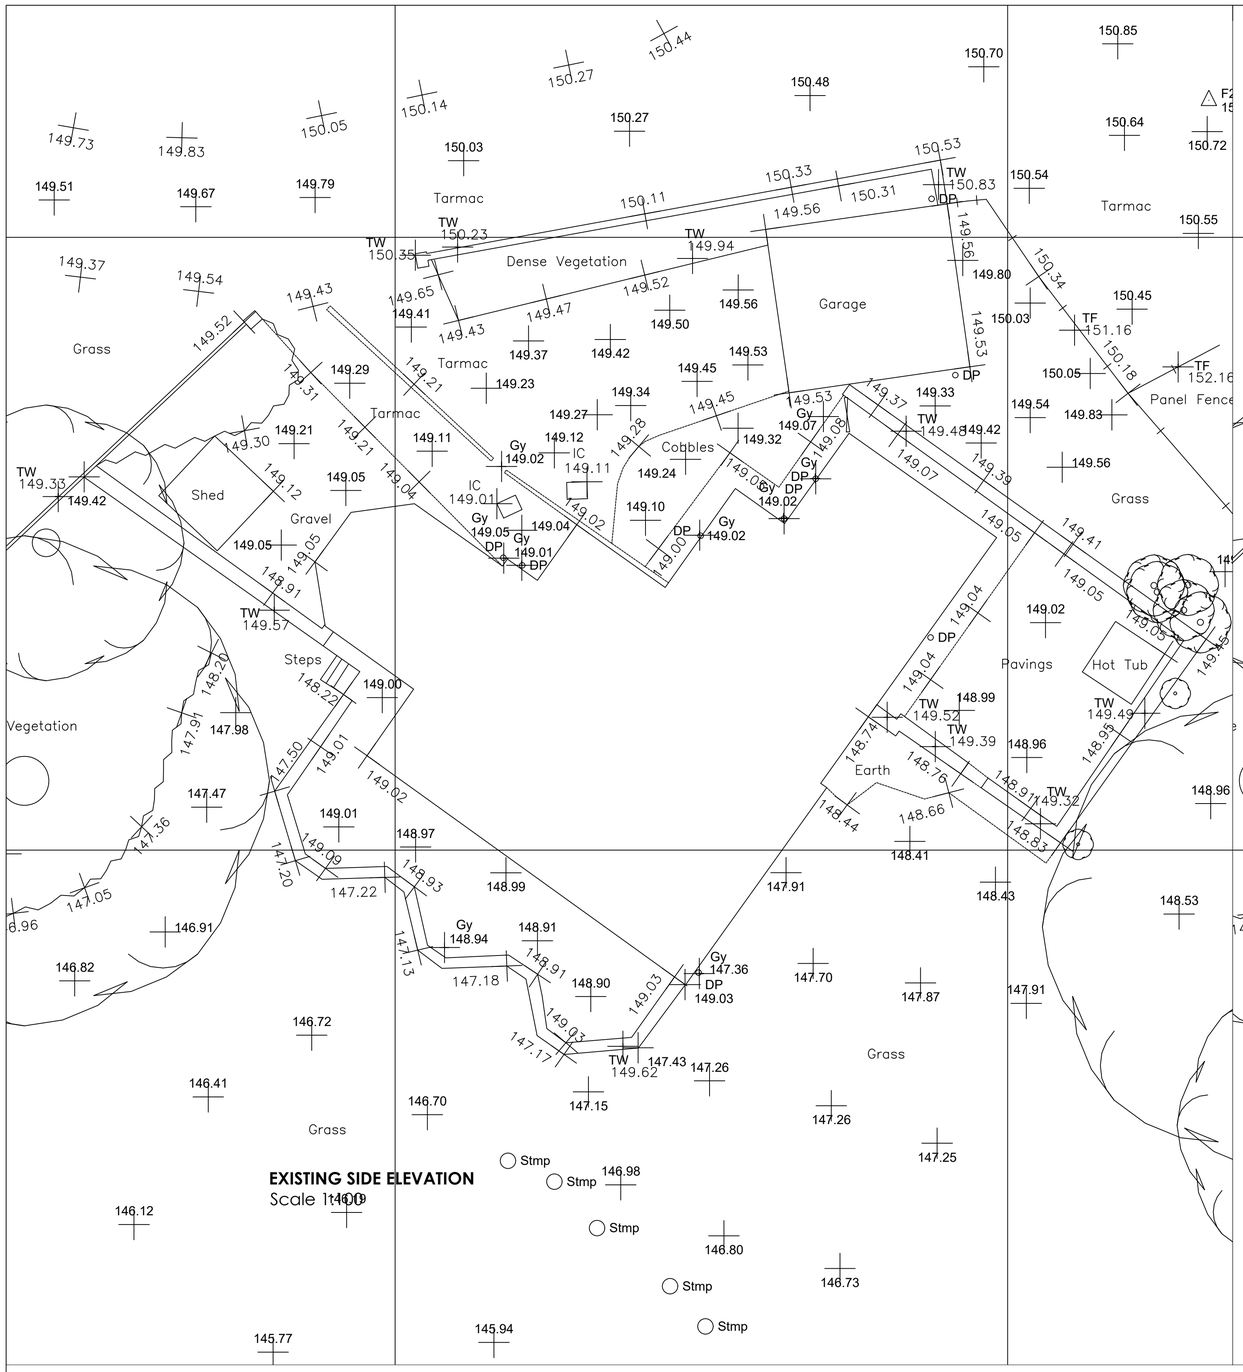

EXISTING SIDE ELEVATION
Scale 1:100

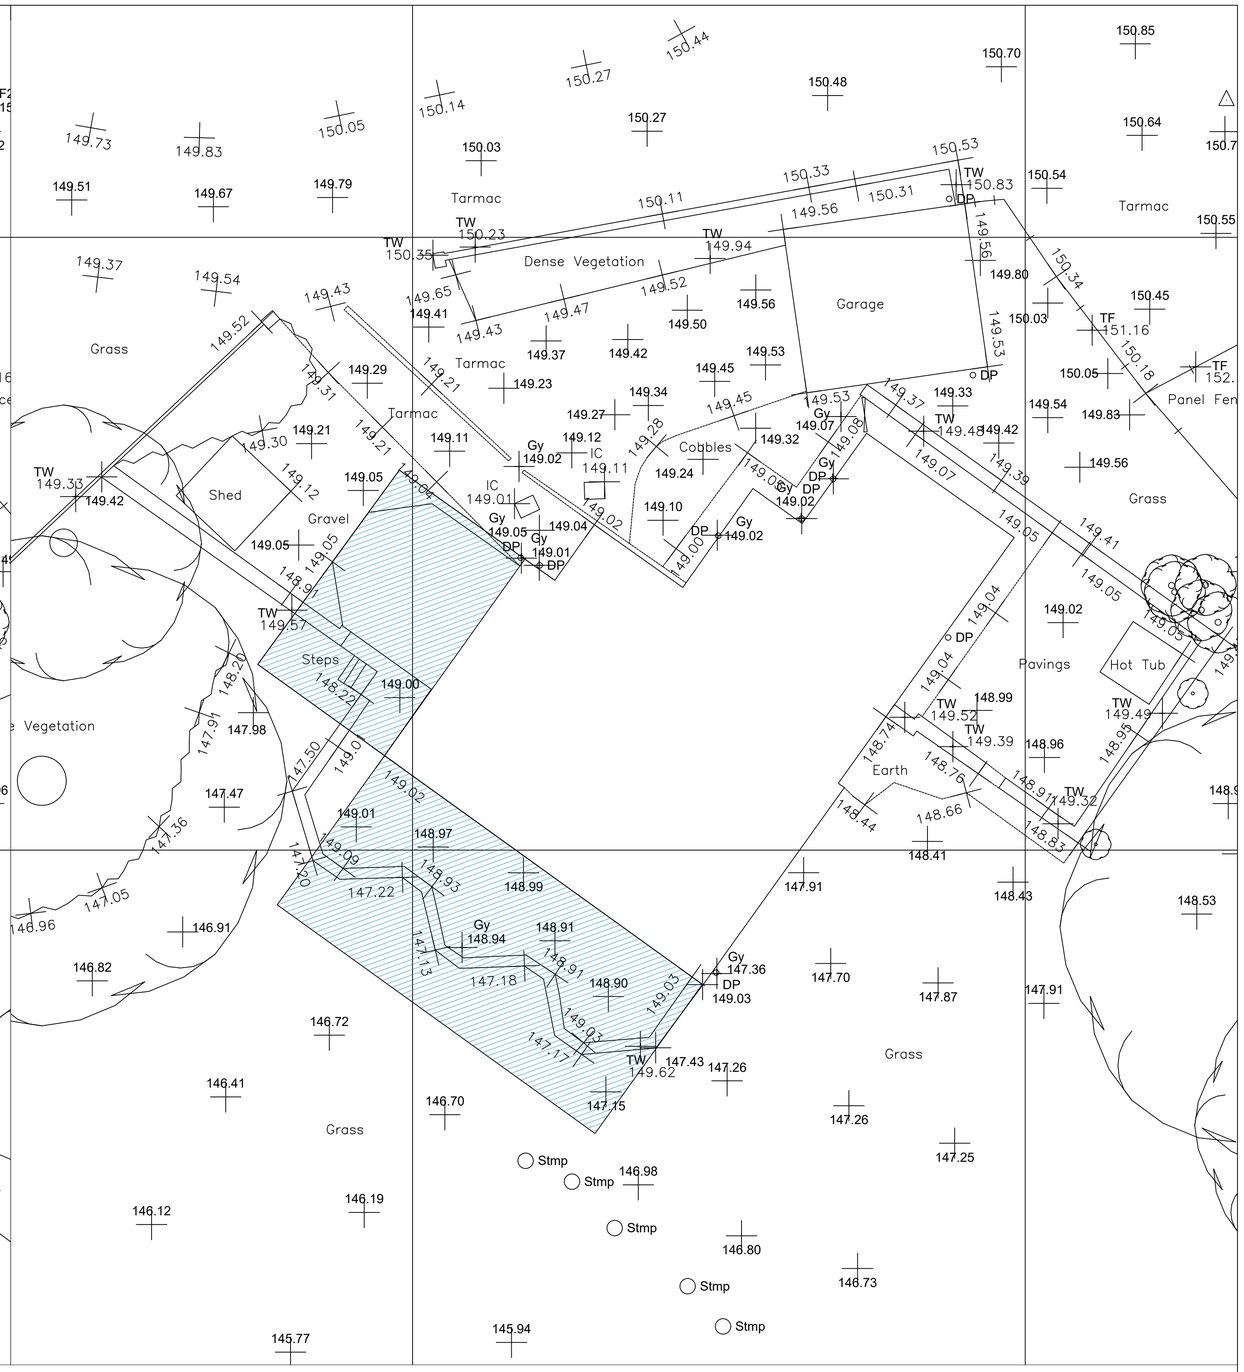

SITE PLAN
Scale 1:100

White Agus Architectural Services
OFFICE ONE,
34 VICTORIA ROAD,
BARNSLEY,
S70 2BU
Phone: 01226 208482
Email: info@whiteagus.co.uk
Web: www.whiteagus.co.uk

Project. PROPOSED EXTENSION HUDROYD FARM, GENN LANE BARNSLEY, S70 6NW	Client. MR & MRS COOPER
Drawing Title. SITE PLAN	Date. AUGUST 2023 / Scale. 1:100 @ A1
	Ref. 23-027 / Dwg. No. 06 / Rev.

Date	Suffix	Description	Date	Suffix	Description