


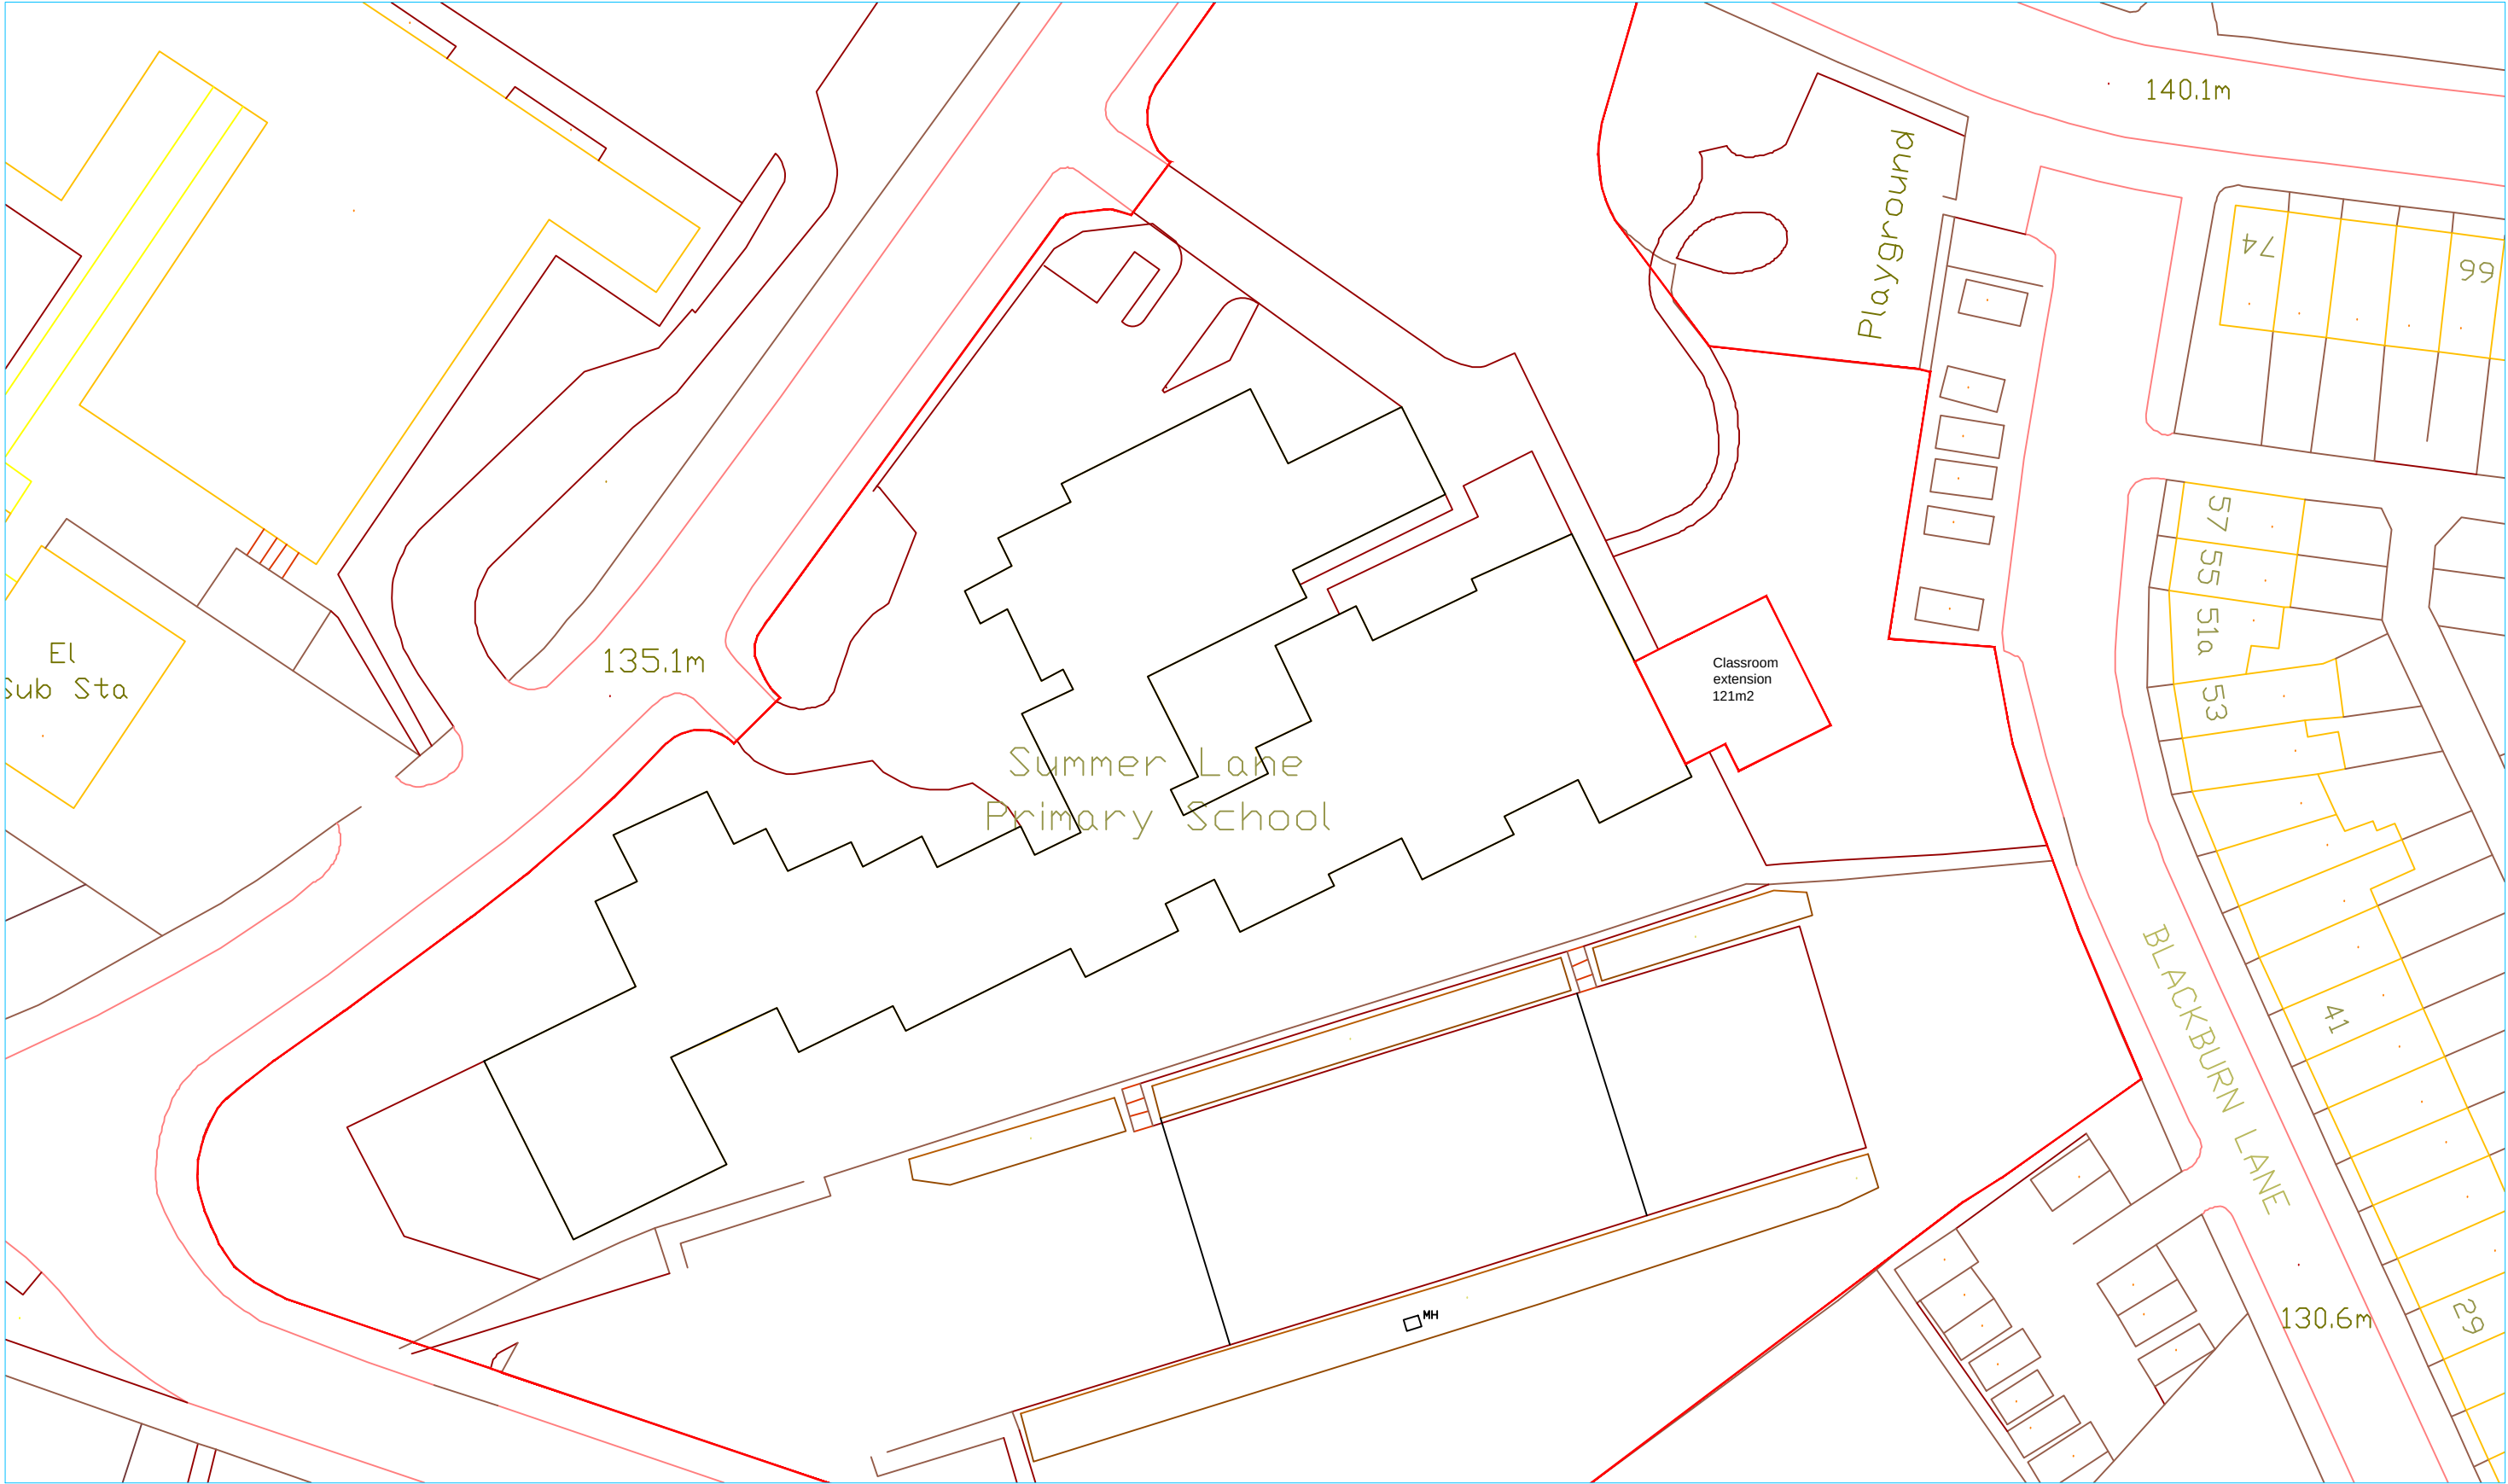

THIS DRAWING IS PRODUCED FOR USE IN THIS PROJECT ONLY AND MAY NOT BE USED FOR ANY OTHER PURPOSE. NPS PROPERTY CONSULTANTS LTD ACCEPT NO LIABILITY FOR THE USE OF THIS DRAWING OTHER THAN THE PURPOSE FOR WHICH IT WAS INTENDED IN CONNECTION WITH THIS PROJECT AS RECORDED IN THE 'PURPOSE FOR ISSUE' AND 'FILE STATUS CODE'.

THIS DRAWING MAY NOT BE REPRODUCED IN ANY FORM WITHOUT PRIOR WRITTEN AGREEMENT OF NPS PROPERTY CONSULTANTS LTD.

© CROWN COPYRIGHT AND DATABASE RIGHTS 2015
ORDNANCE SURVEY LICENCE NUMBER 100022264

ORIGINAL
SHEET SIZE
A3

FIRST ISSUE							CLIENT		TITLE		 NPS Barnsley Ltd Gateway Plaza, Sackville St, Barnsley, South Yorkshire, S70 2RD, Tel: 01226 774605; Email: barnsley@nps.co.uk web:www.nps.co.uk		SCALES		DISCIPLINE		PROJECT NUMBER							
P1							PROJECT						1:500		ARCH		17-16-1-1026							
COMMENT													DRAWING NUMBER		REV CODE									
											NPS-DR-A-(90)-011		P 1		STATUS CODE		PURPOSE OF ISSUE		DRAWN					
REV							DRAWN		DATE		CHECKED		DATE		APPROVED		DATE		S0		PRELIMINARY		PH	