
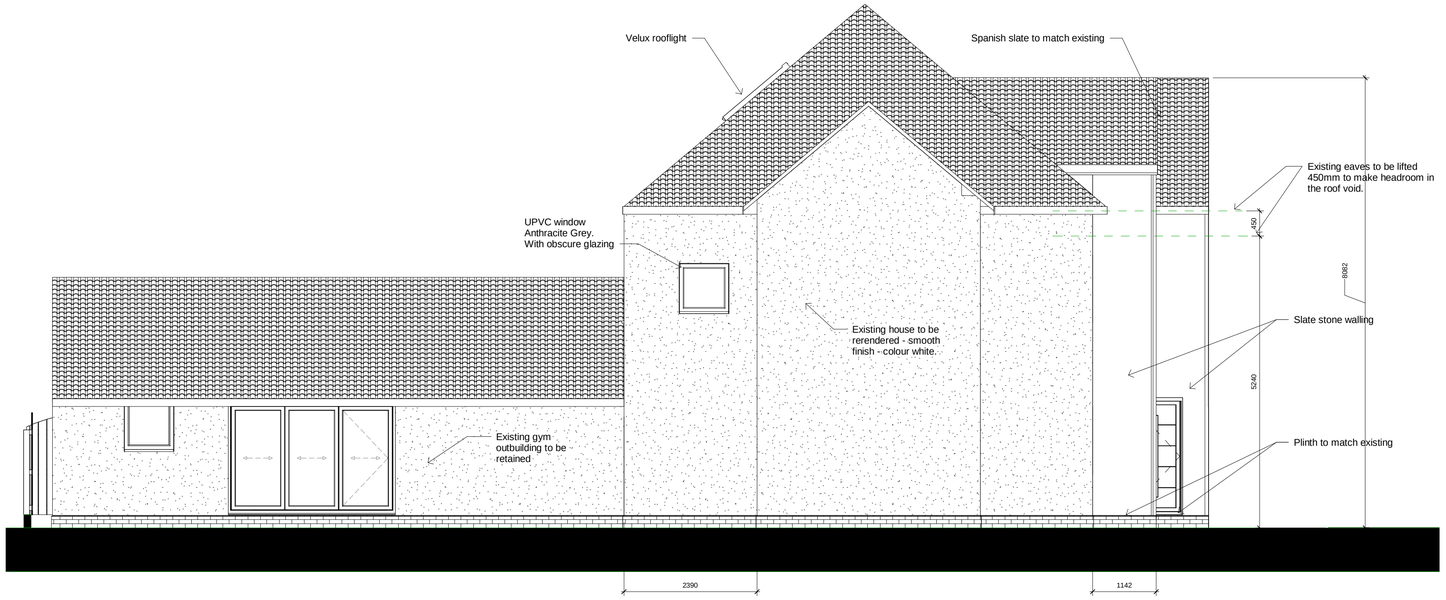



1 Side Elevation 1

1 : 50

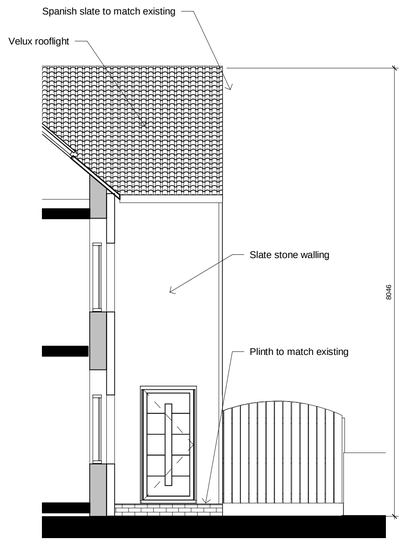


3 Kitchen side entrance elevation

1 : 50

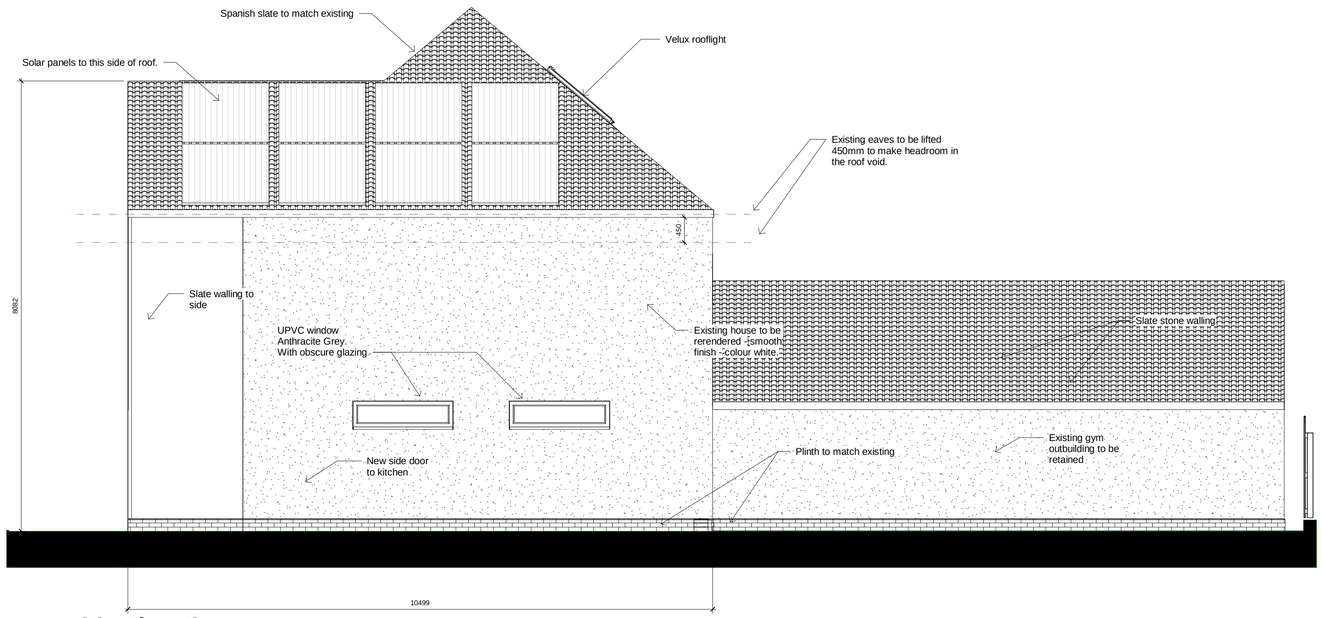

2 Side Elevation 2

1 : 50

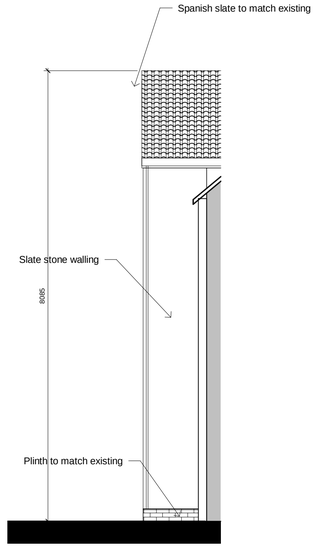

4 Side elevation to extension

1 : 50

Rev	Description	Date
A	Front gables reduced by 1m as requested by planning	10-07-23

CODE | SUITABILITY DESCRIPTION

STATUS | PURPOSE OF ISSUE

PROJECT

Residential Development

TITLE

Proposed Elevations Sheet 2

CLIENT

Mr & Mrs Rose

DRAWN BY	CHECKED BY	DATE
Author	Checker	12/18/22

SCALE (@ A1)	PROJECT NUMBER
1 : 50	SR/2022

DRAWING NUMBER	REV
A104	

12/07/2023 19:45:29