



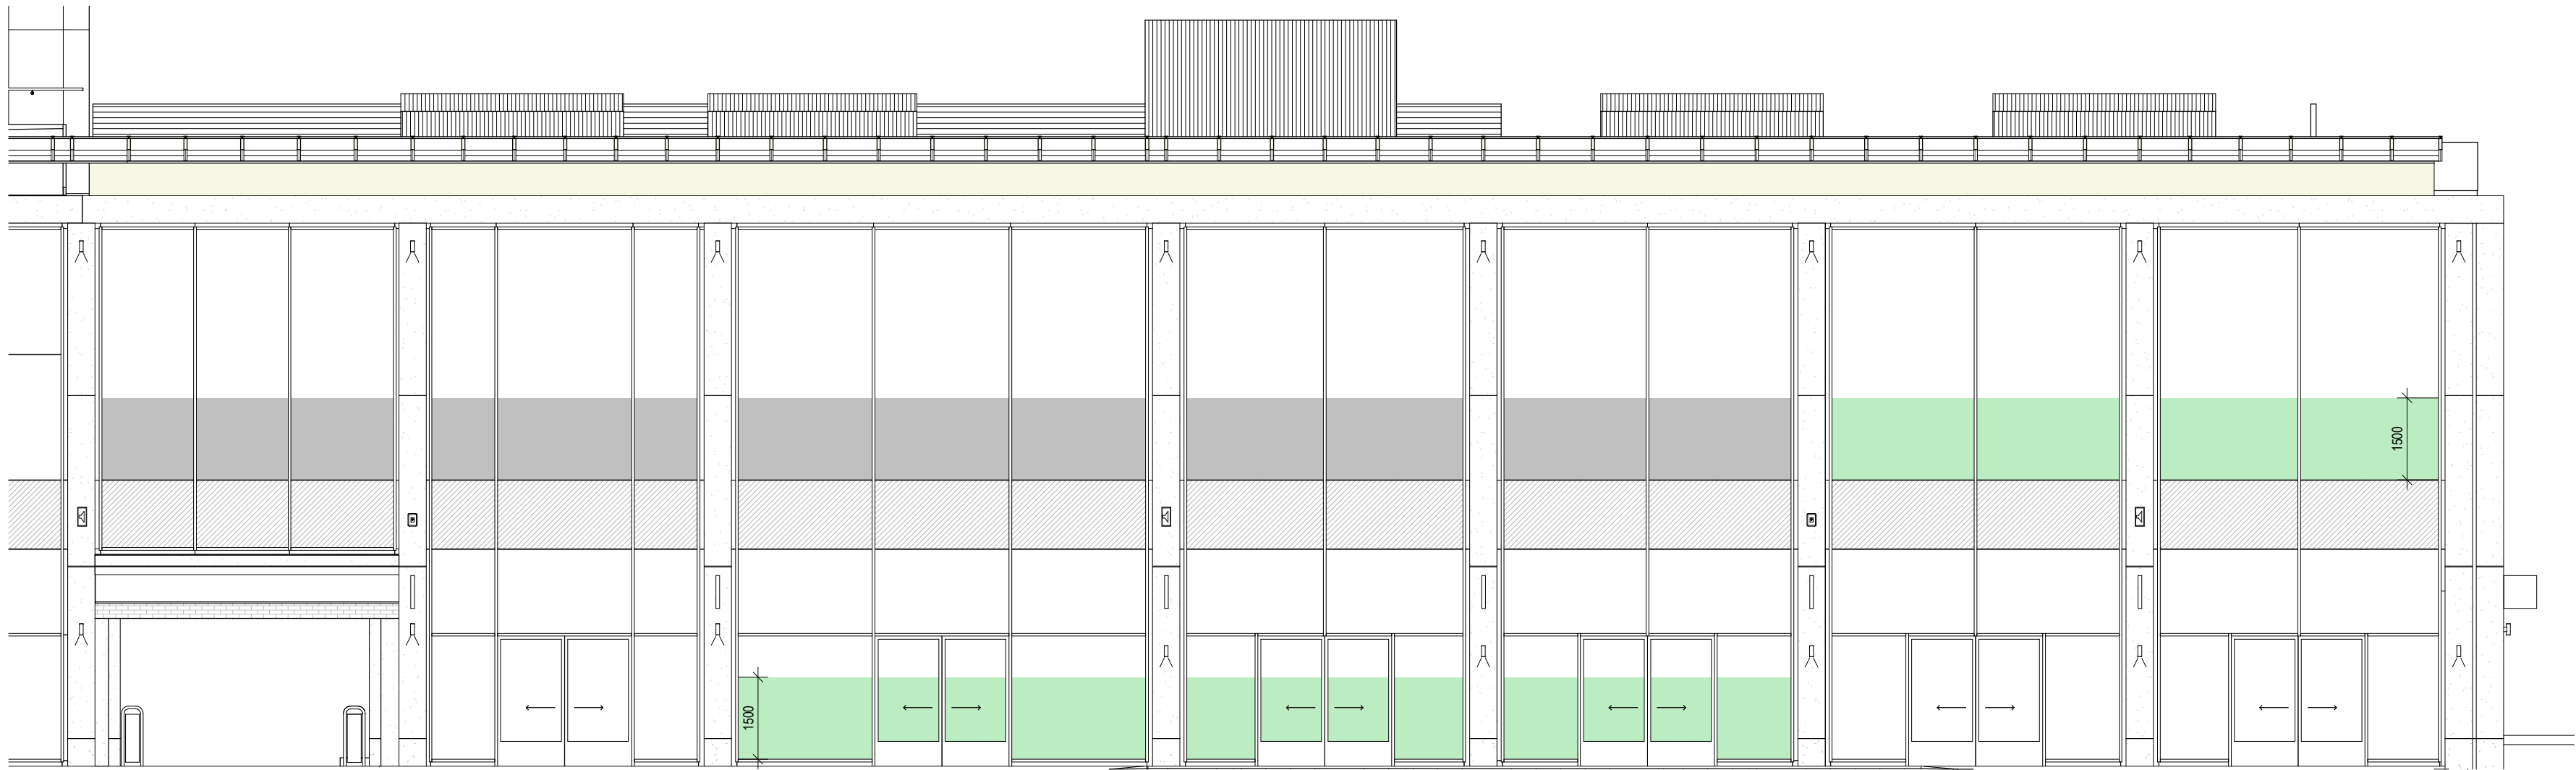

Front Elevation (Boulevard)

1 : 100 @ A1

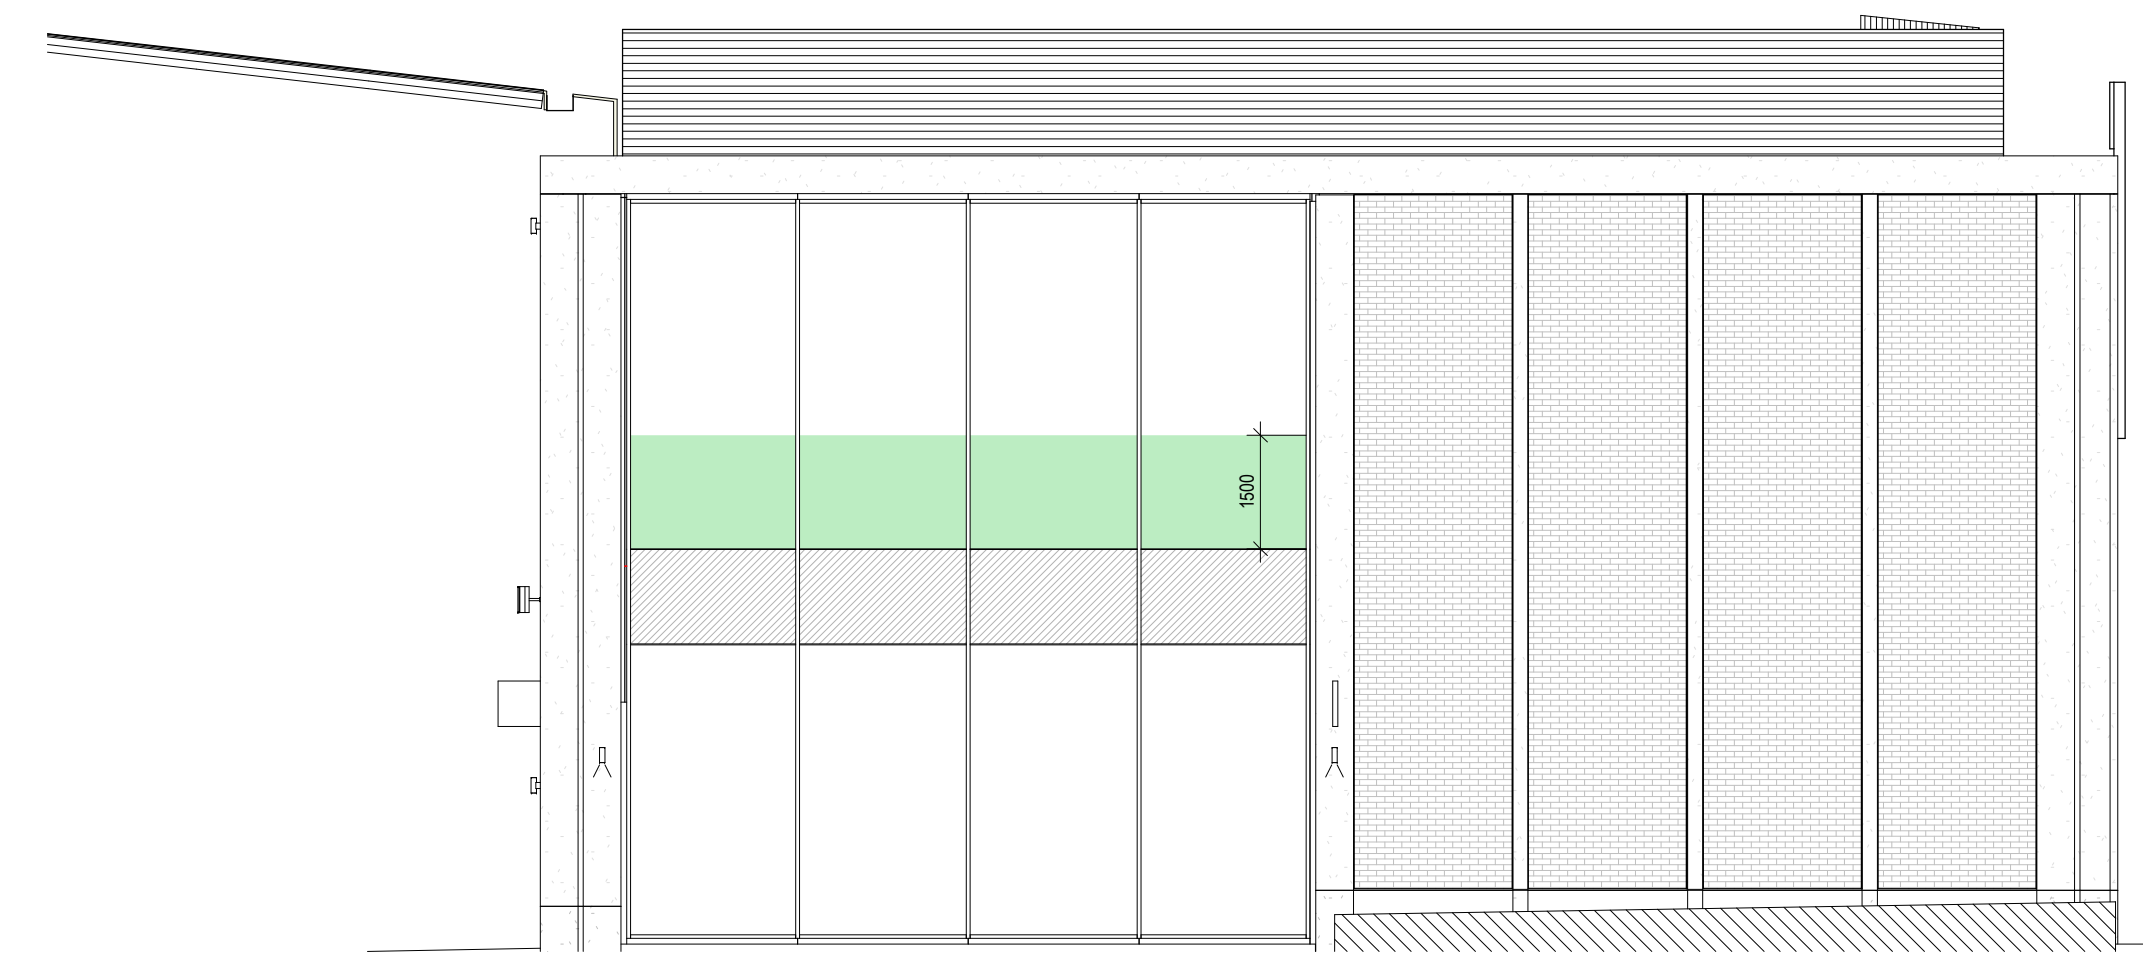


Side Elevation (Cheapside)

1 : 100 @ A1


## KEY

- Proposed Privacy Vinyl
- Existing Privacy Vinyl

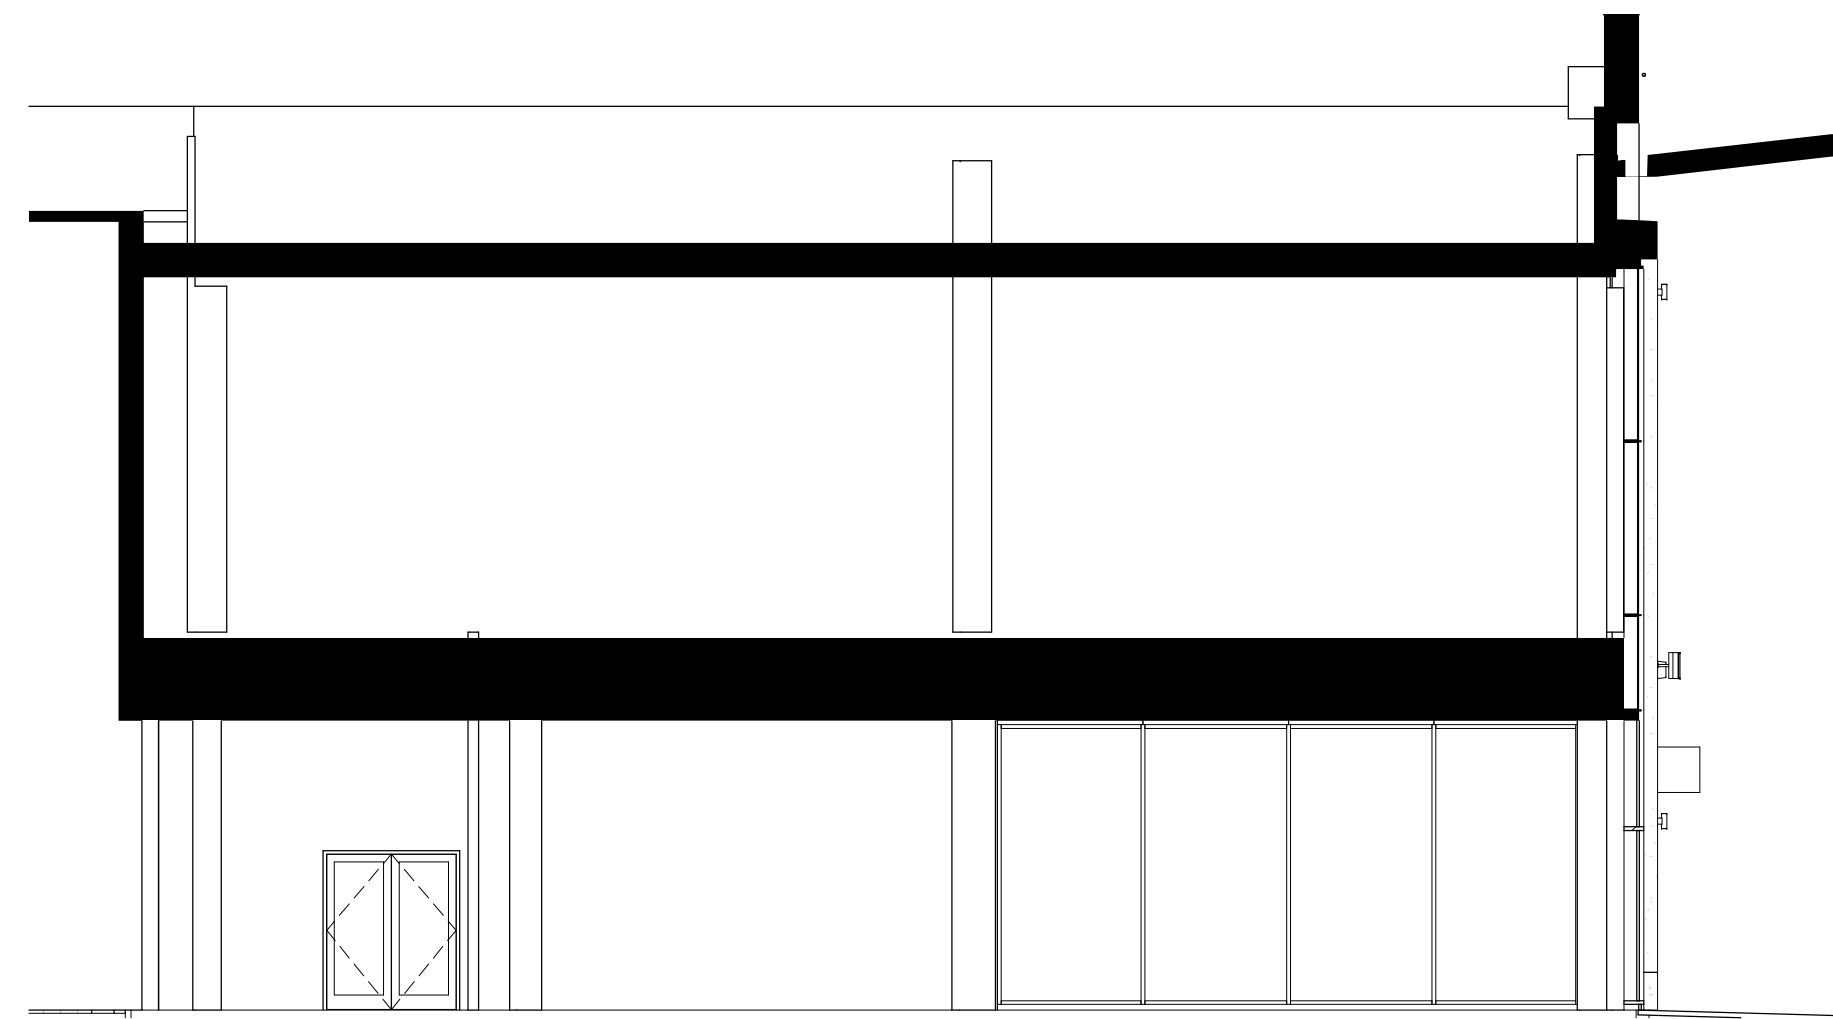

Side Elevation (from walkway)

1 : 100 @ A1

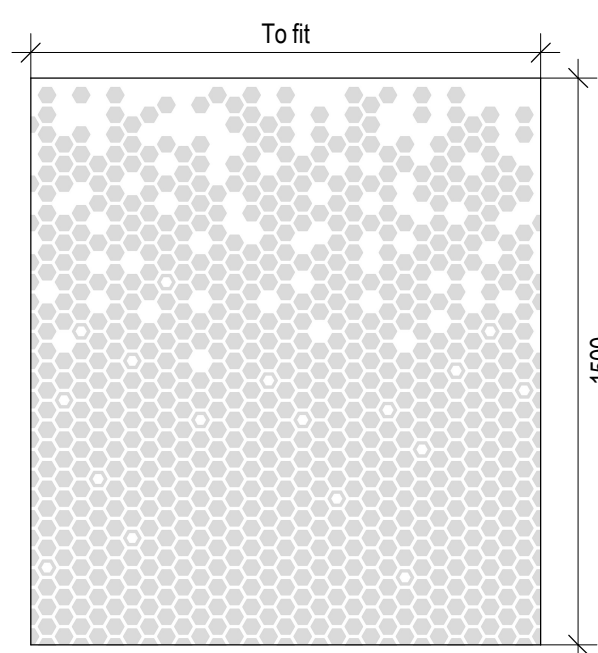

Proposed Privacy Vinyl Pattern Detail

1 : 20 @ A1