


PROPOSED EXTENSIONS & INTERNAL ALTERATIONS AT 'BROADFIELD' 13a WELLHOUSE LANE, PENISTONE S36


FOR MR & MRS. S. TURNER.

SCALE: 1-50.


PROVISION OF GABLE IN LIEU OF APPROVED HIPPED ROOF.

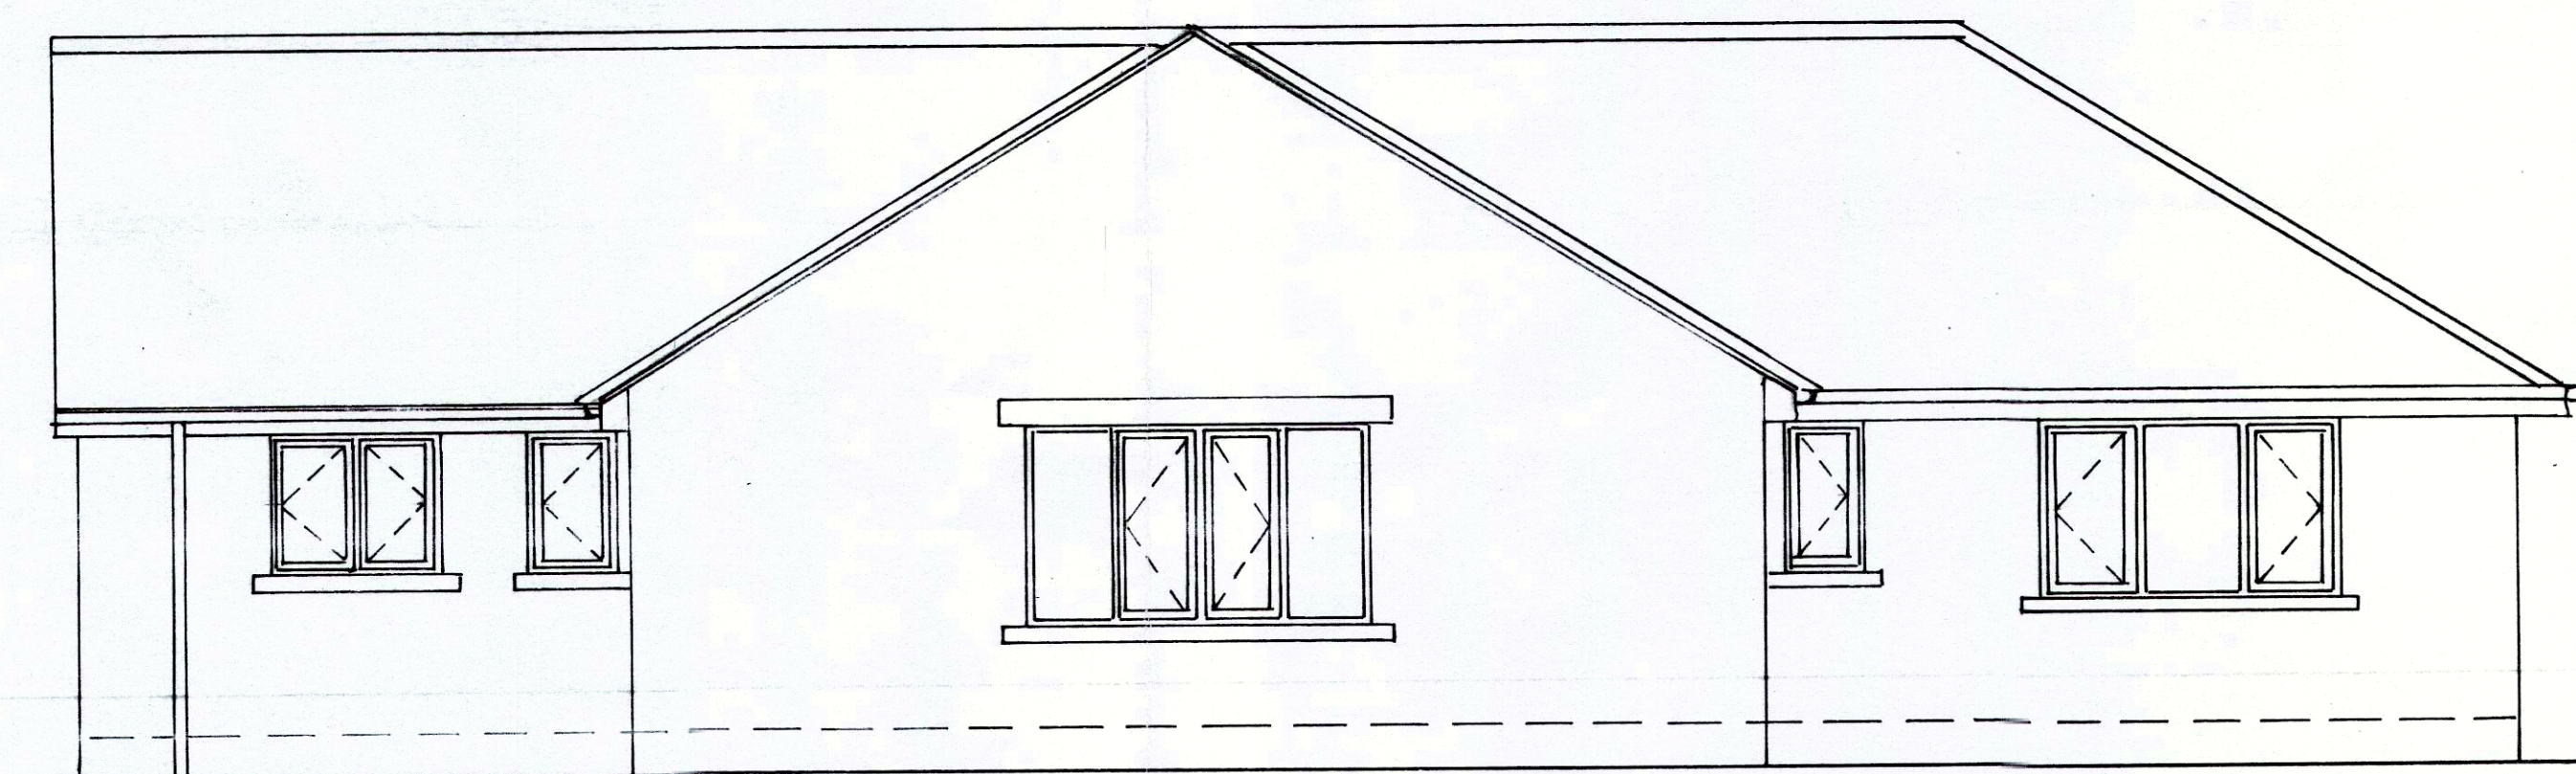


SIDE ELEVATION

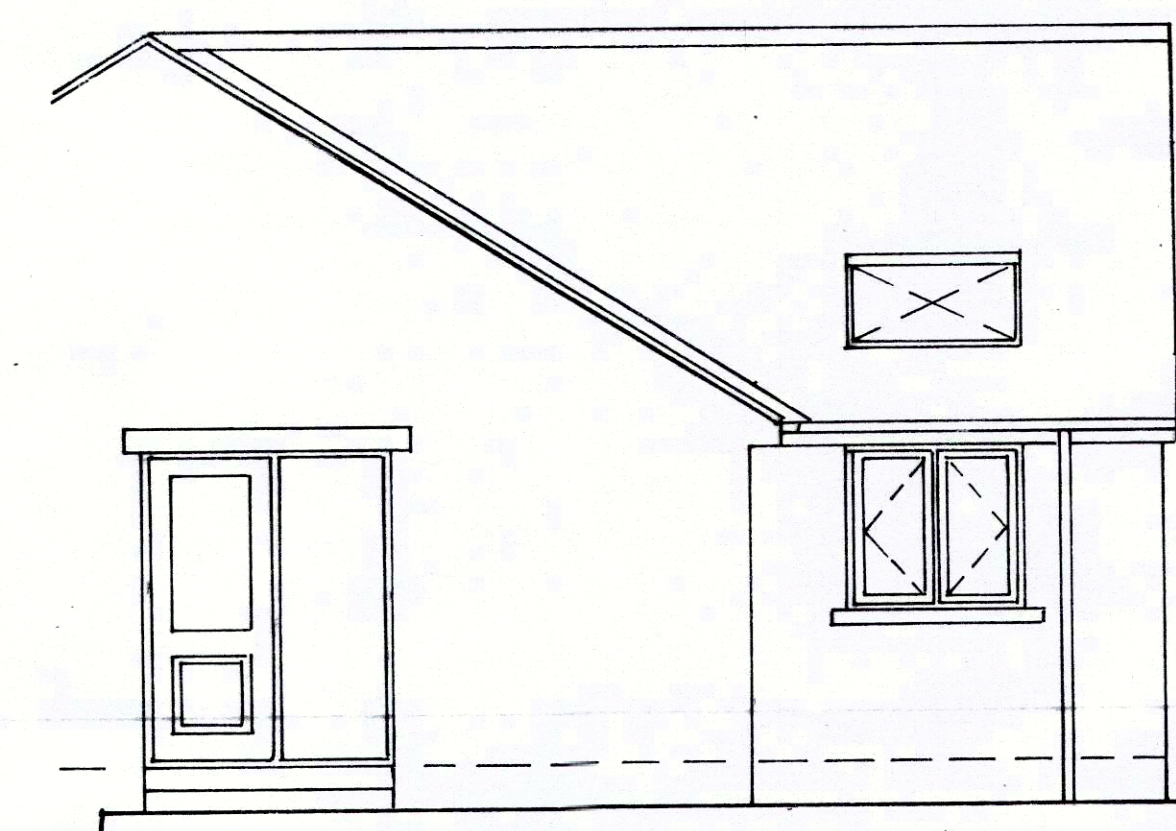

FRONT ELEVATION

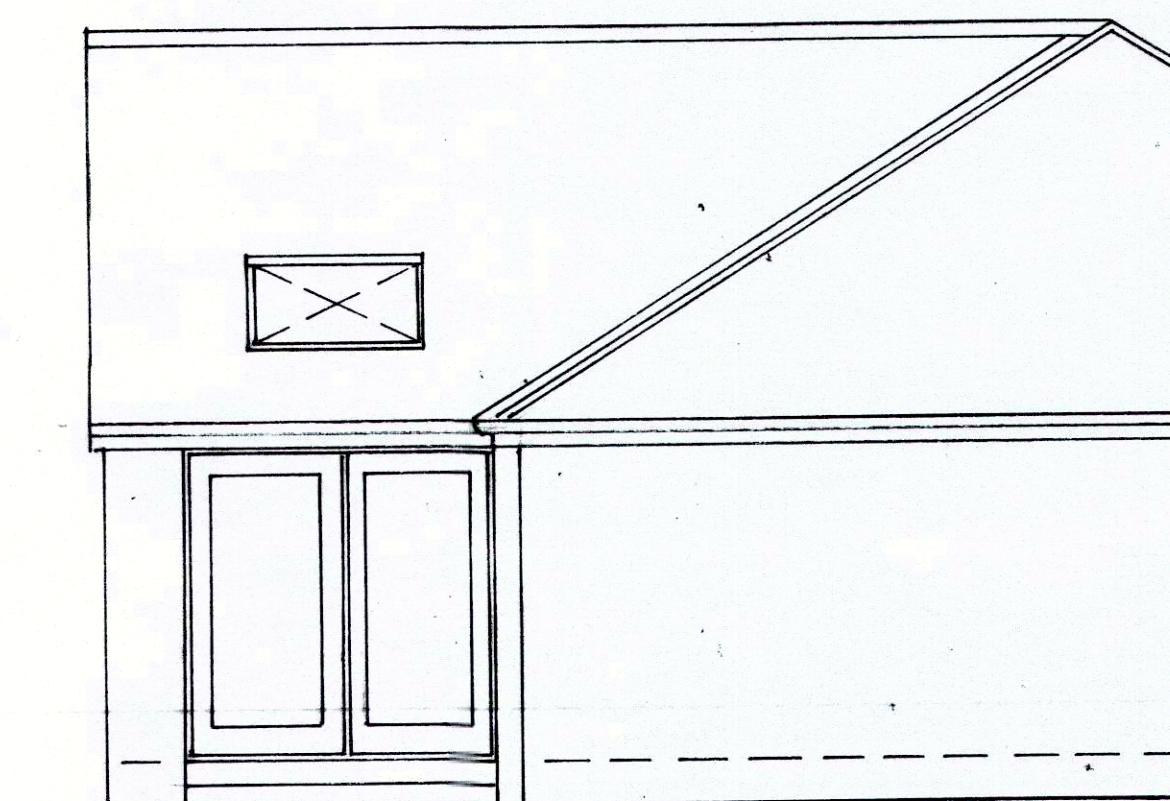


REAR ELEVATION

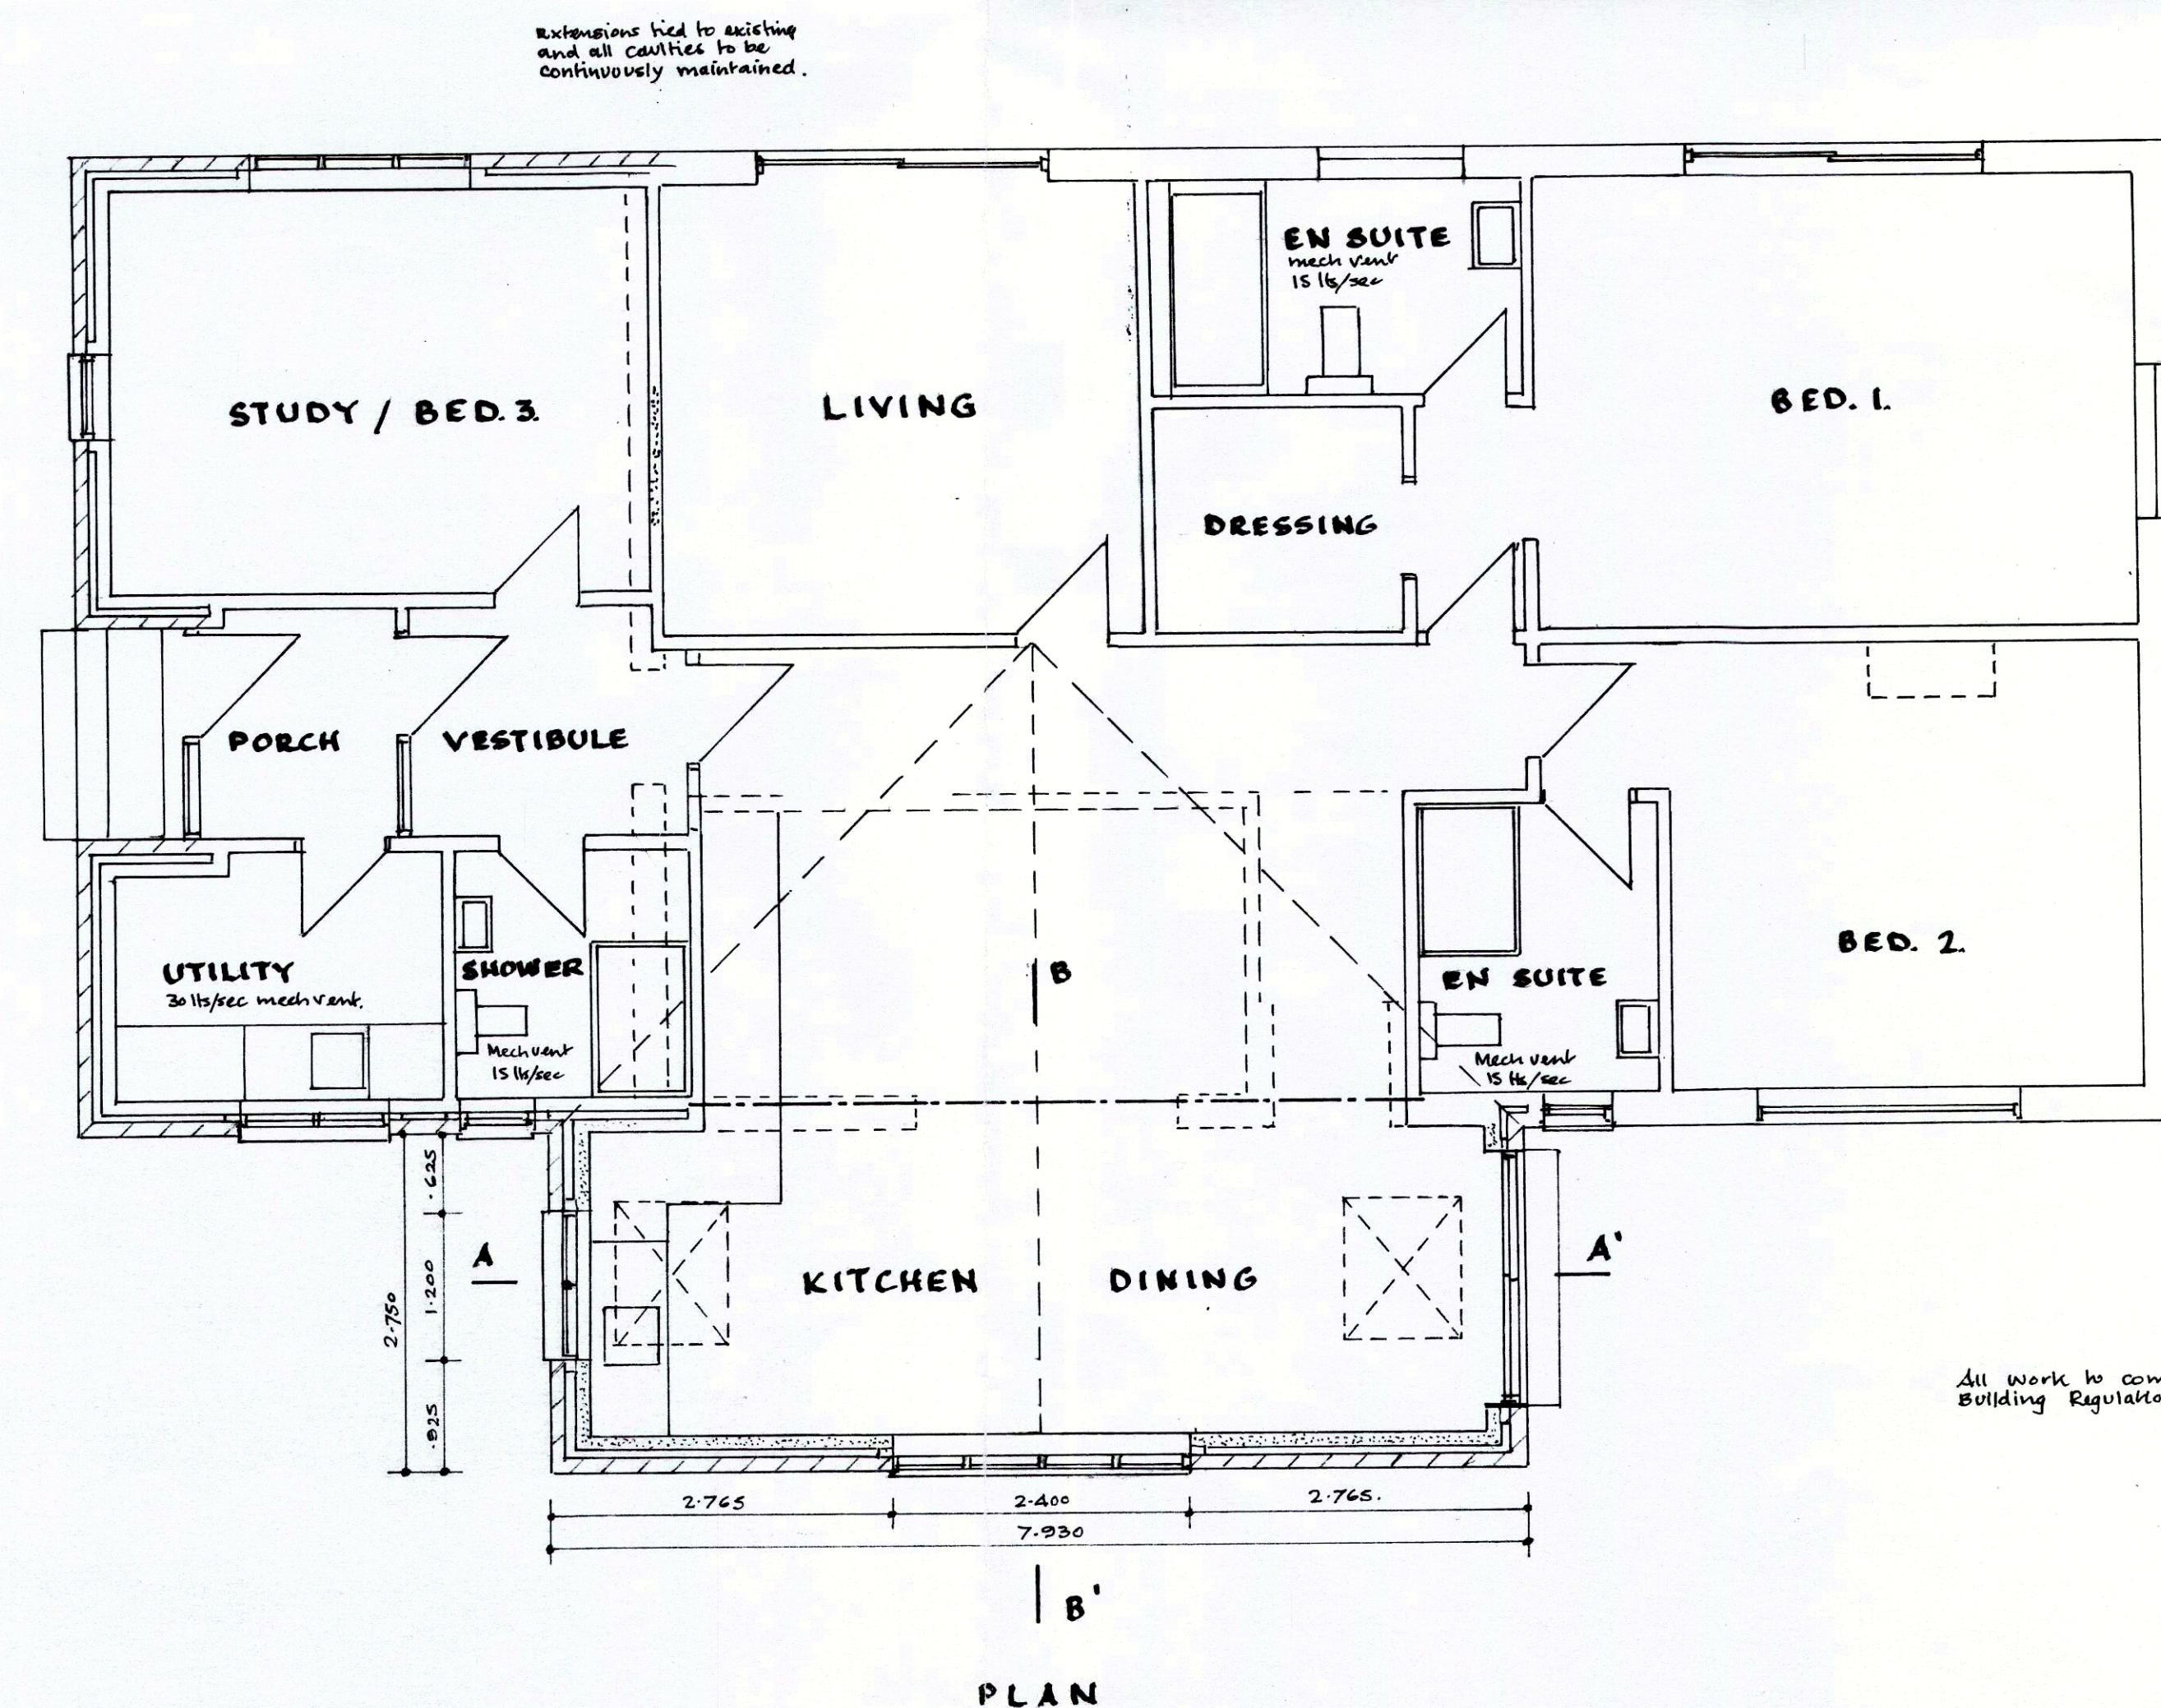


PLAN

All work to comply with current Building Regulations

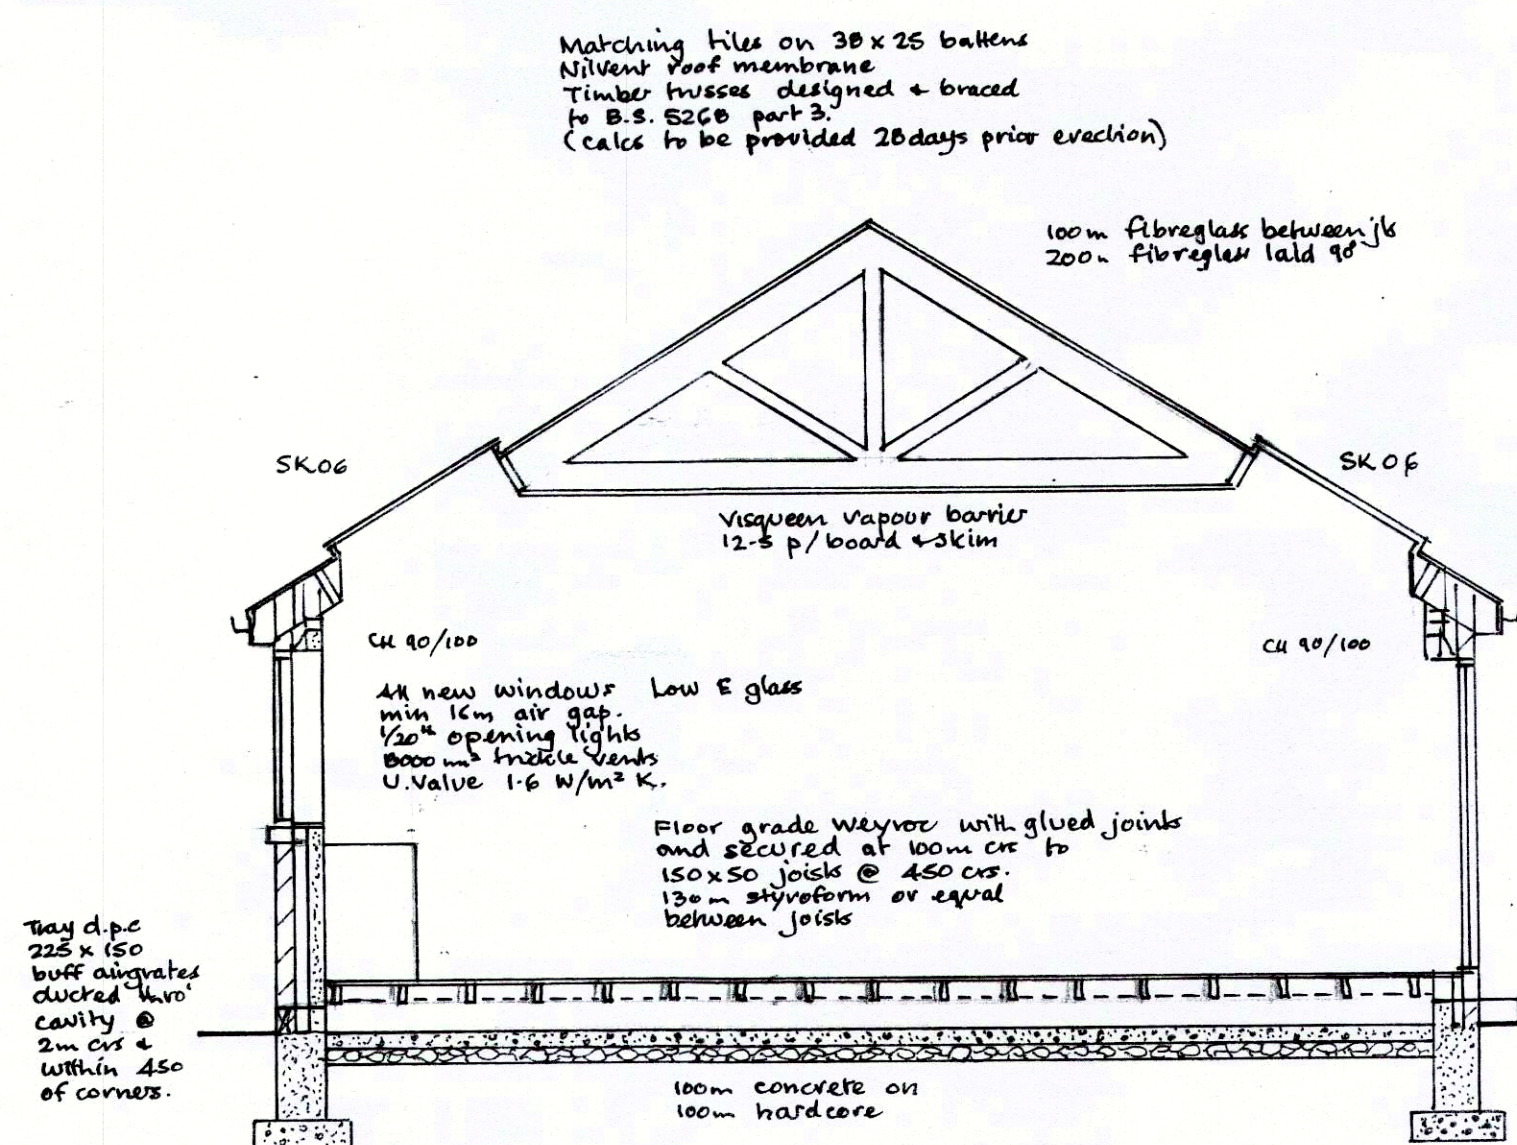

SECTION A-A

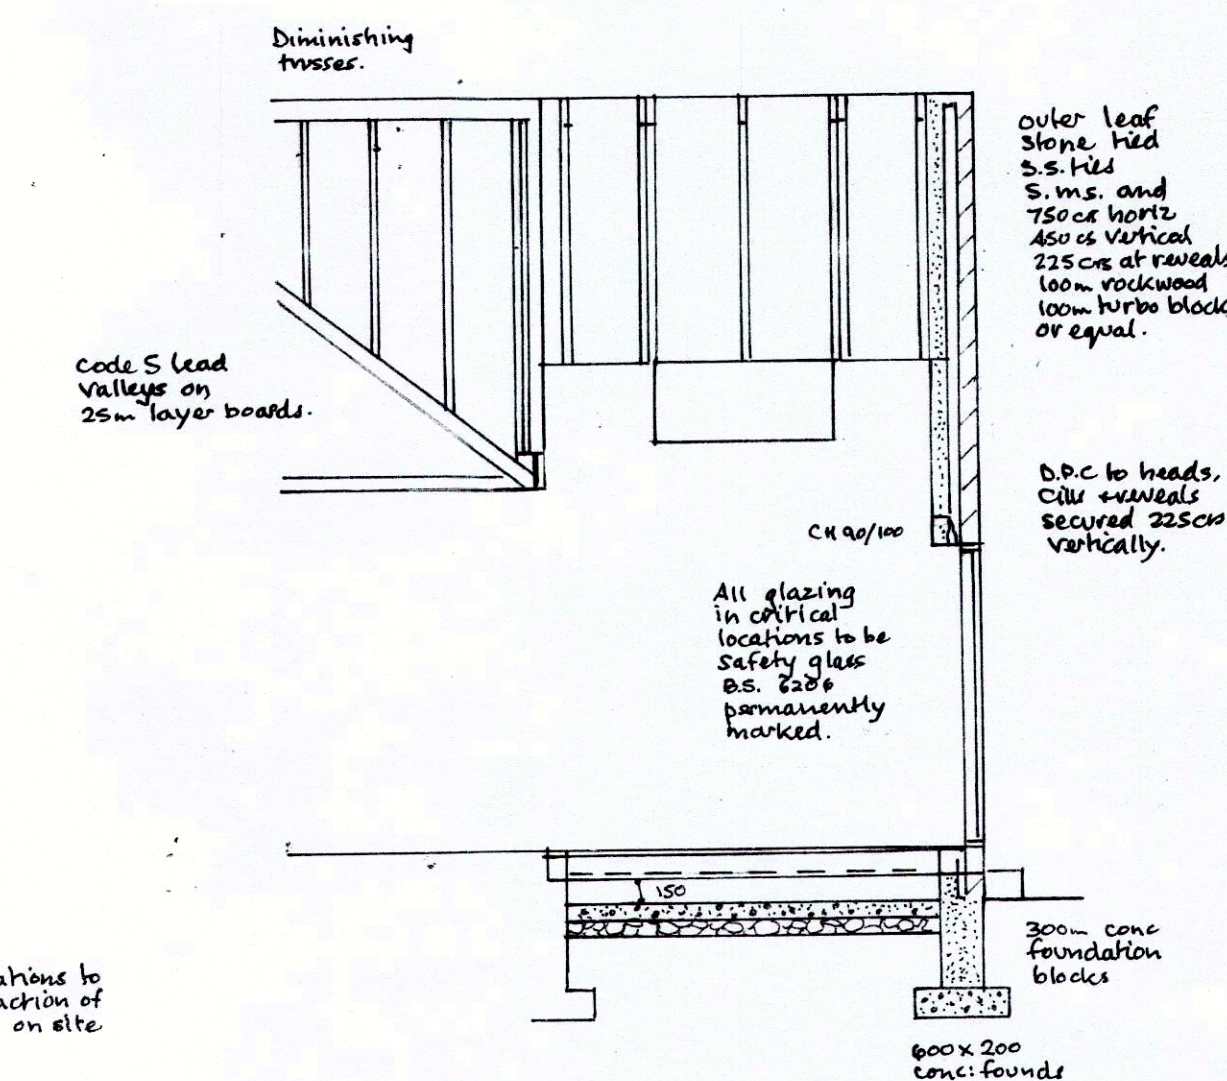

SECTION B-B