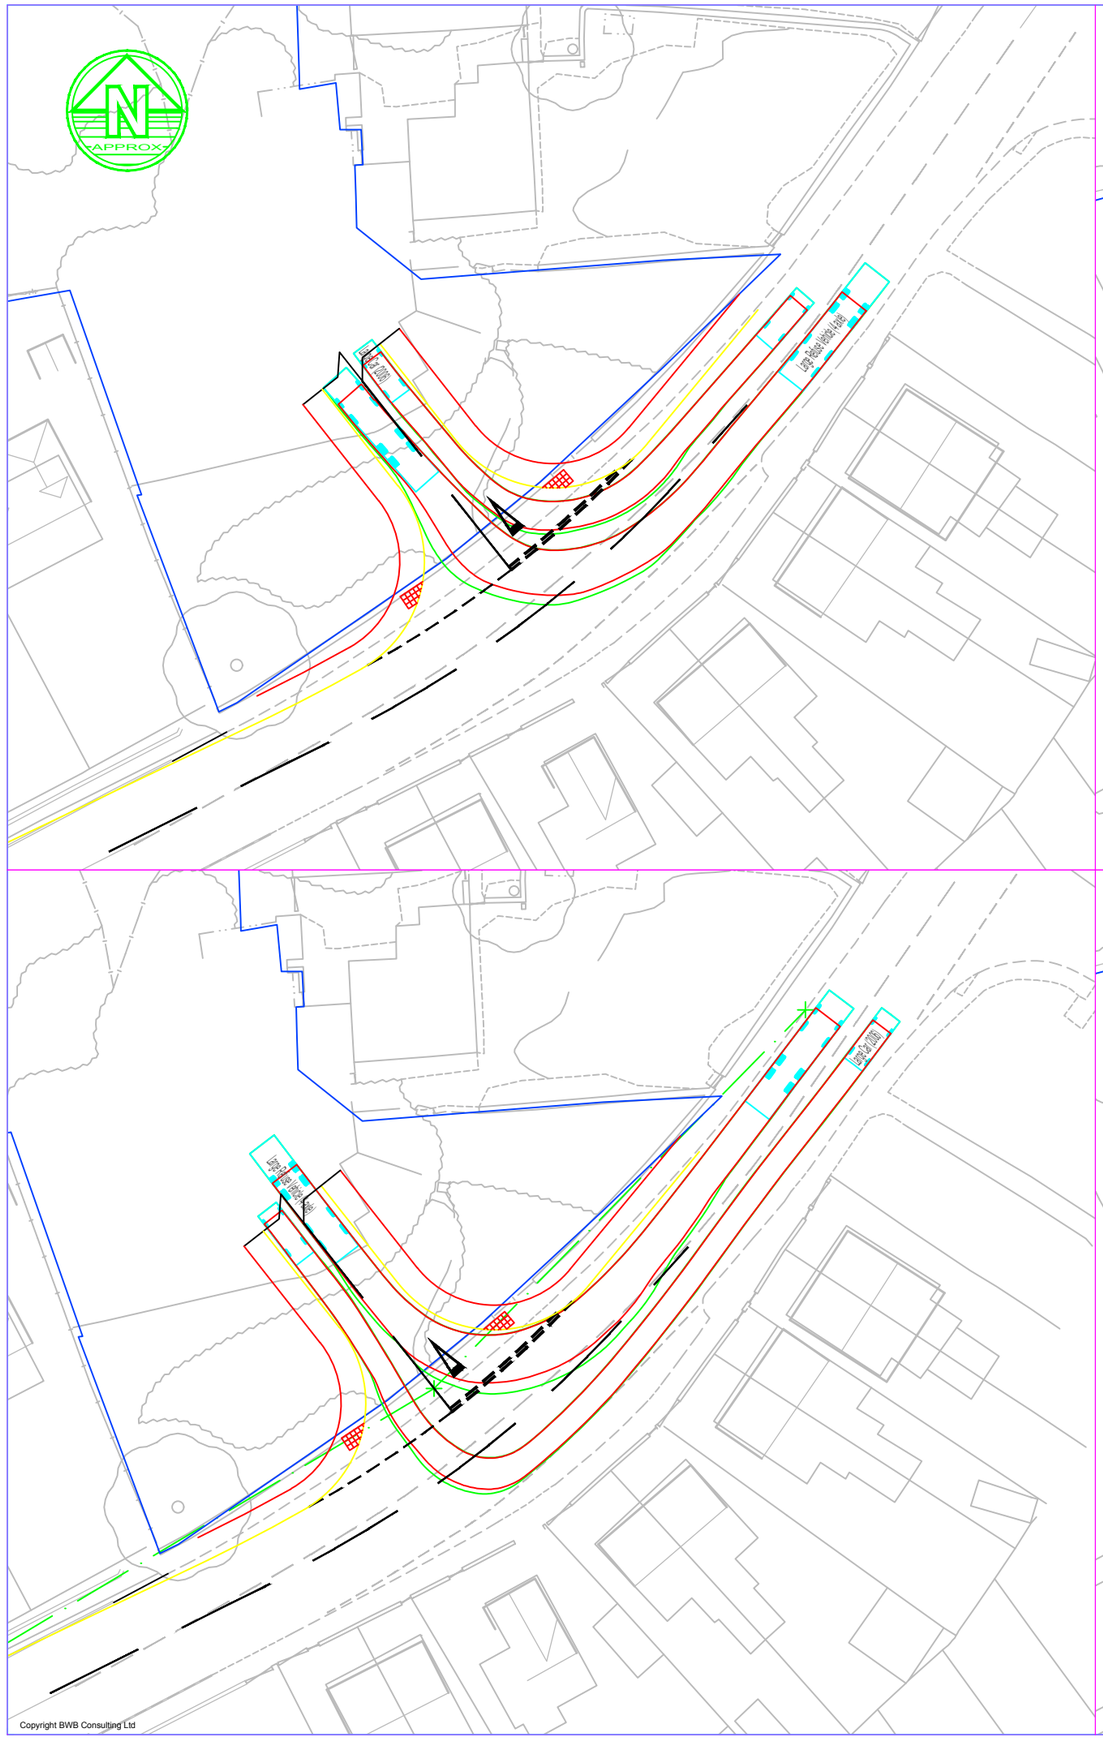

Notes

1. Do not scale this drawing. All dimensions must be checked/ verified on site. If in doubt ask.
2. This drawing is to be read in conjunction with all relevant architects, engineers and specialists drawings and specifications.
3. All dimensions in millimetres unless noted otherwise. All levels in metres unless noted otherwise.
4. Any discrepancies noted on site are to be reported to the engineer immediately.

Key Plan

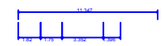

Large Refuse Vehicle (4 axle)

Overall Length	11.347m
Overall Width	2.500m
Overall Body Height	3.751m
Min Body Ground Clearance	0.304m
Track Width	2.200m
Lock to lock time	6.00s
Wall to Wall Turning Radius	11.330m

Large Car (2006)

Overall Length	5.079m
Overall Width	1.872m
Overall Body Height	1.525m
Min Body Ground Clearance	0.310m
Max Track Width	1.831m
Lock to lock time	4.00s
Kerb to Kerb Turning Radius	5.900m

Legend

Rev	Date	Details of issue / revision	Drw	Rev
P5	24.09.18	PRELIMINARY ISSUE: JUNCTION RELOCATION	NB	MA
P4	19.09.18	PRELIMINARY ISSUE: JUNCTION REDESIGNED	ATH	MA
P3	16.08.18	PRELIMINARY ISSUE: EXTENDED TOPO MAP	ATH	MA
P2	10.08.18	PRELIMINARY ISSUE	ATH	MA
P1	20.07.18	PRELIMINARY ISSUE	AJ	MA

Issues & Revisions

BWB CONSULTANCY | ENVIRONMENT INFRASTRUCTURE | BUILDINGS

Birmingham | 0121 233 3322
Leeds | 0113 233 8000
London | 020 7234 9122
Manchester | 0161 233 4260
Nottingham | 0115 924 1100
www.bwbconsulting.com

Client

Avant Homes (Yorkshire) Ltd

Project Title

Hawshaw Lane, Hoyland, Barnsley, South Yorkshire

Drawing Title

Southern Access Swept Path Analysis

Drawn:	N Bell		Reviewed:	M Addison	
BWB Ref:	LDP 2191	Date:	24.09.18	Scale@A3:	1:500

Drawing Status

For Information

Project - Originator - Zone - Level - Type - Role - Number	Status	Rev
HLH-BWB-GEN-01-DR-TR-111	S2	P5

Copyright BWB Consulting Ltd

U:\LDP\LDP2191_Hawshaw Lane, Hoyland\02. Project Delivery\01. WIP\Drawings\HLH-BWB-GEN-XX-DR-TR-001_Proposed Site Access_S2-P3.dwg