


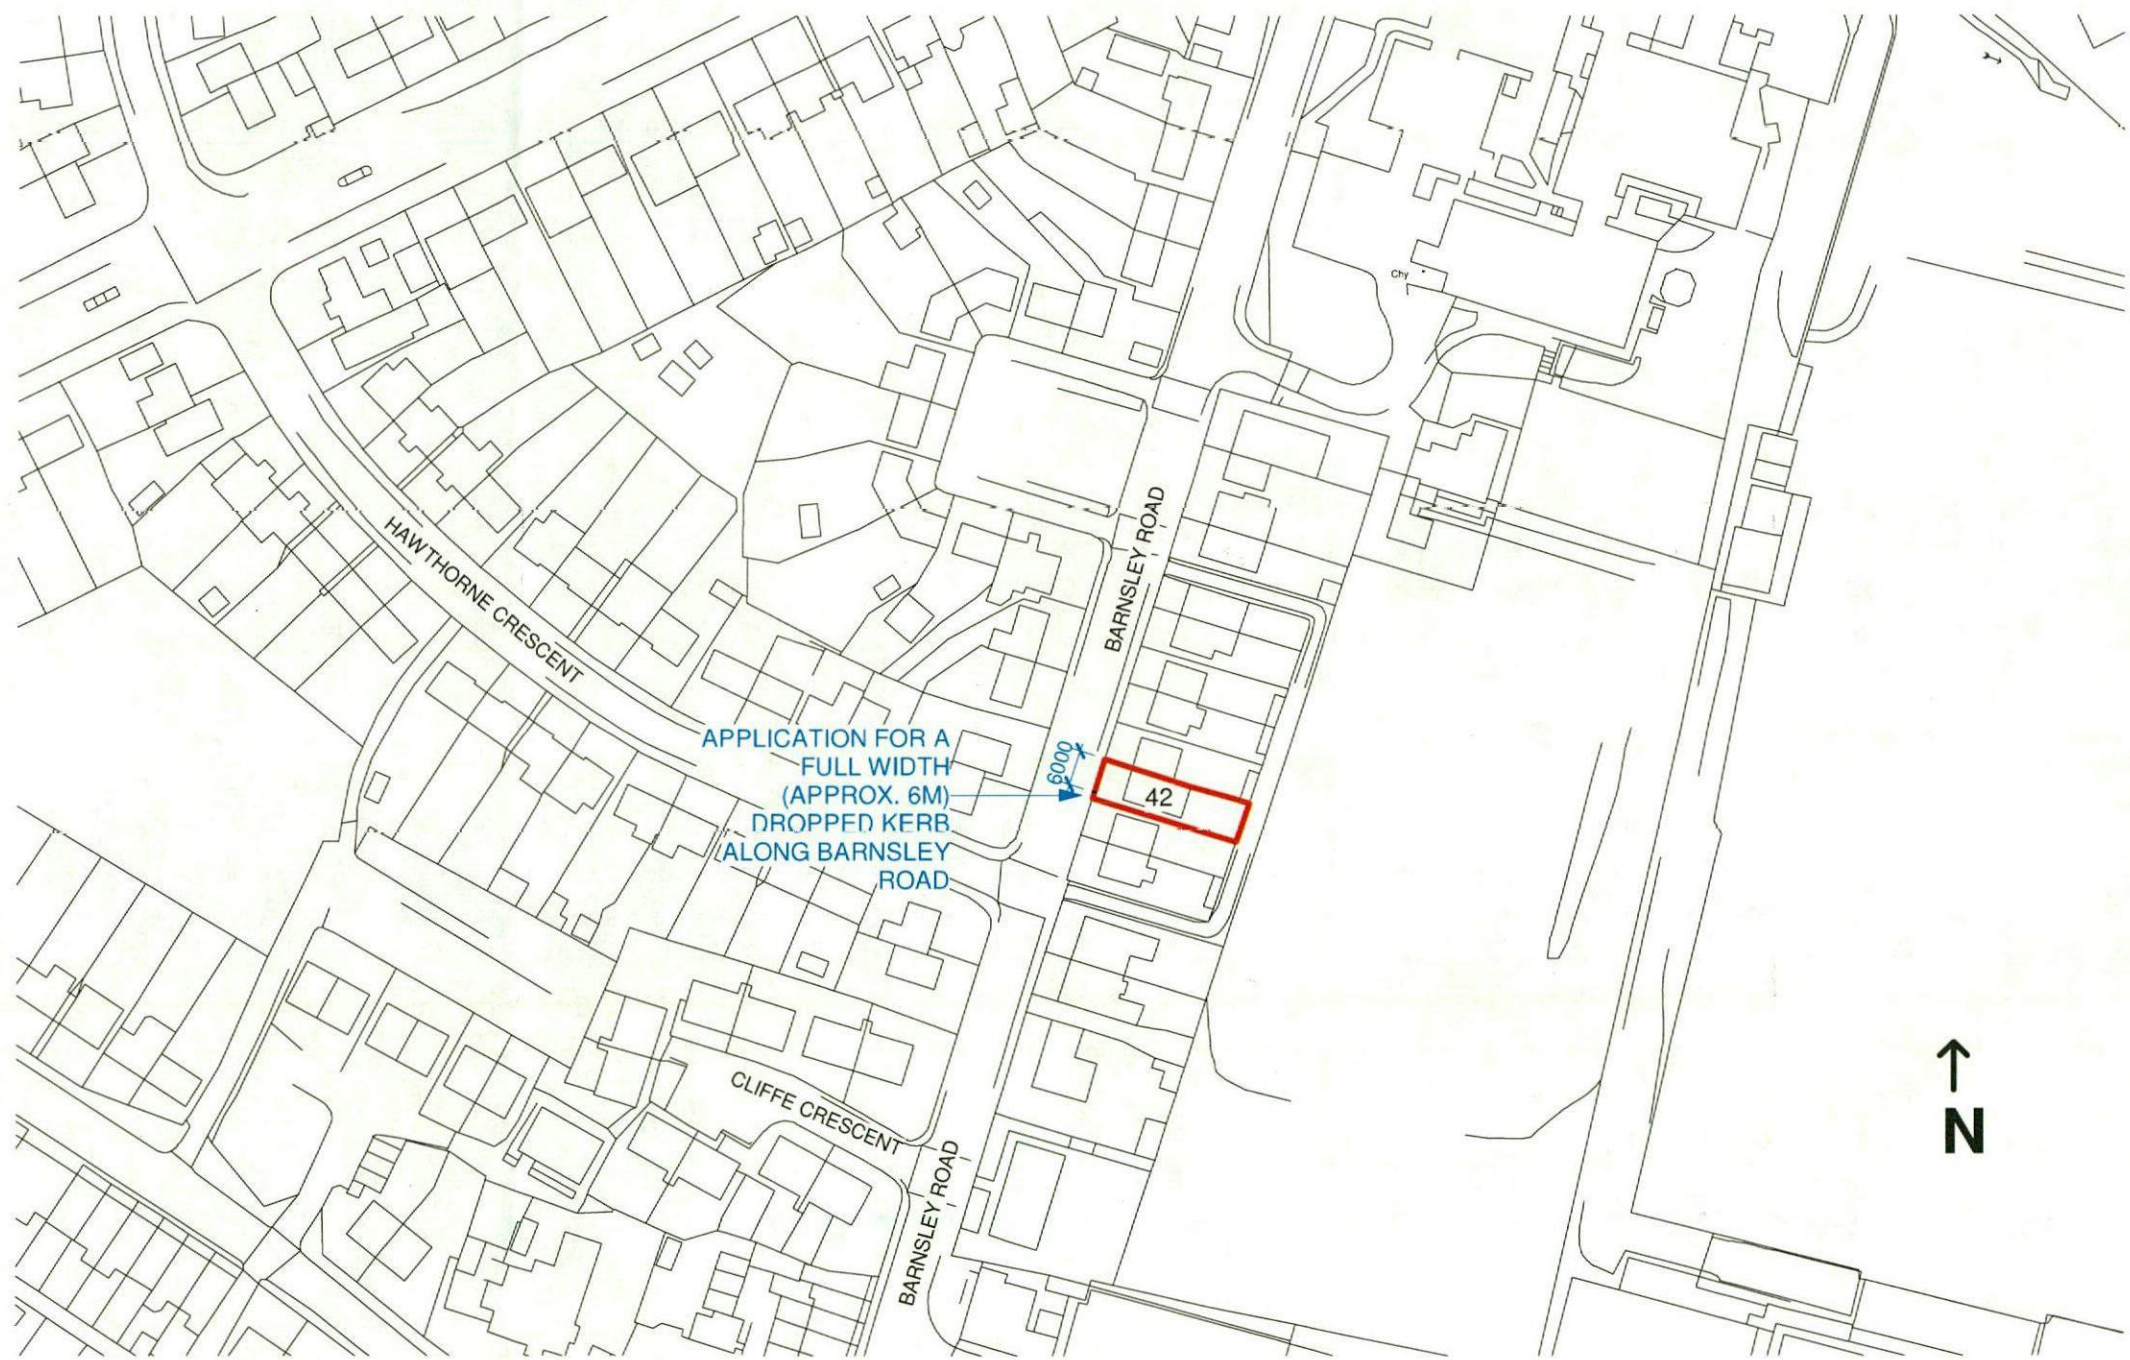

SITE LOCATION PLAN
Scale: 1 : 1250

CODA
Architecture

CODA Studios Ltd
70-71 Cornish Place, Cornish St, Sheffield, S6 3AF
T: 0114 279 6003
E: information@codastudios.co.uk

Drawn	Checked	Date	Scale	Revision
JC	JC	10/02/2022	1 : @ A3 1250	
Client		Mr. Moran		
Project		42 Barnsley Road, Dodworth		
Title		Site Location Plan		
Dwg No.		1000-PL-1000		

© COPYRIGHT EXISTS ON THE DESIGNS AND INFORMATION SHOWN ON THIS DRAWING.

The Contractor must verify all dimensions on site before making shop drawings or commencing work of any kind. No dimensions to be scaled from this drawing. Architect to be notified of any discrepancies in dimensions immediately.



MY FRONT GARDEN
WHERE CAR IS
GOING WHEN
COMPLETED

INFORMATION BACK
OF CARDS



CAUSWAY

WIDTH

FROM KERBS TO WALL

1.6m

IN BETWEEN RED DOTS
WHERE KERBS WANT DROPPING