
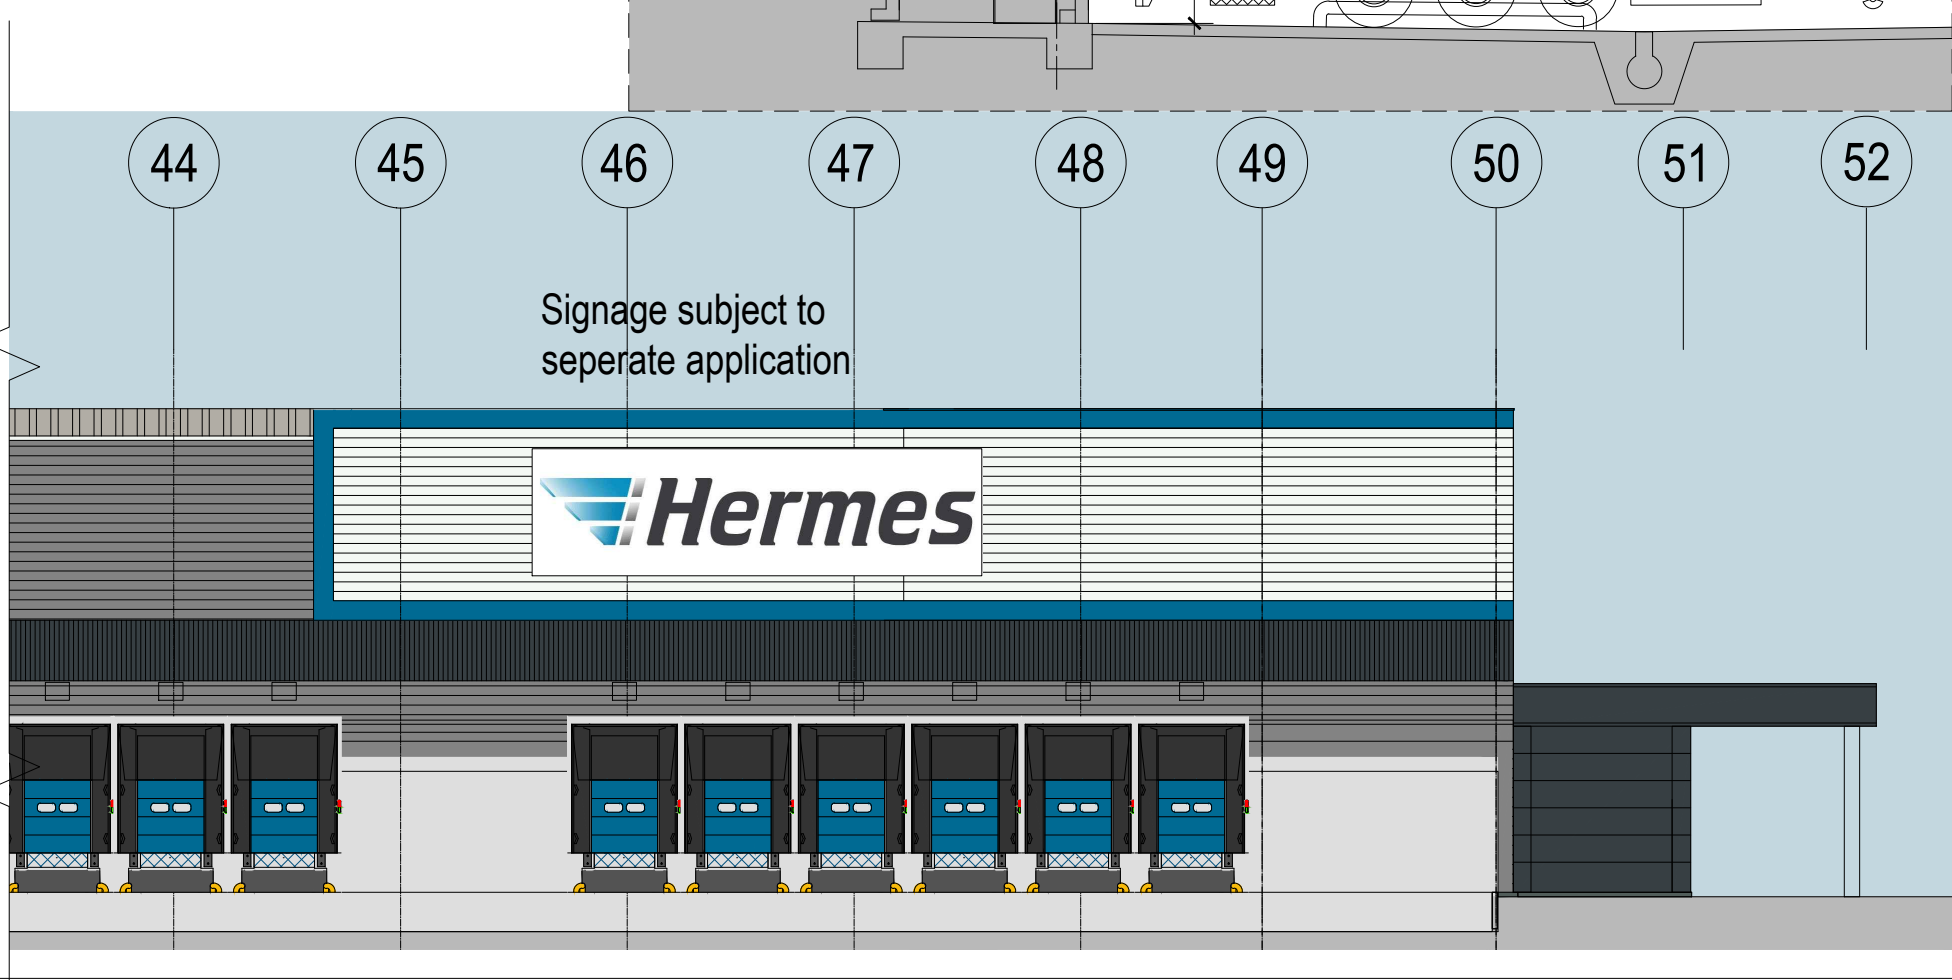
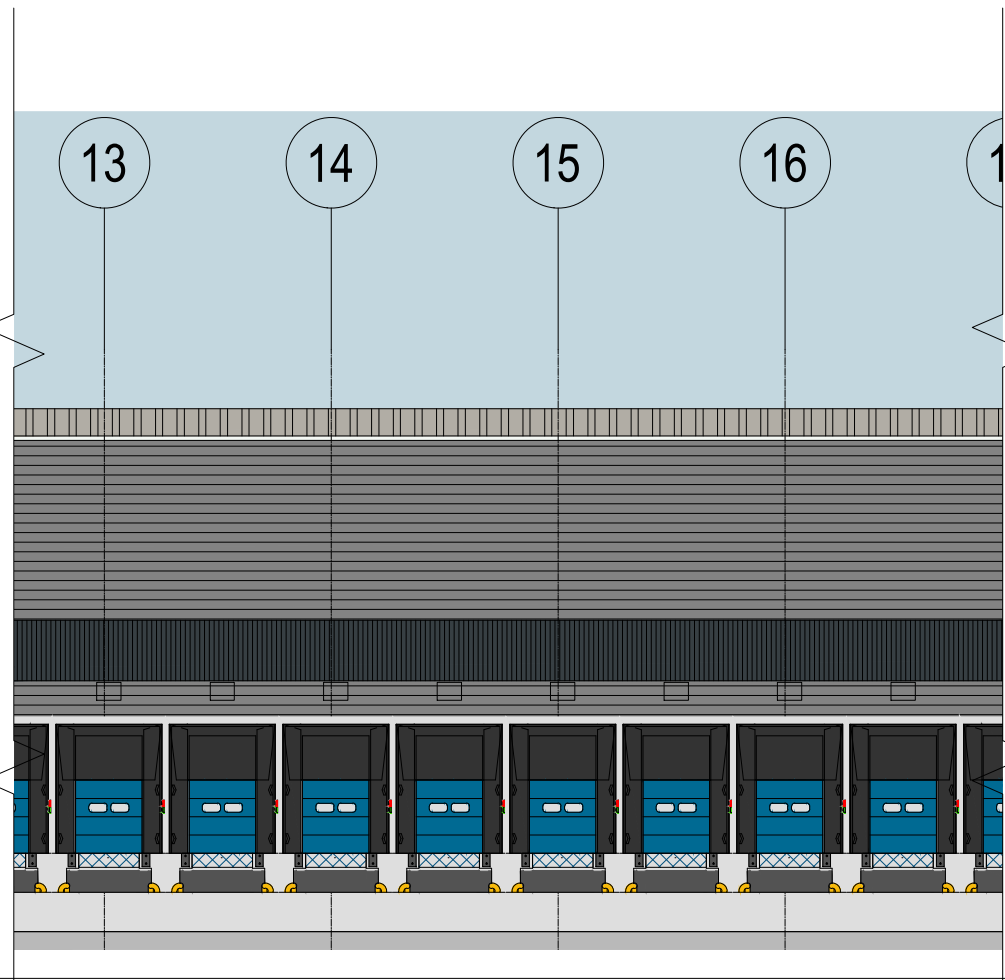
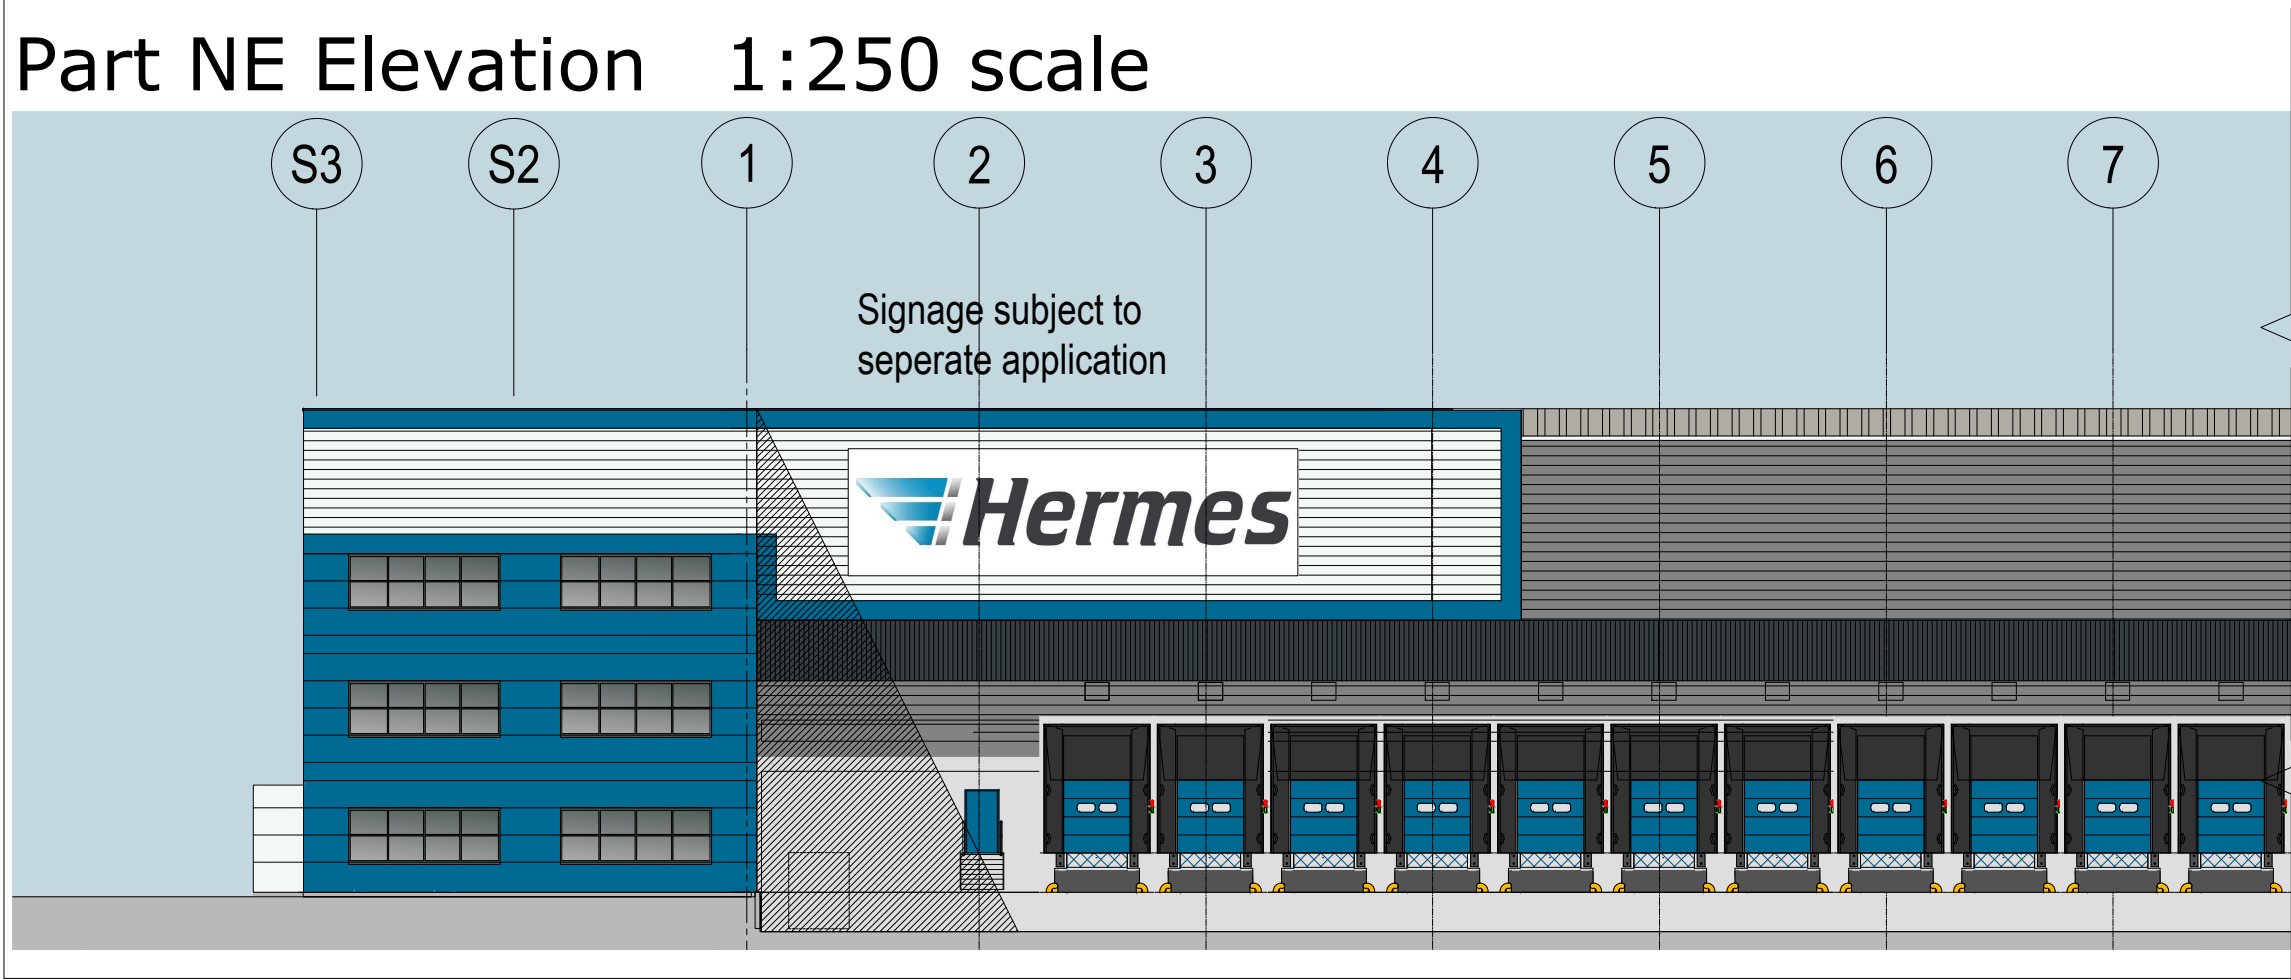
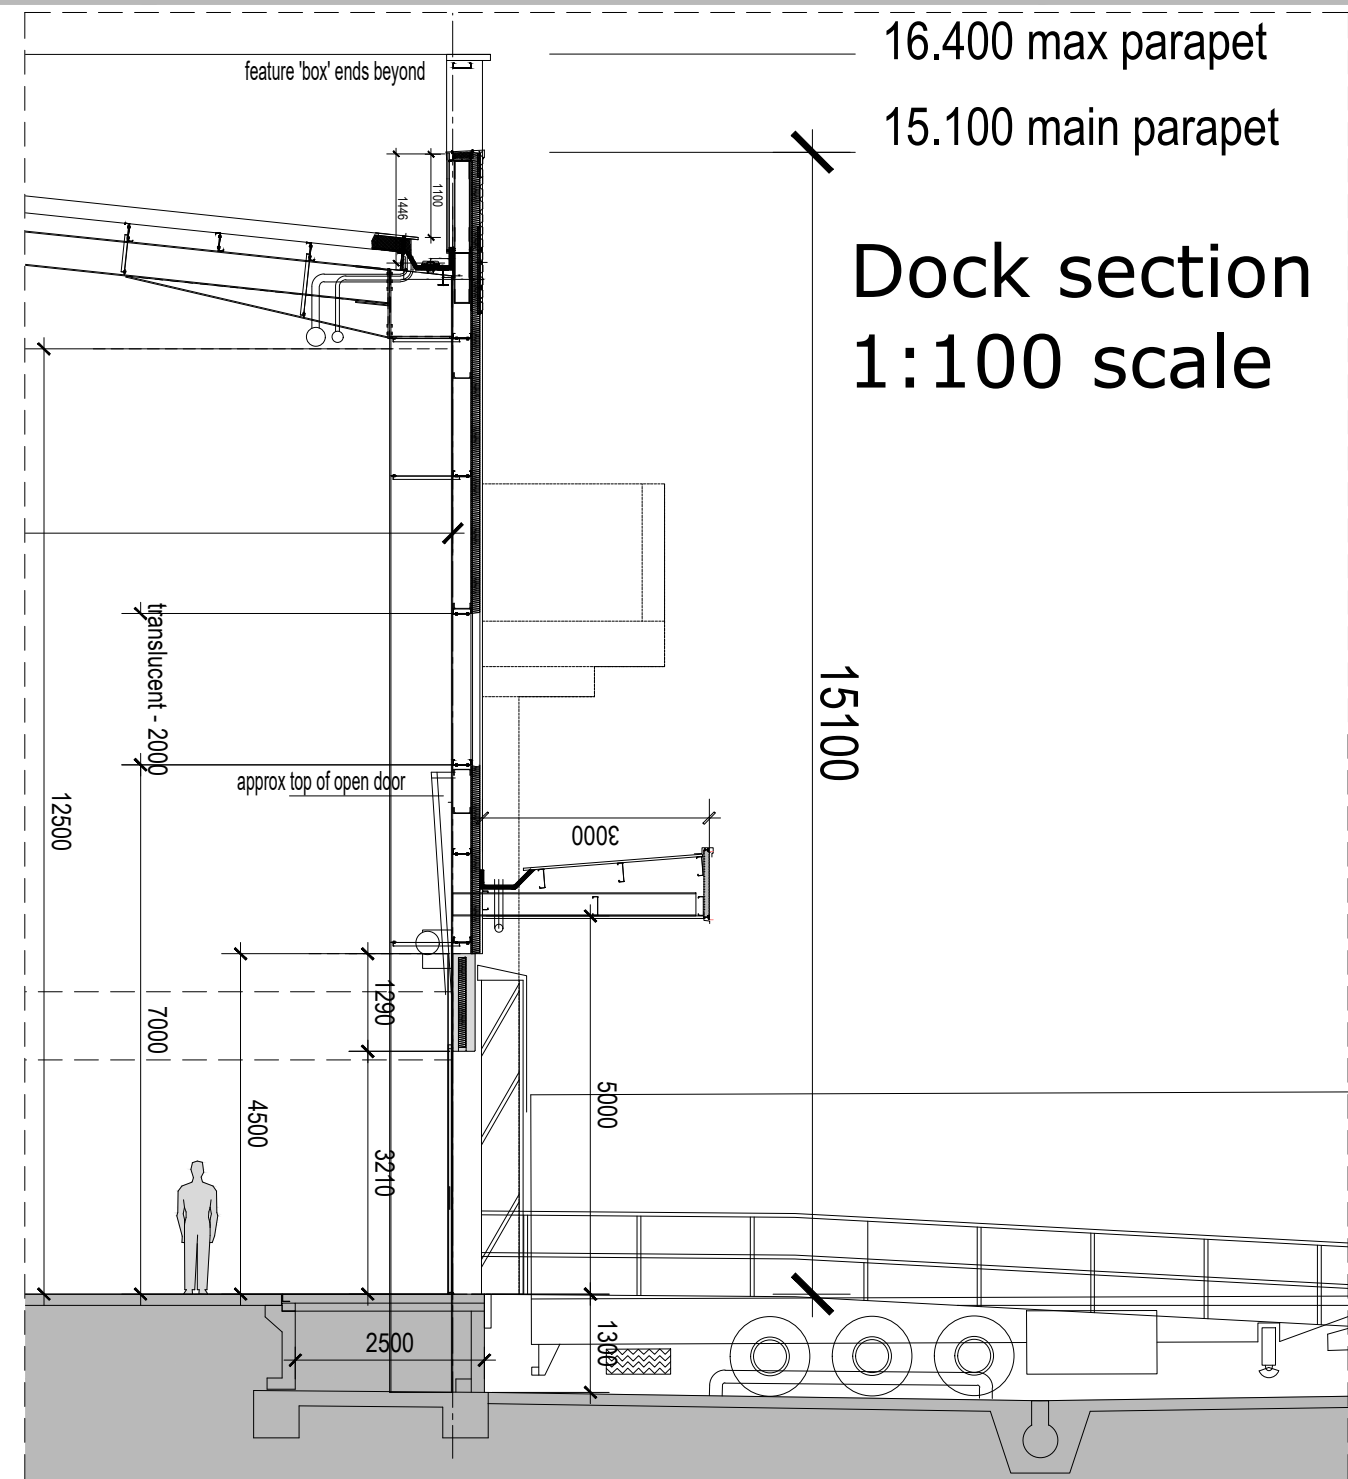
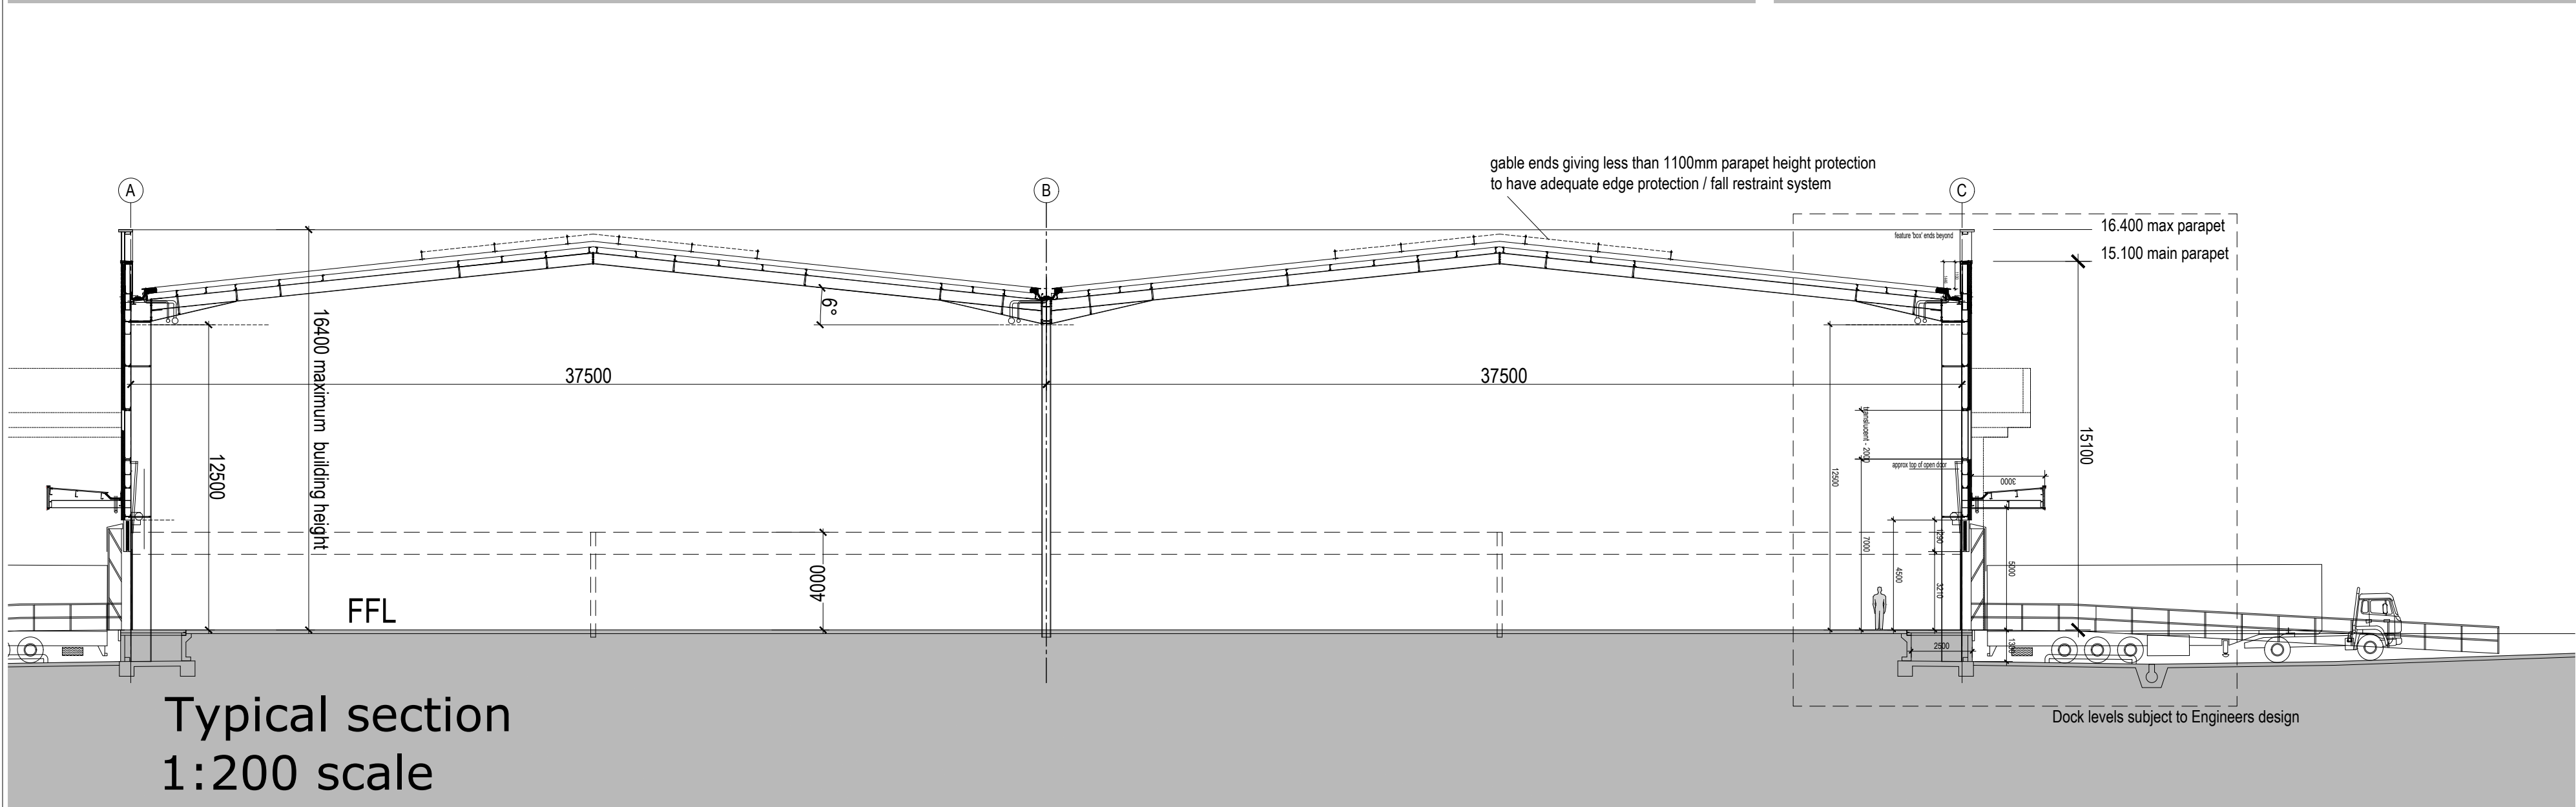
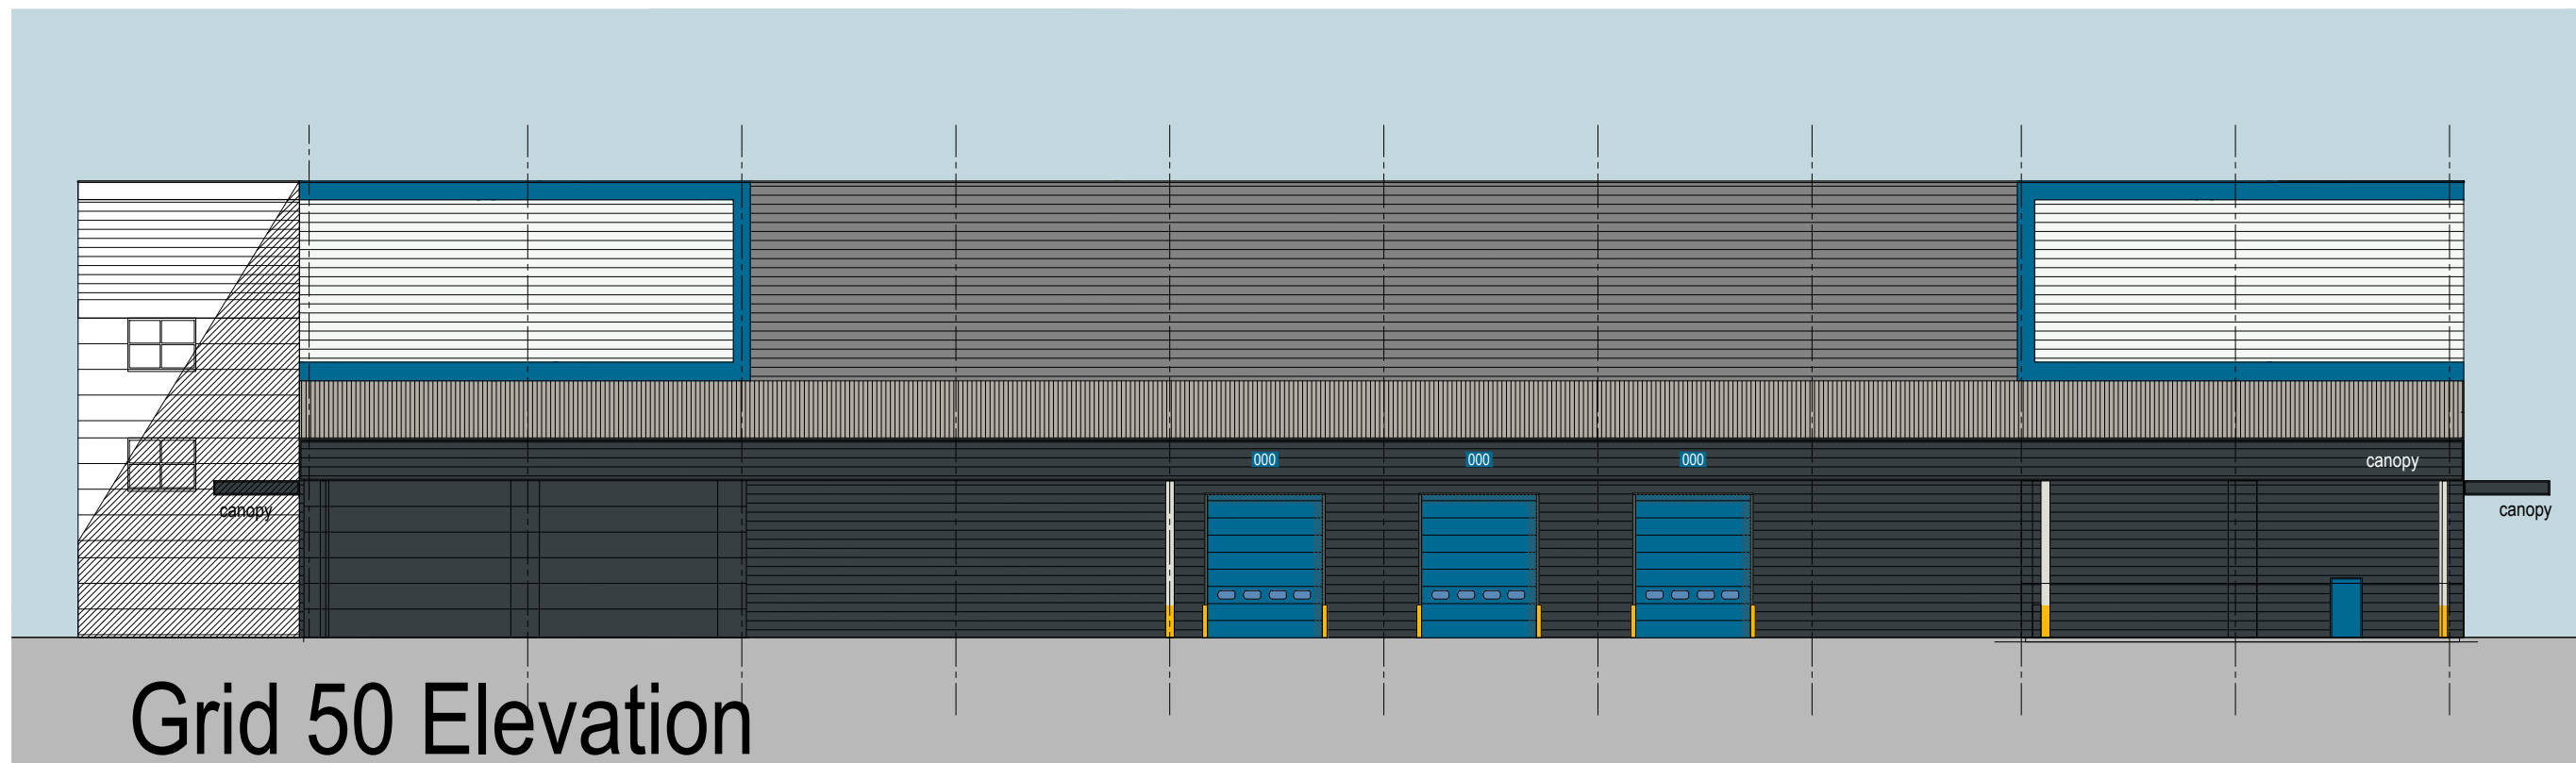
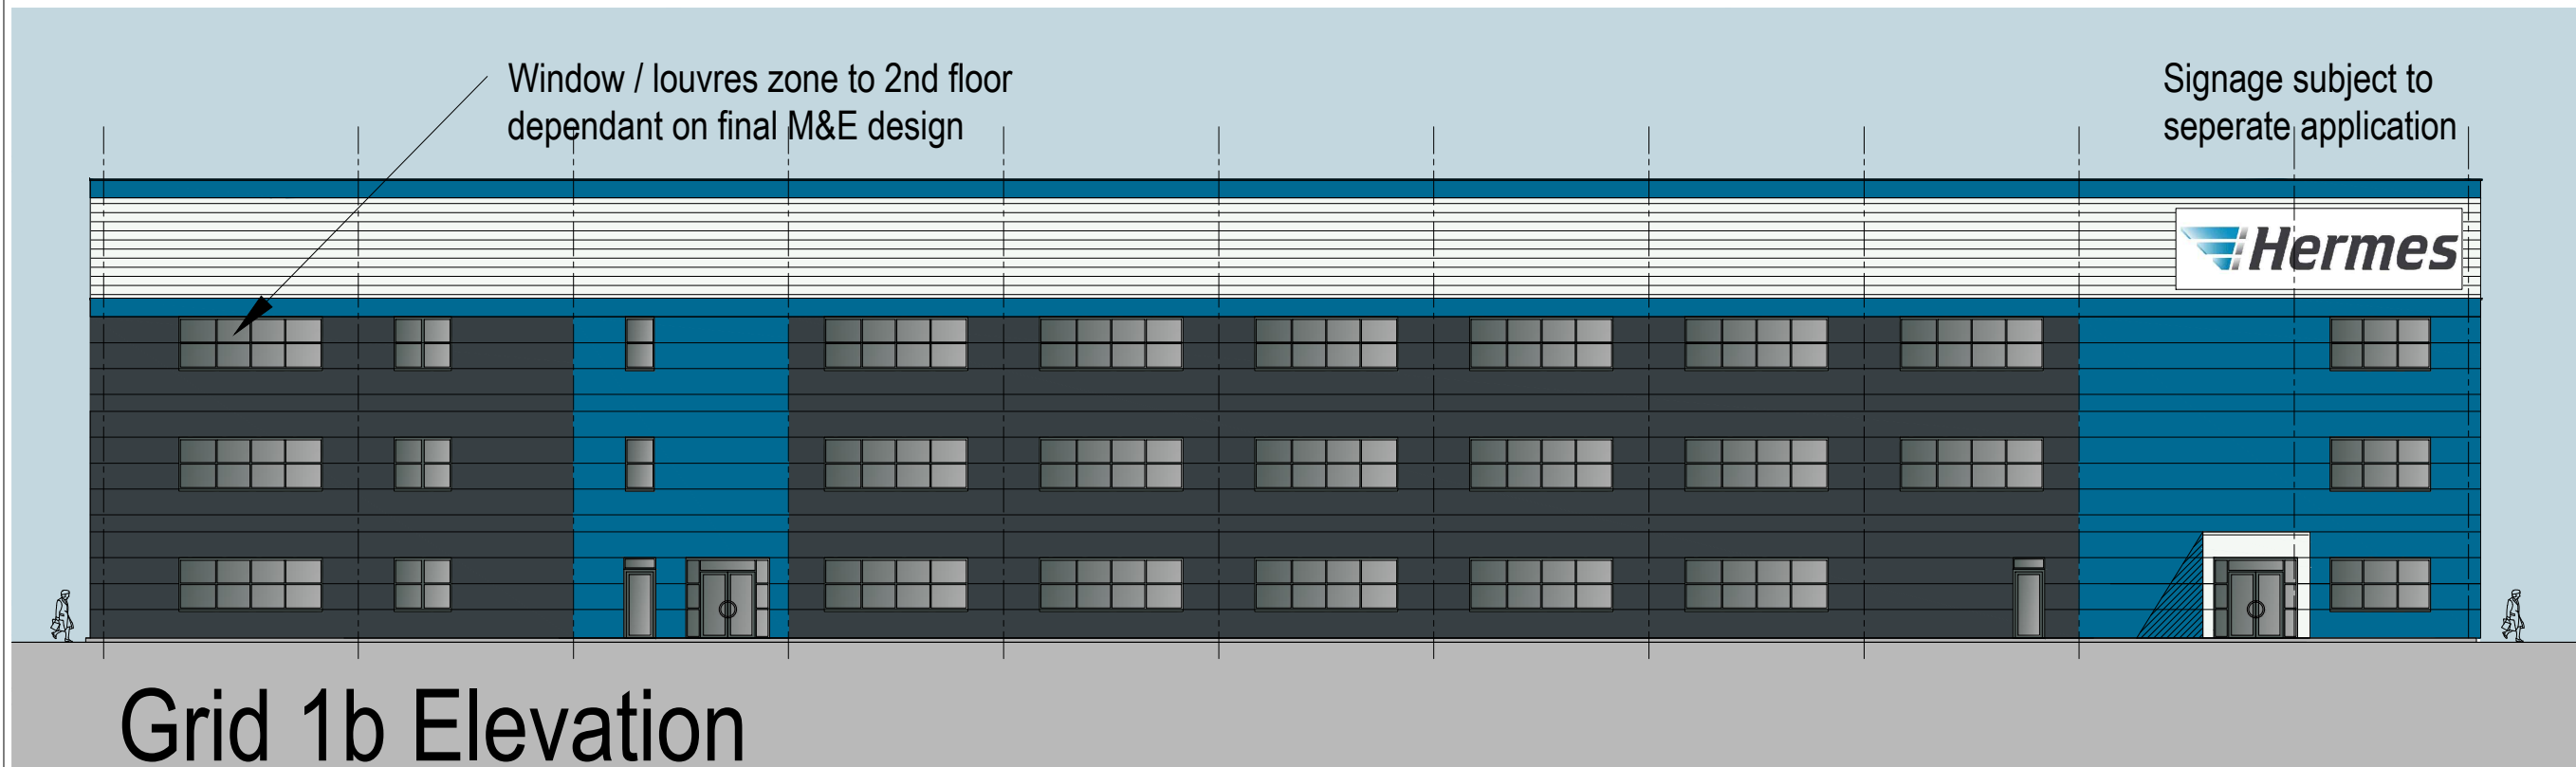
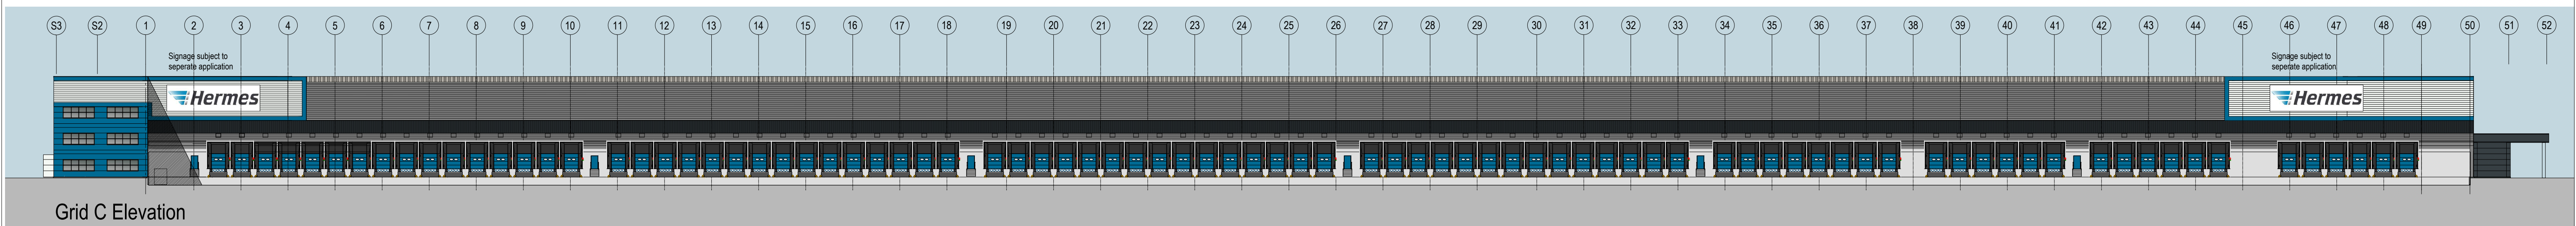


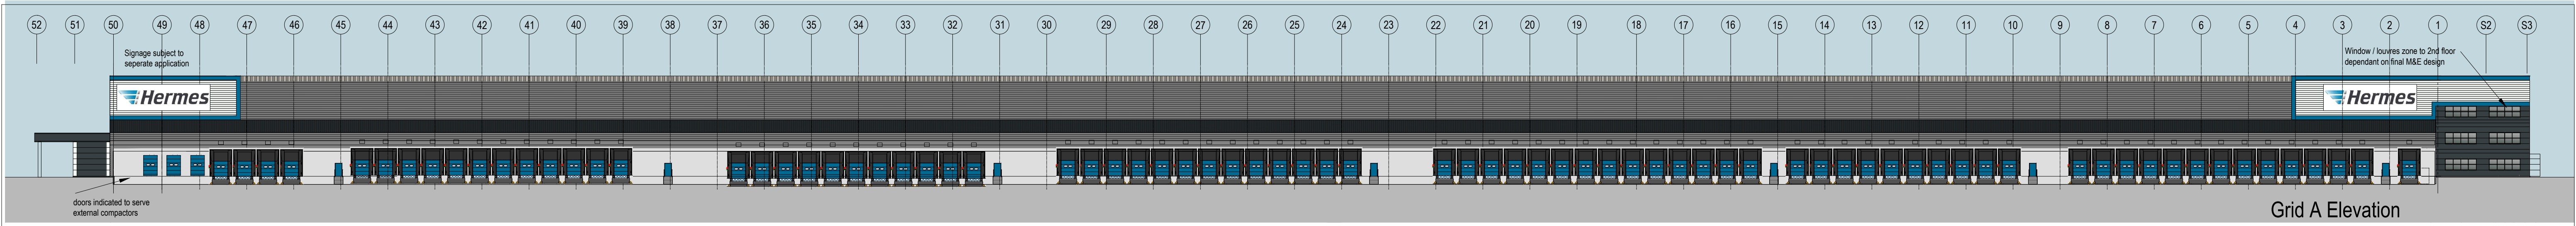

SCHEDULE OF MATERIALS

Office Elevations;
Office cladding, horizontally laid plastic coated metal microrib MR300 cladding (or similar approved):
External finish and colour:
• Solent Blue: RAL 240 40 40
• Anthracite: RAL 7016
• White: RAL 9003

(Colour options to be taken from standard HPS200 Ultra range)

PPC frame glazed entrance doors and windows with grey tinted glazing.
• External colour: Anthracite: RAL 7016

Lookalike glazing panels where required, indicated darker grey (anthracite film or spandrel panels)

Main Warehouse;
Graded horizontally fitted trapezoidal profiled built up metal cladding
system: external finish and colour: HPS 200 ultra:
• Pure Grey: RAL 000 55 00
• Anthracite: RAL 7016
• Goosewing Grey: RAL 7038 (to roof)

500mm wide x 100mm deep Aluminium feature flashings / framing to wall cladding.
• Solent Blue: RAL 240 40 40

Precast concrete panel walling to loading dock surround

Insulated composite panel Dock and Level Access doors
• Solent Blue: RAL 240 40 40
Steel faced fire escape / personnel doors,
• Solent Blue: RAL 240 40 40

• Occupier signage, design and size to be confirmed. Subject to separate Signage Application.

0 10m 20m SCALE 1:500
0 5m 10m SCALE 1:250

Rev.	Date/Checked
P02: Dock locations updated	18.05.2020 JM
P01: Planning issue	31.03.2020 JM

newlands developments

The Old Rectory Rectory Lane Milton Malsor NORTHAMPTON NN7 3AQ
t: +44 (0)1604 858916 f: +44 (0)1604 859123 www.peter-haddon.com

pHp architects

pHp Architects
Hermes Plot 1
Hoyland Common, Barnsley.

Elevations

Status	Drawn	PL	Checked	RM
Date	mar2020			

Project Number:
HOY-PHP-1B-NA-DR-A-4400-300-P02
Scale@ A1

Copyright reserved. Dimensions to be checked on site. Discrepancies to be reported before proceeding.