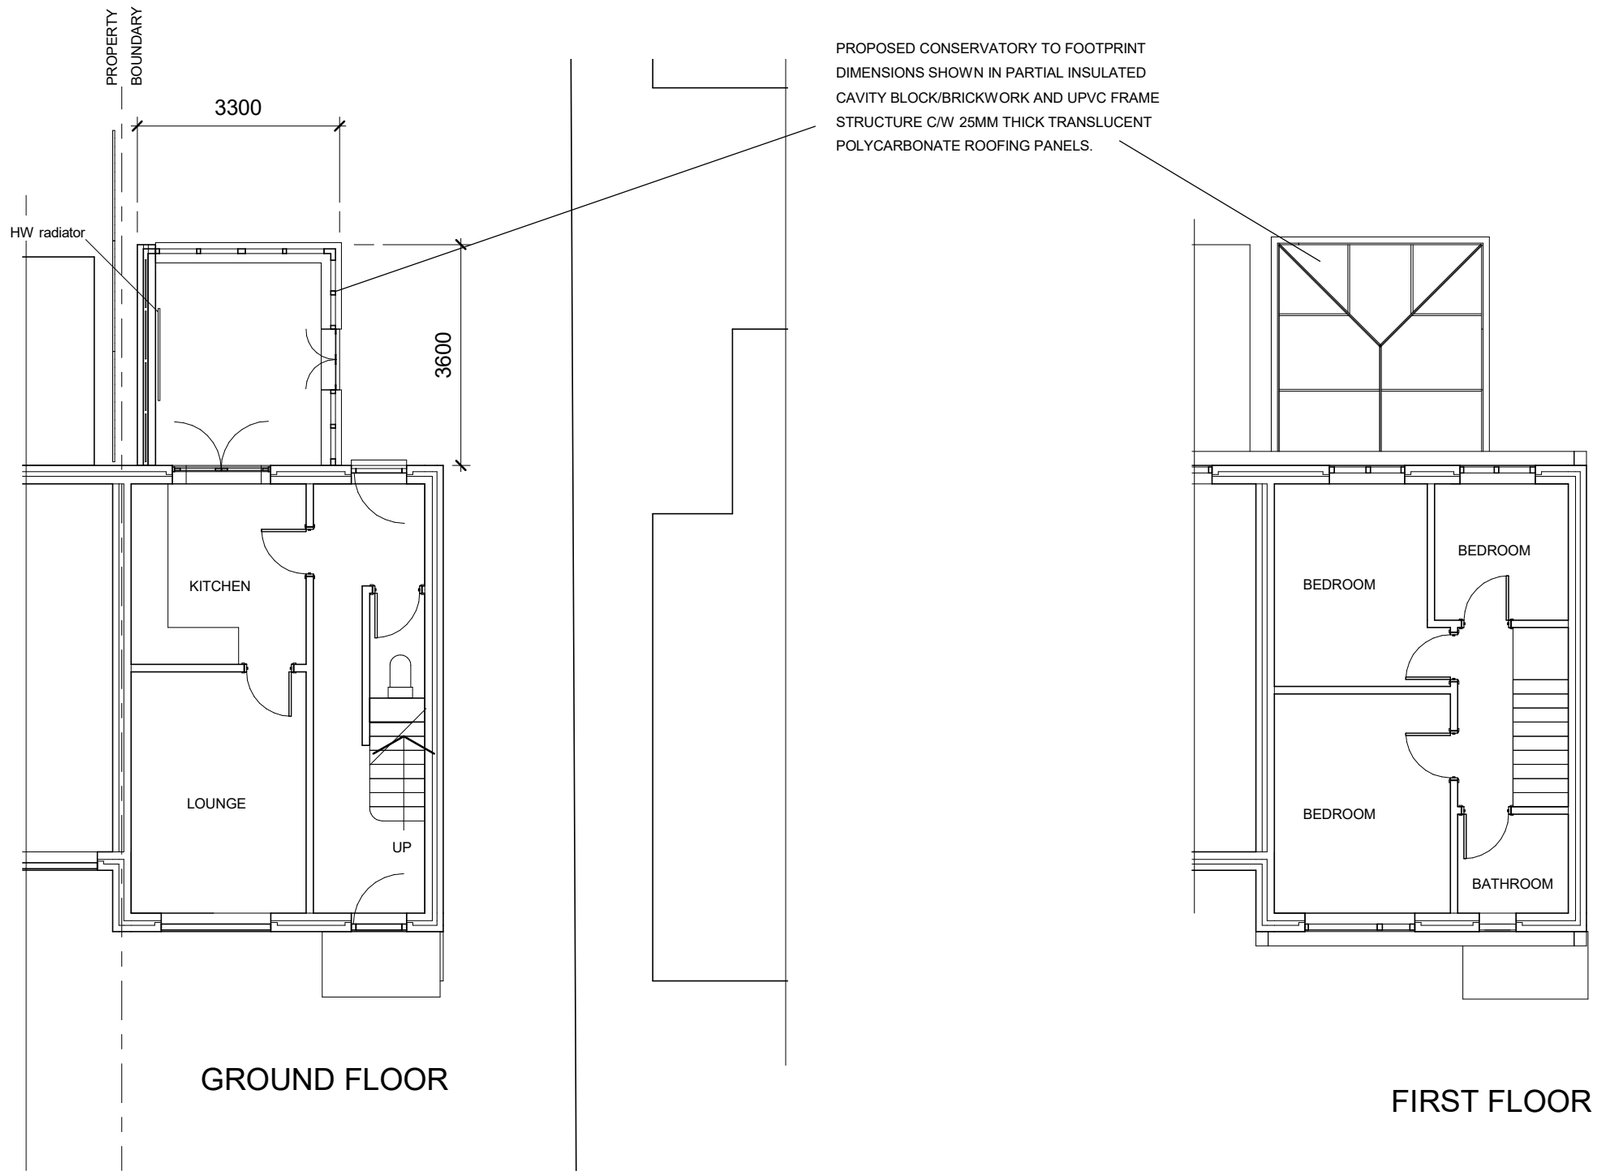

GROUND FLOOR

PROPOSED CONSERVATORY TO FOOTPRINT DIMENSIONS SHOWN IN PARTIAL INSULATED CAVITY BLOCK/BRICKWORK AND UPVC FRAME STRUCTURE C/W 25MM THICK TRANSLUCENT POLYCARBONATE ROOFING PANELS.

FIRST FLOOR

AREAS
TOTAL EXISTING INTERNAL FLOOR AREA: 67.1sqm
TOTAL PROPOSED INTERNAL FLOOR AREA: 76.8sqm

10m 5 4 3 2 1 0

PLANNING BY DESIGN
FROM CONCEPT TO COMPLETION

ALL DIMENSIONS TO BE VERIFIED ON SITE
THIS DRAWING IS NOT FOR CONSTRUCTION

Rev

20 Springvale Grove S36 6DF

EXISTING FLOOR PLANS

Date	09.04.1963	Scale @ A3 1:100	No. 06
By	JL		
Drwg ref:	20SpringvaleGroveExistingFloorPlansV2		