




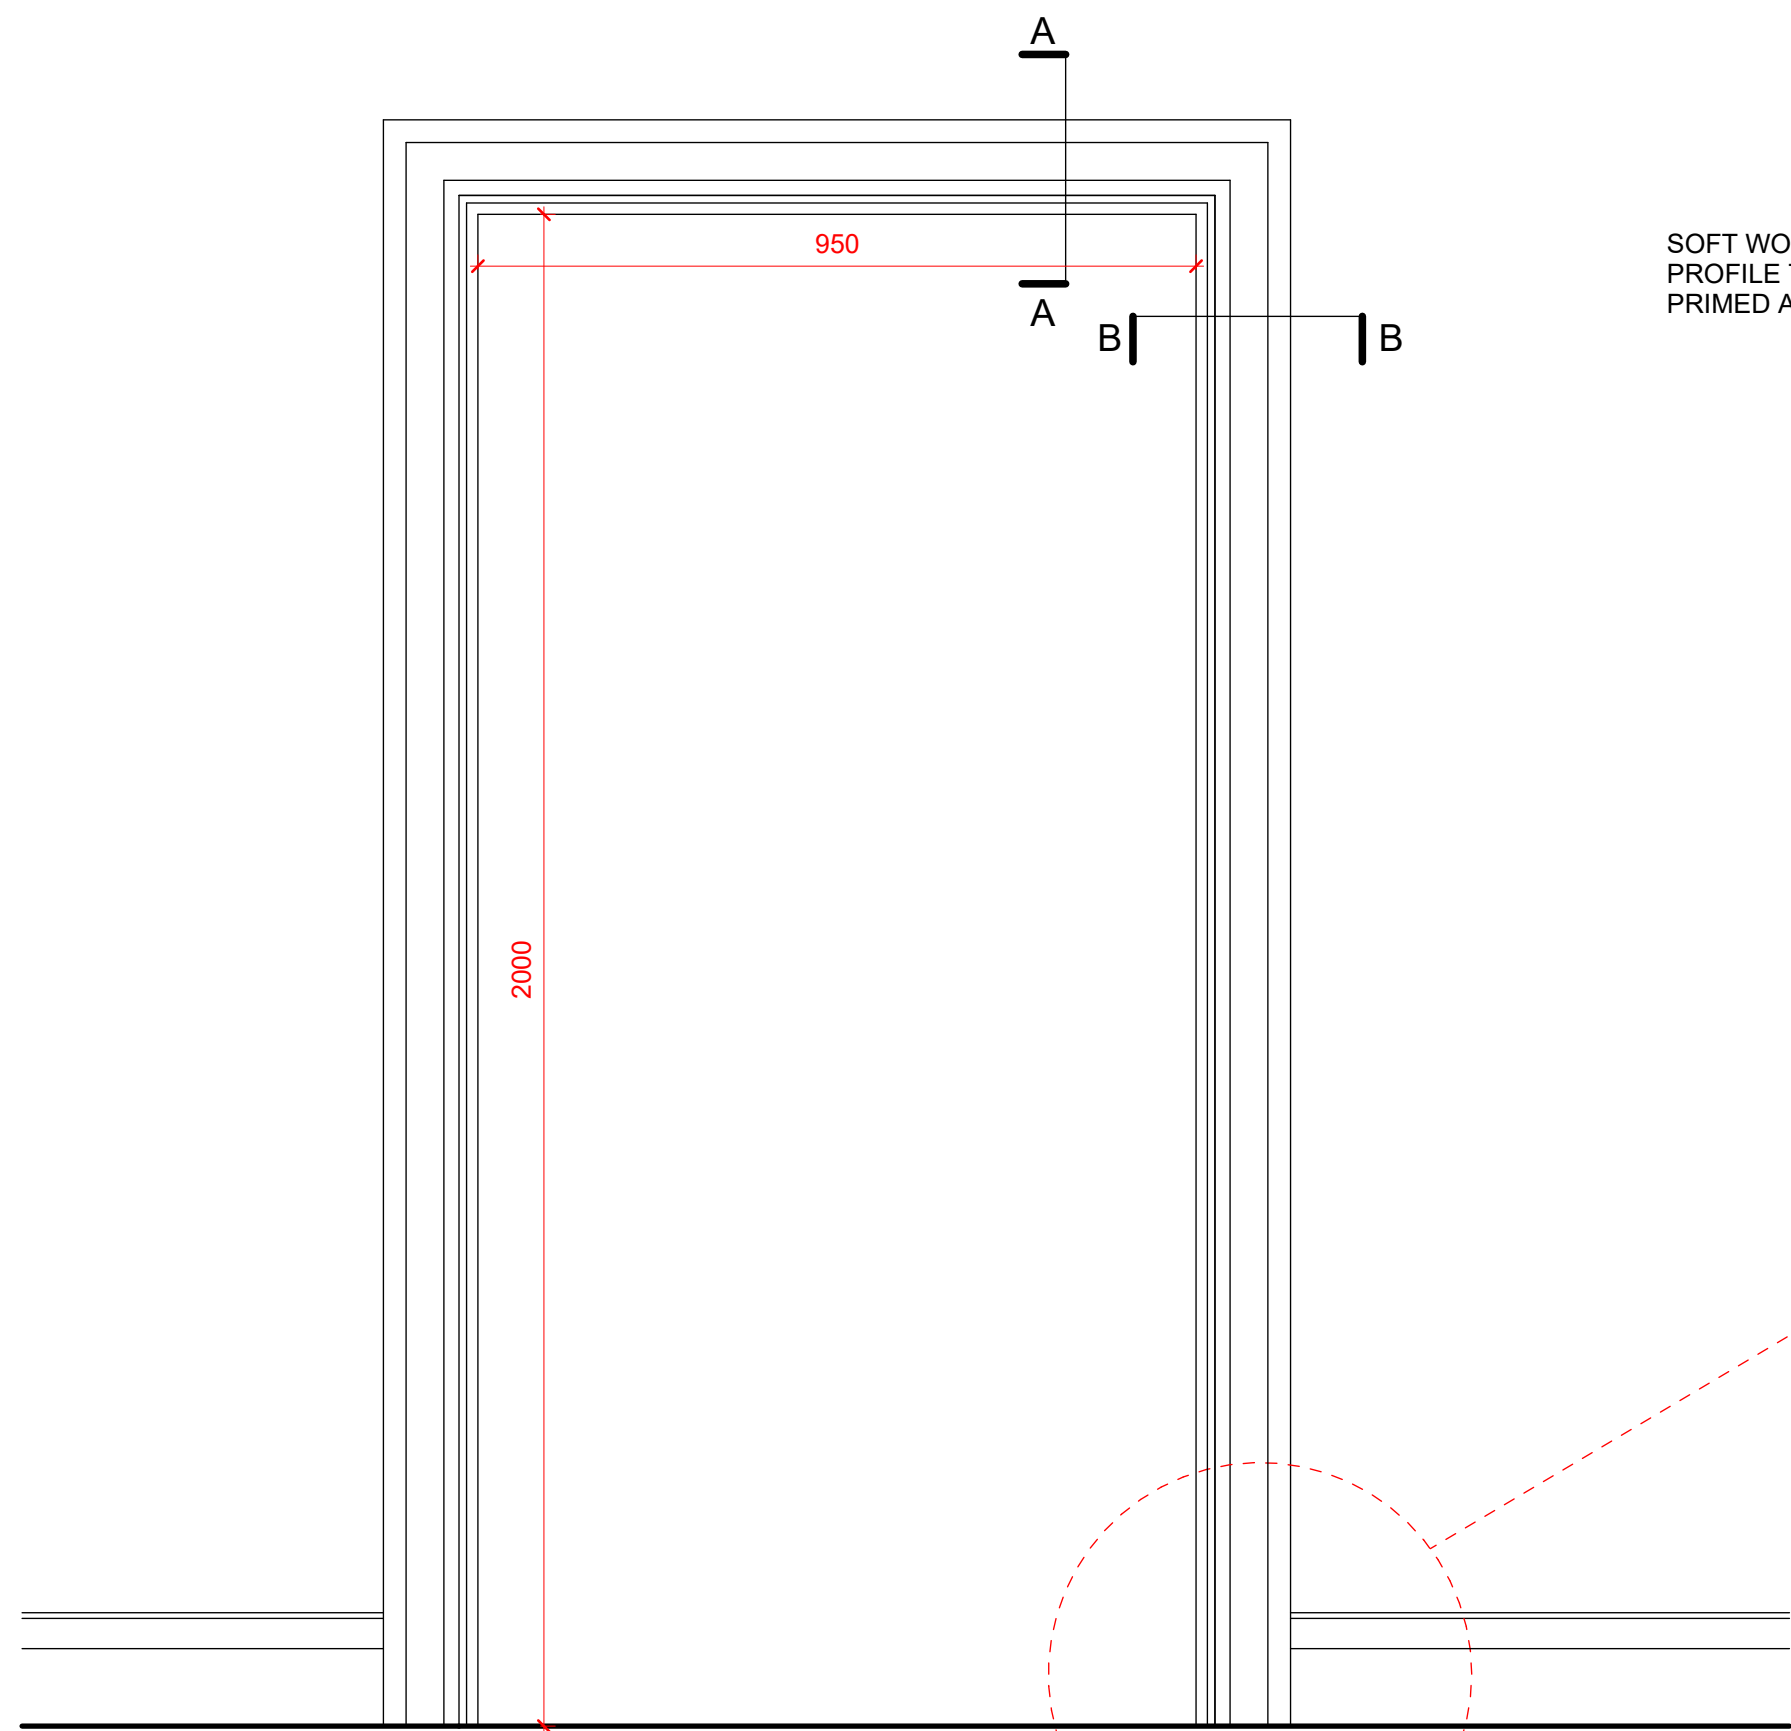

OPENING FRONT ELEVATION
1 : 10

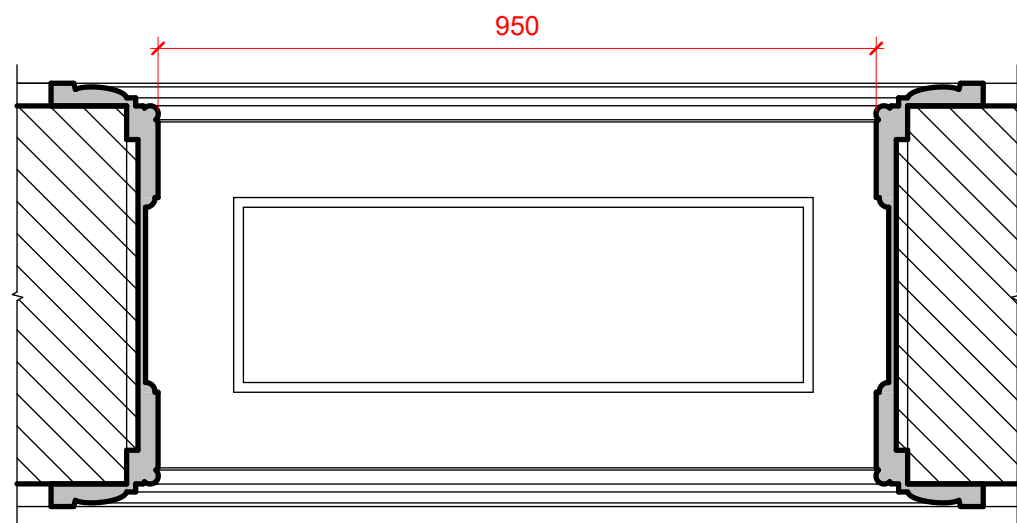


PROPOSED TOP PANELLING

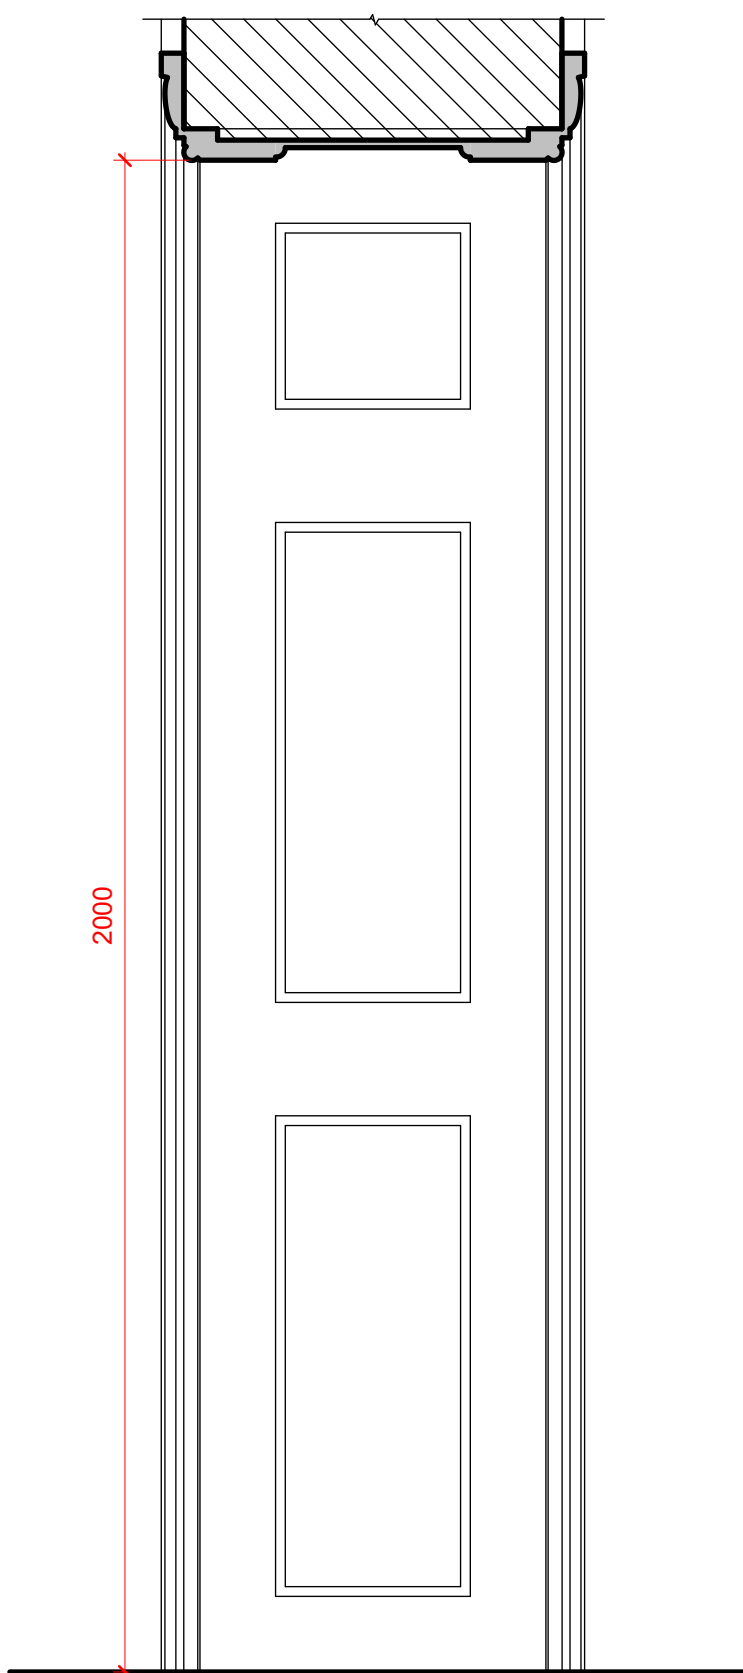


PROPOSED SIDE PANELLING



PROPOSED REVEAL CONFIGURATION
1 : 10

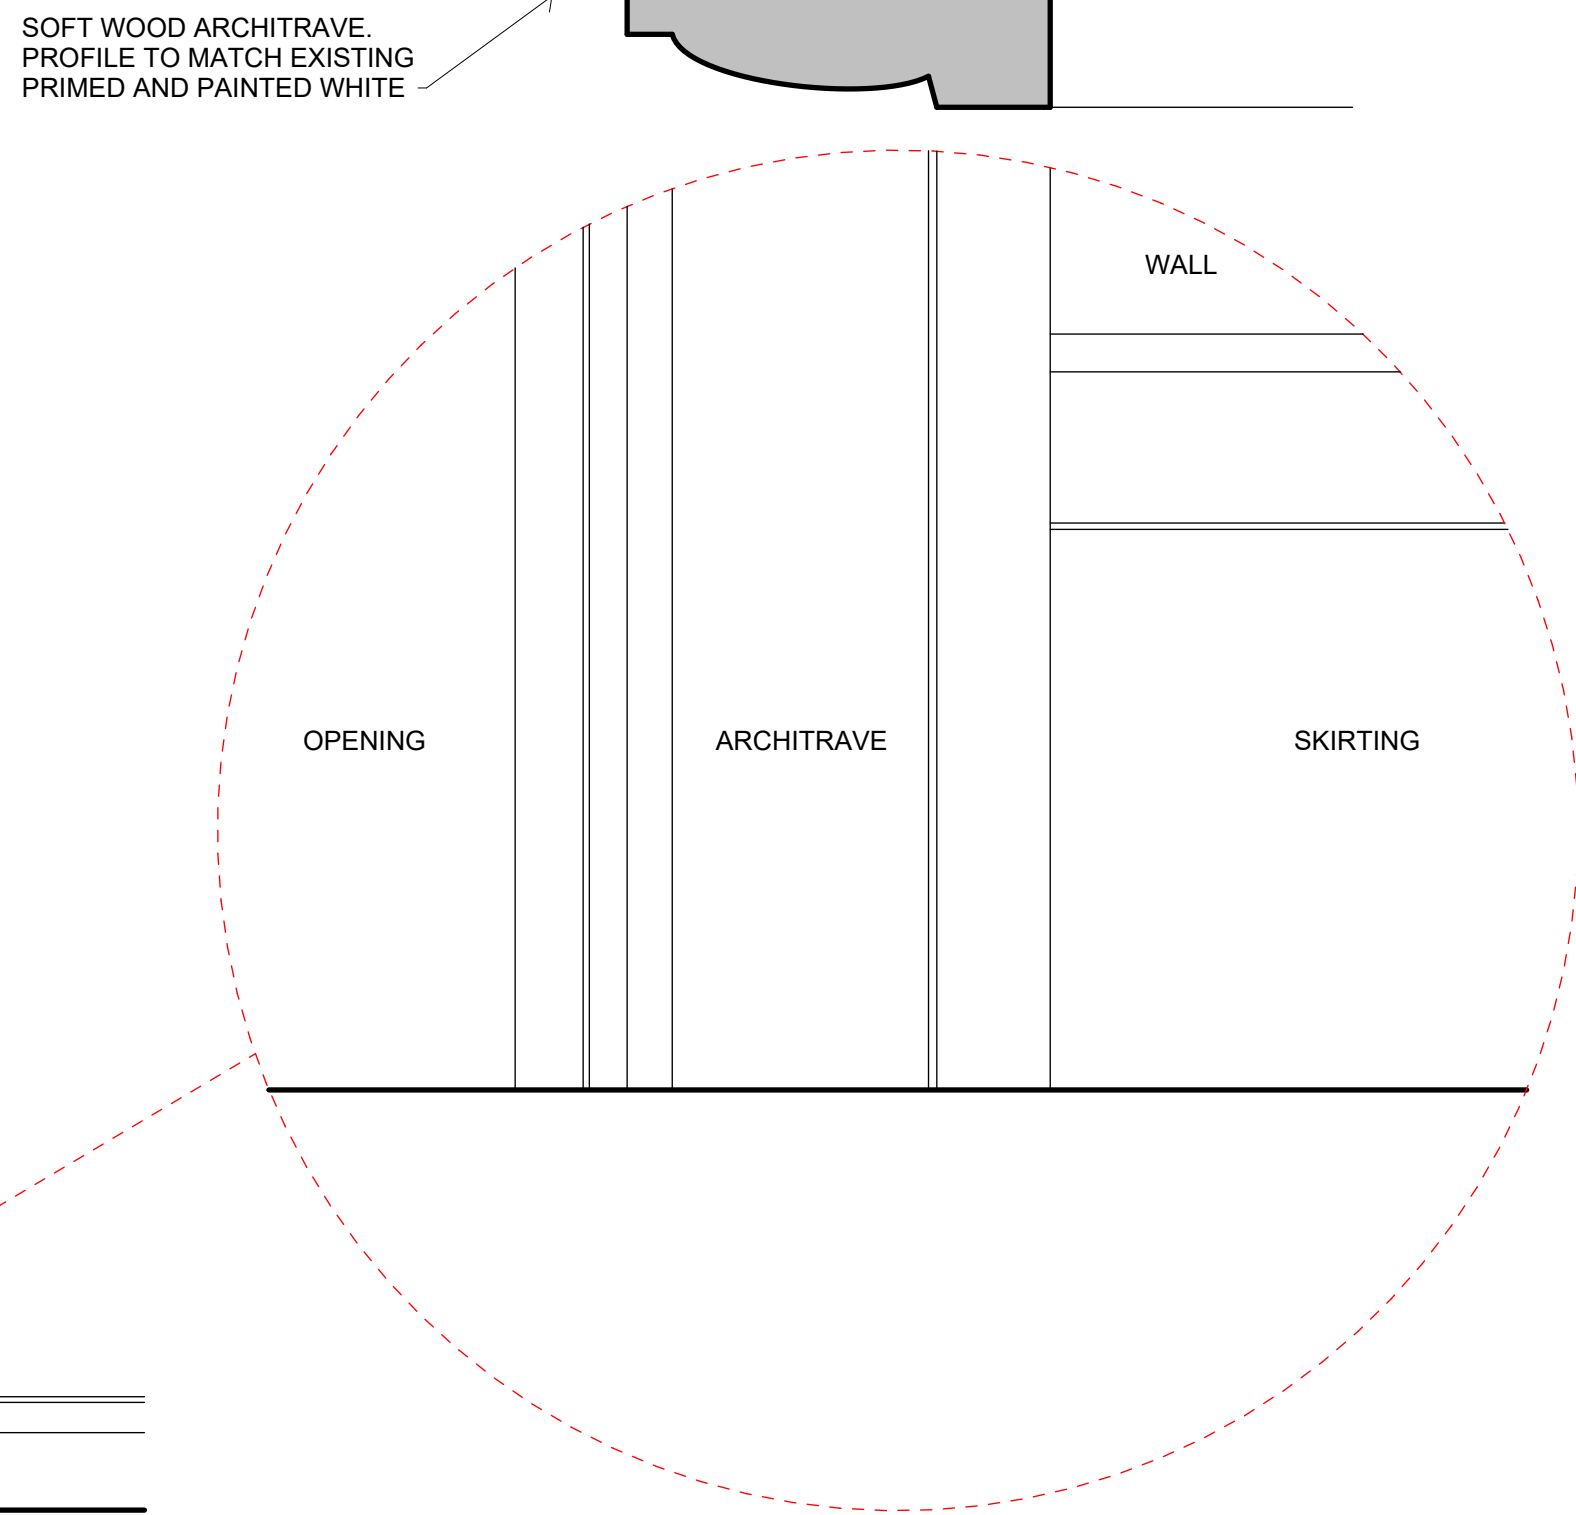


OPENING JOINERY DETAILS
1 : 2

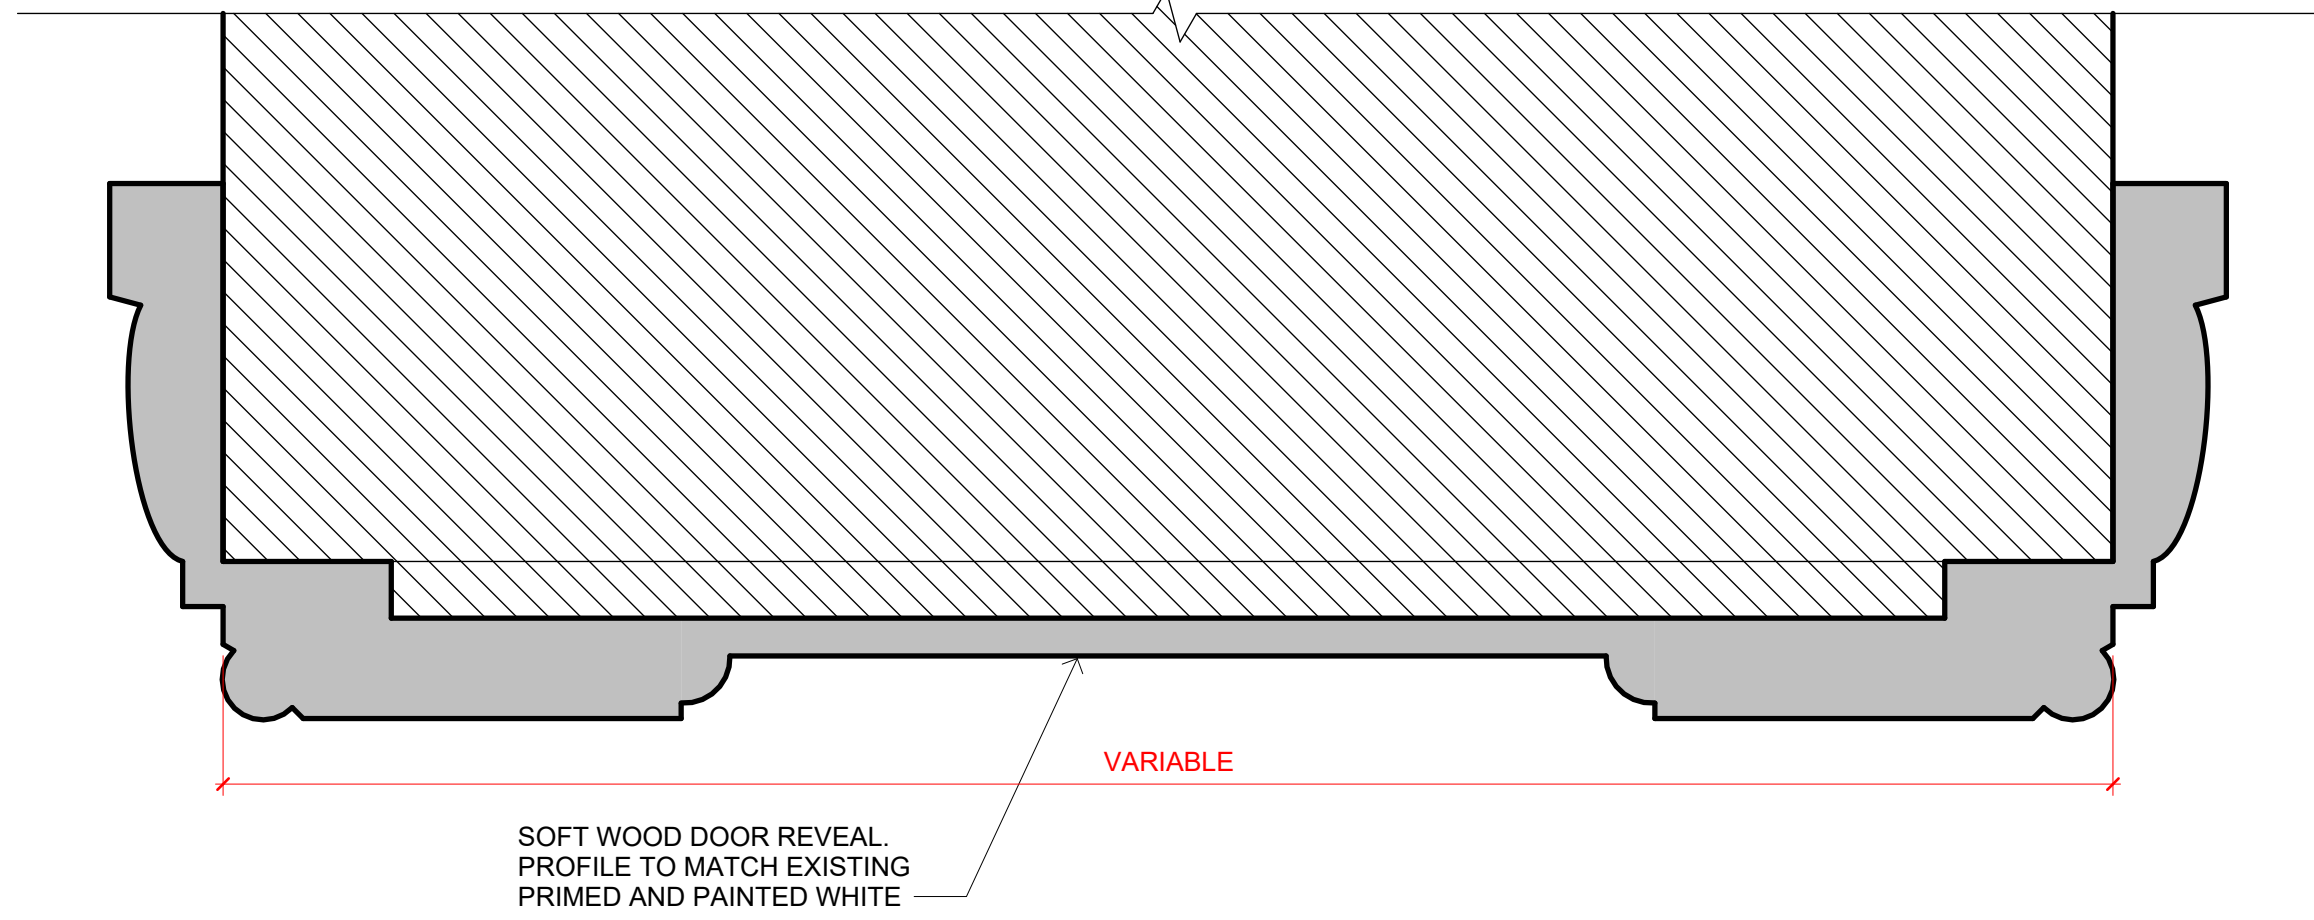


DETAIL SECTION A-A
1 : 2

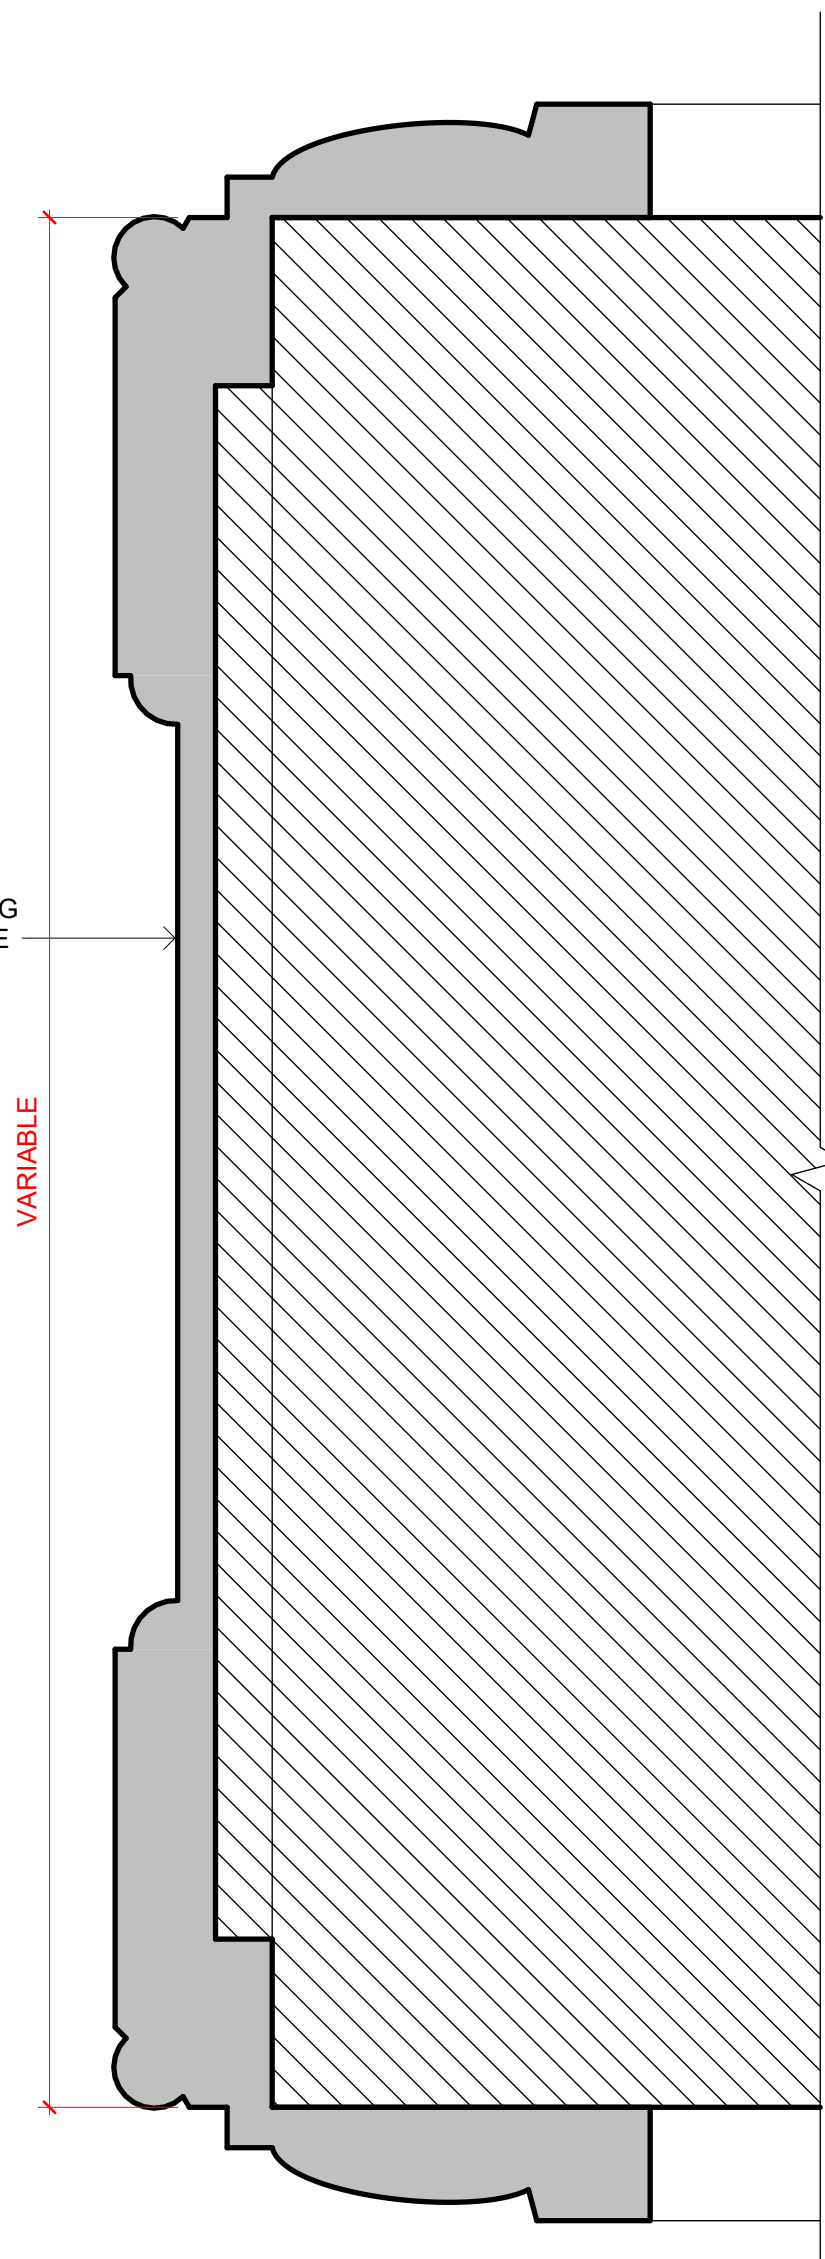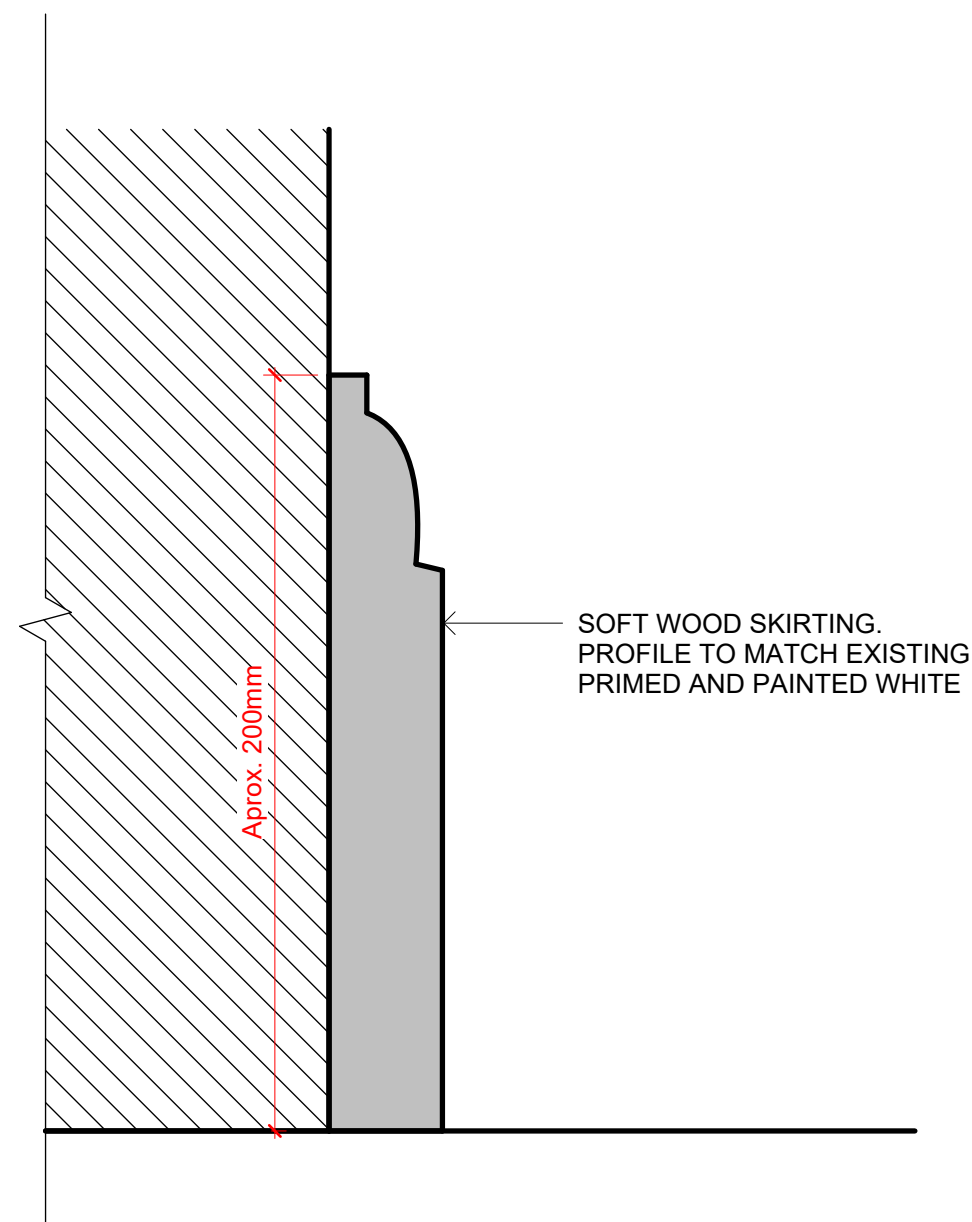


DETAIL SECTION B-B
1 : 2

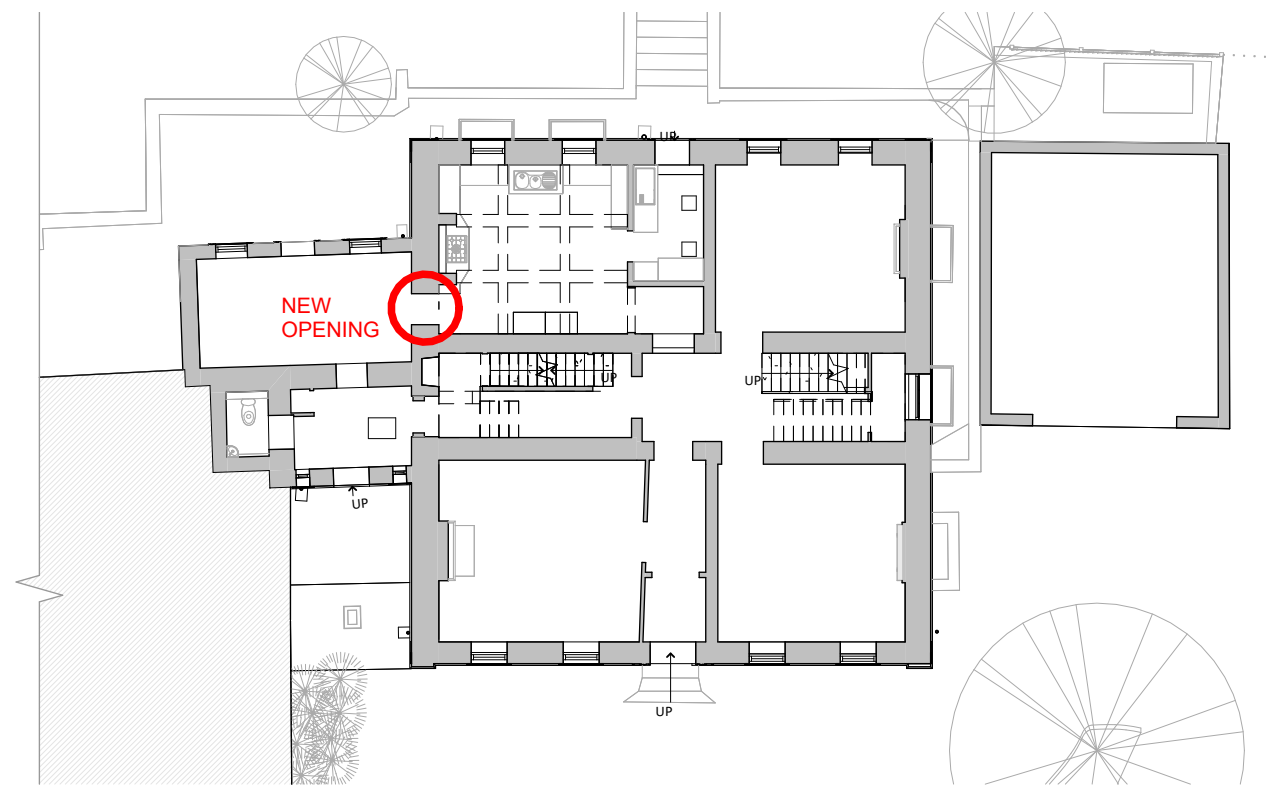

KEY PLAN
1 : 200

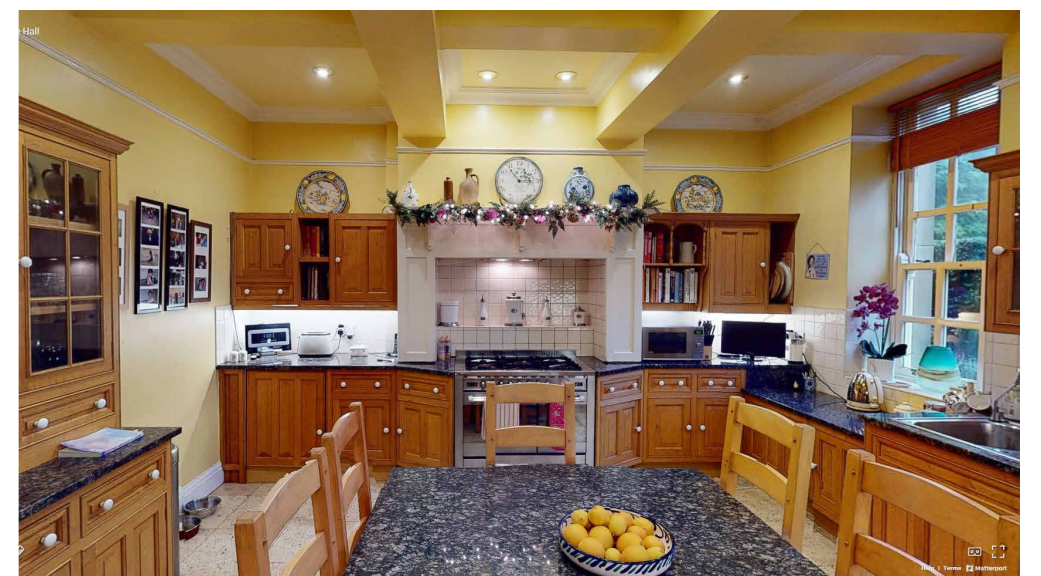

EXISTING KITCHEN WALL

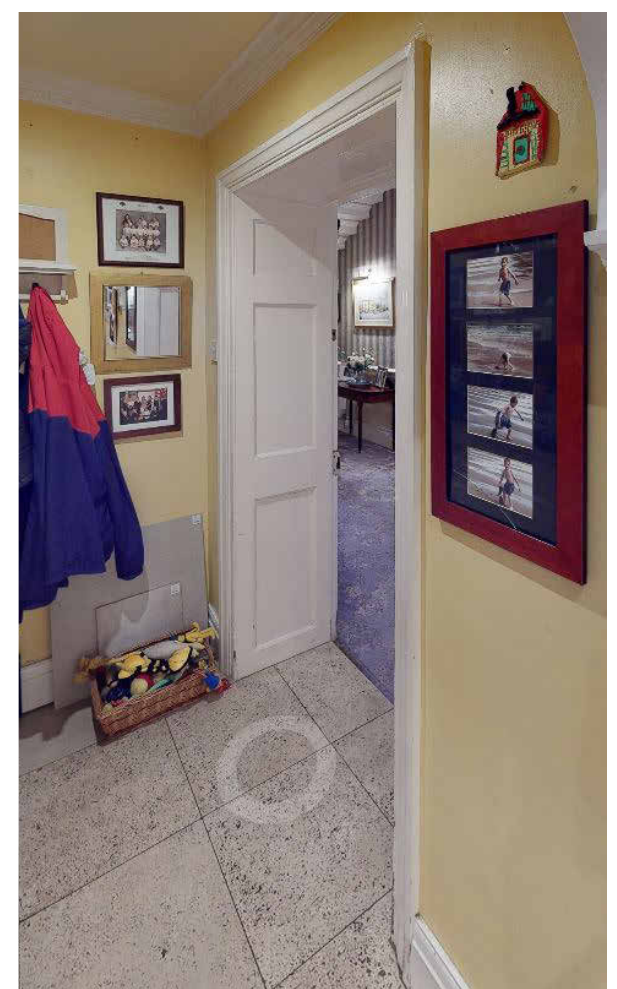

EXISTING KITCHEN DOOR REVEAL

GENERAL NOTES
All dimensions to be checked on site and any discrepancies to be confirmed to Architecture One Eight Ltd.

All building works to be carried out using the plans and associated specification. Each plan refers to stage of works and provides sufficient level of information required for this stage. Please refer any queries to Architecture One Eight Ltd.

The plans should be used in association with current Building Regulations Documents, Codes of Practice and relevant British Standards. Please refer any queries to Architecture One Eight Ltd. Do not scale off these plans.