
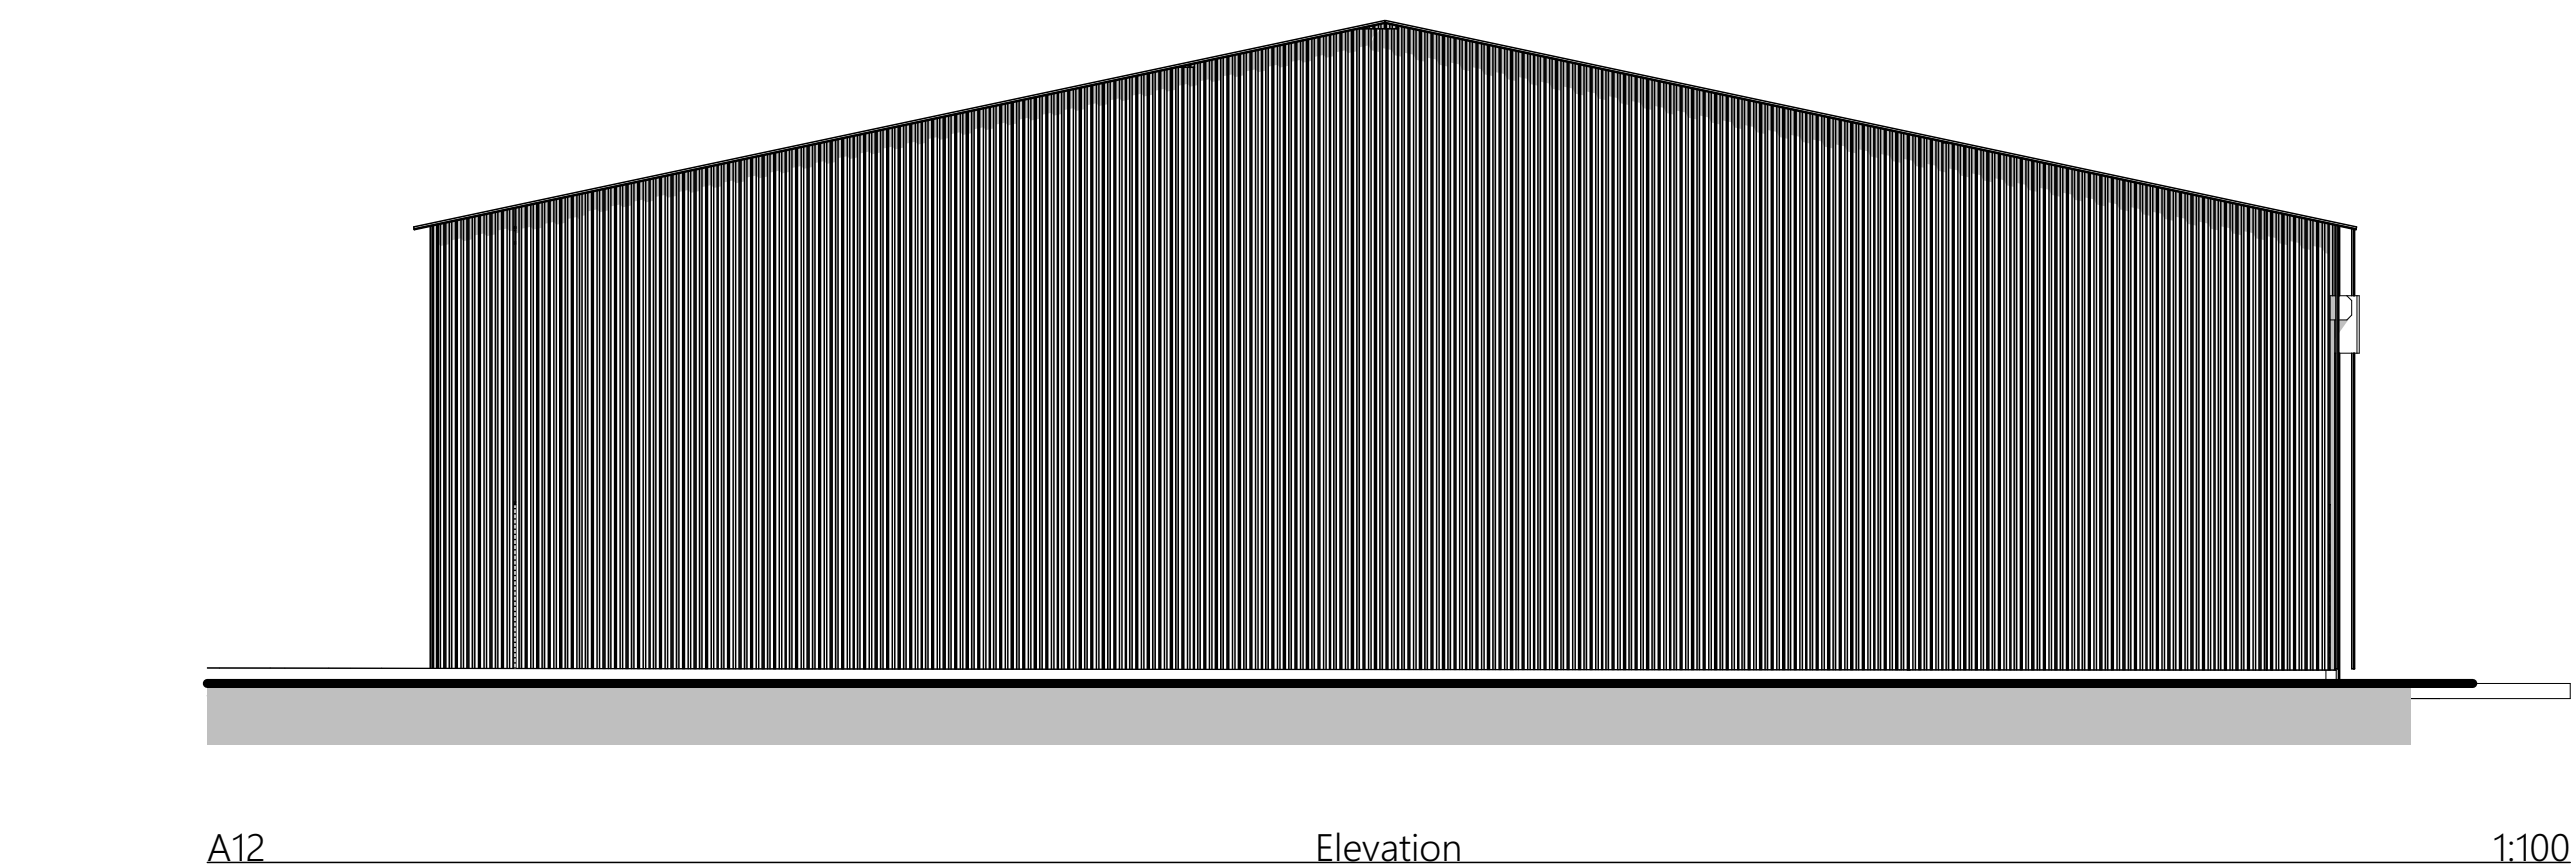
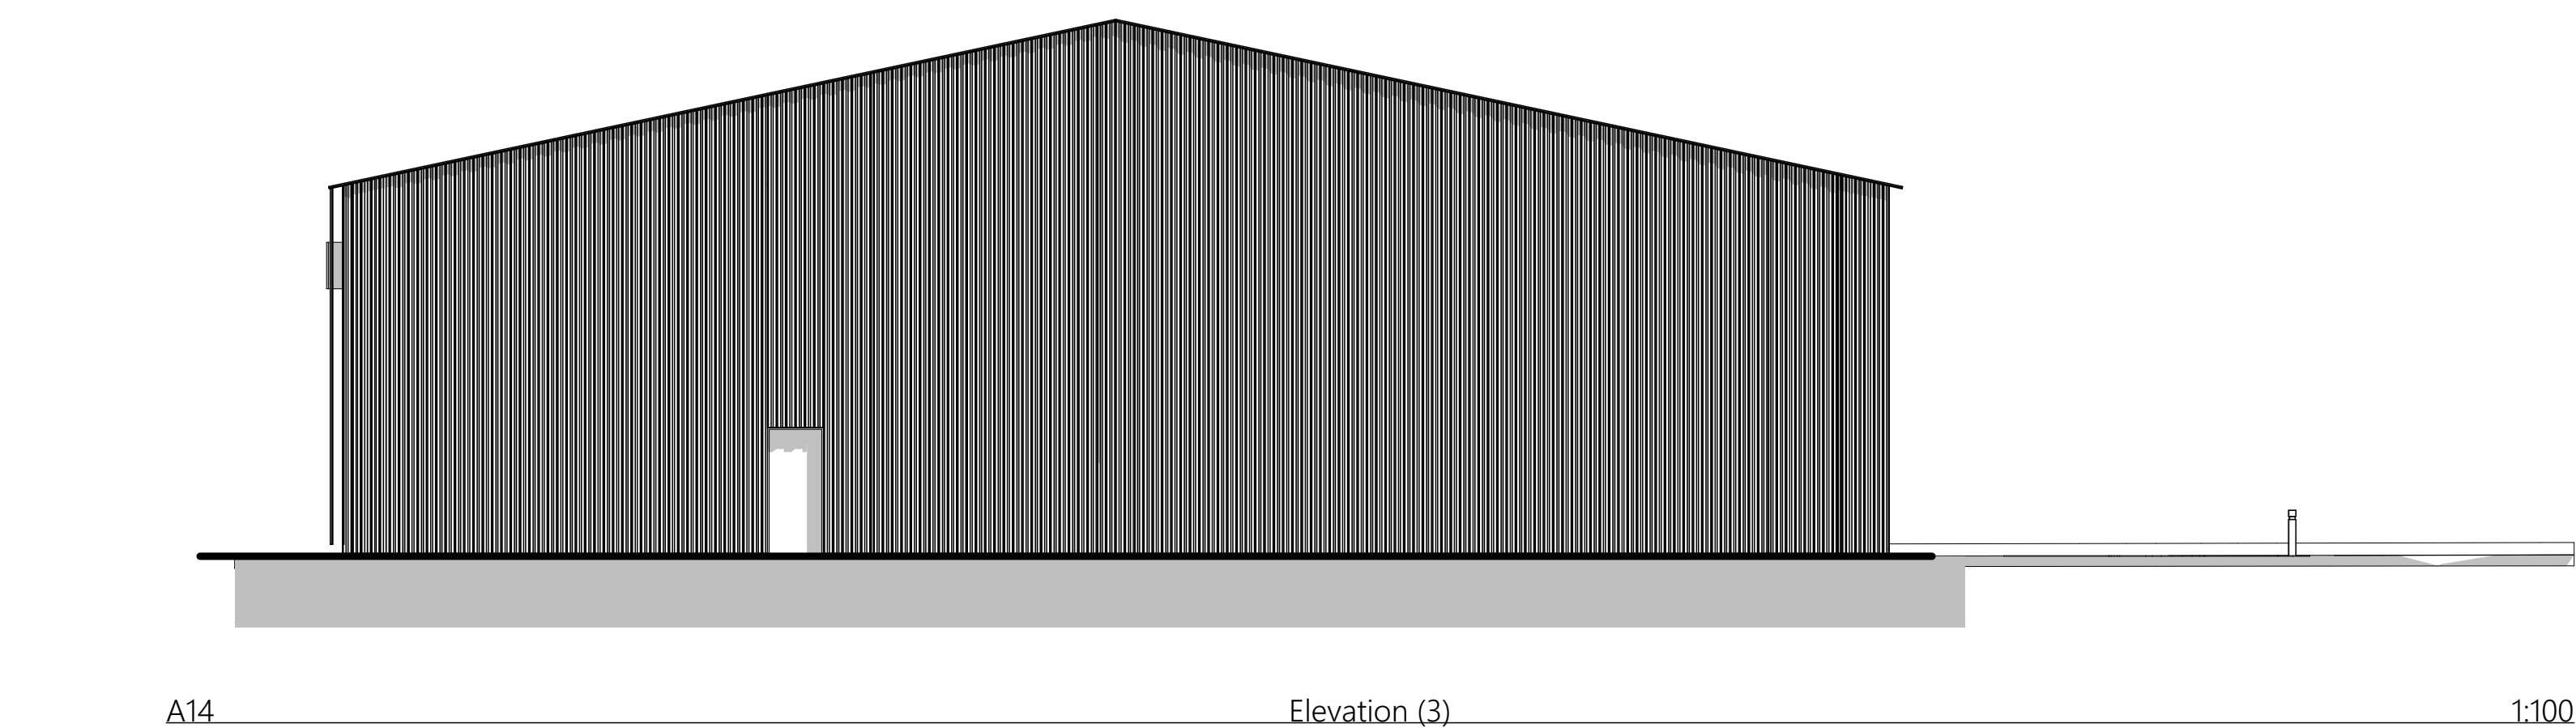


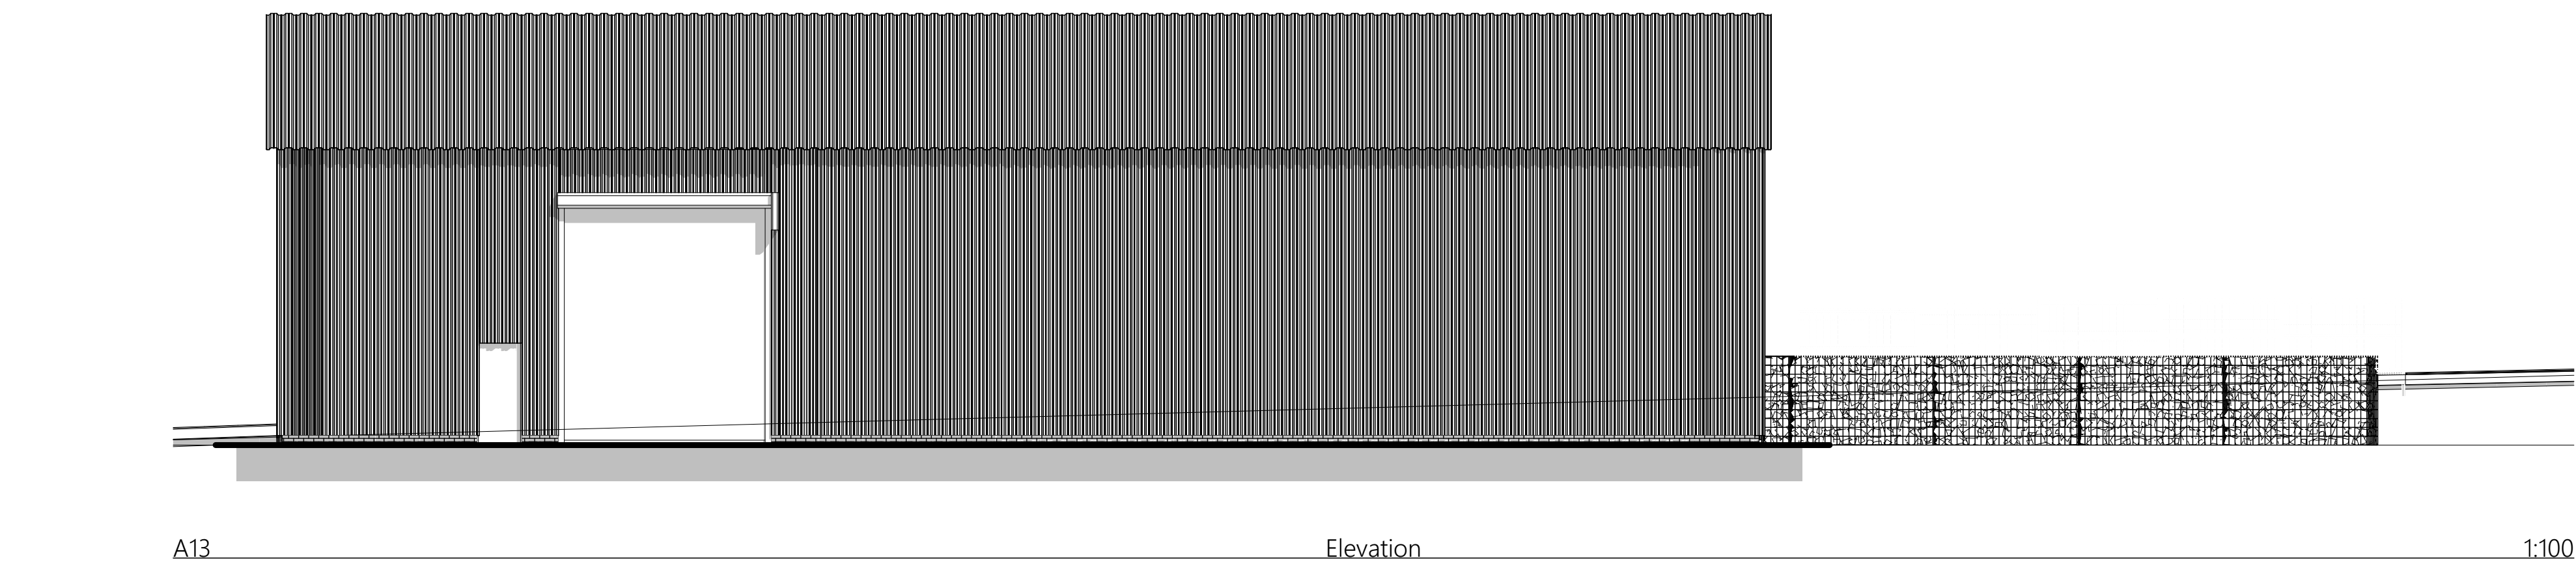

**Client:** Blue Check Consulting Ltd


**Project:** Proposed Storage and Distrubtion  
Building at Land Adjoining West  
Road, Pogmoor, Barnsley

**Drawing Title:** As Proposed Elevations

**Scale:** 1:100 **Date:**17/10/2023

**Drawn By:** AR **Rev:**

**Drawing Nr:** 2

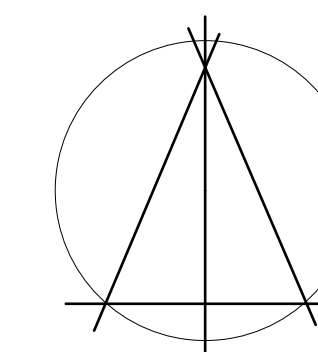

Alan Robinson  
Chartered Architect BA Dip Arch RIBA BSc (Hons)  
2 Gawber Road, Barnsley S75 2AF  
Tel/Fax 01226 286066  
Mob: 07947808933