


THIS DRAWING INCLUDING THE DESIGN AND DETAILS DEPICTED THEREON ARE THE COPYRIGHT OF MPJ DESIGN ASSOCIATES LTD AND IS FOR THE PURPOSES OF ILLUSTRATIVE PLANNING ONLY.
IT SHOULD NOT BE USED DURING THE CONSTRUCTION PHASE AND ALL DIMENSIONS, LEVELS etc MUST BE CHECKED PRIOR TO THE PRODUCTION OF WORKING DRAWINGS.

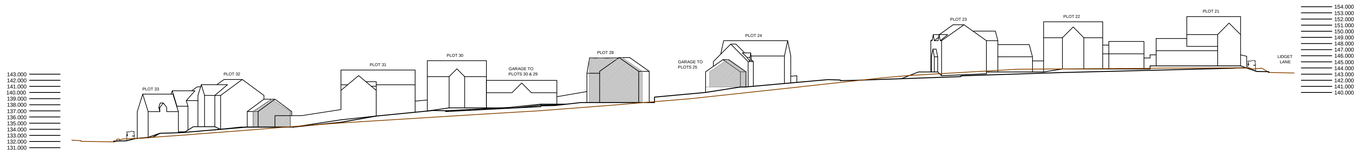

Section 4

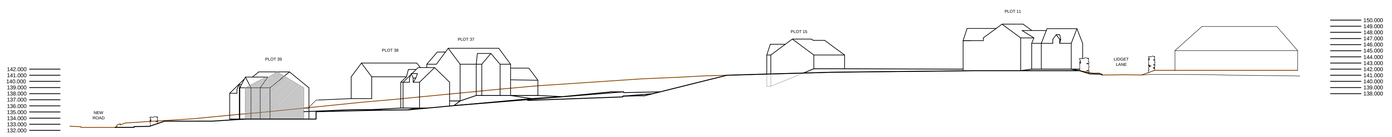

Section 5

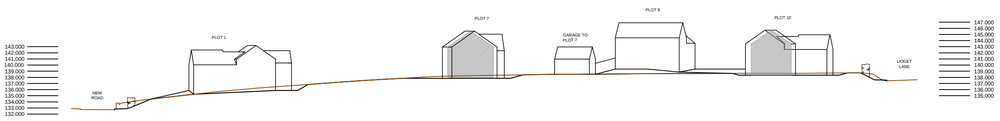

Section 6



Typical Elevation
from New Road



Layout .
1:1000

NewRoadPILLEY
WORTLEYGROUP

REV A. AMENDED TO REFLECT FOOTPATH PROVISION ALONG FRONTAGE WITH LIDGET LANE AND NEW ROAD. 12MAR2014

Client: the Wortley Group

Job: proposed residential development
New Road, Pilley

Title: Illustrative Site Sections 1of2

Scale: 1:500 on A1
Dwg No. 13/091-04A

Date: Jan 2014

MPJ DESIGN ASSOCIATES Ltd
4 CHURCH STREET
BARLBOROUGH
CHESTERFIELD. S43 4EP

tele: 01246 819259
mob: 07841 353141
marlynpjones@btinternet.com

MPJ DESIGN