© WSM Architects

The general contractor is responsible for the verification all dimensions on site and the architect is to be informed of any discrepancy.

The status of information contained in a computer copy of this drawing shall be limited to that conveyed by the paper copy.

Rev A JK 09.10.2008
Sections C & D removed.
House types updated to suit site plan drawing number 2121/15/110D.

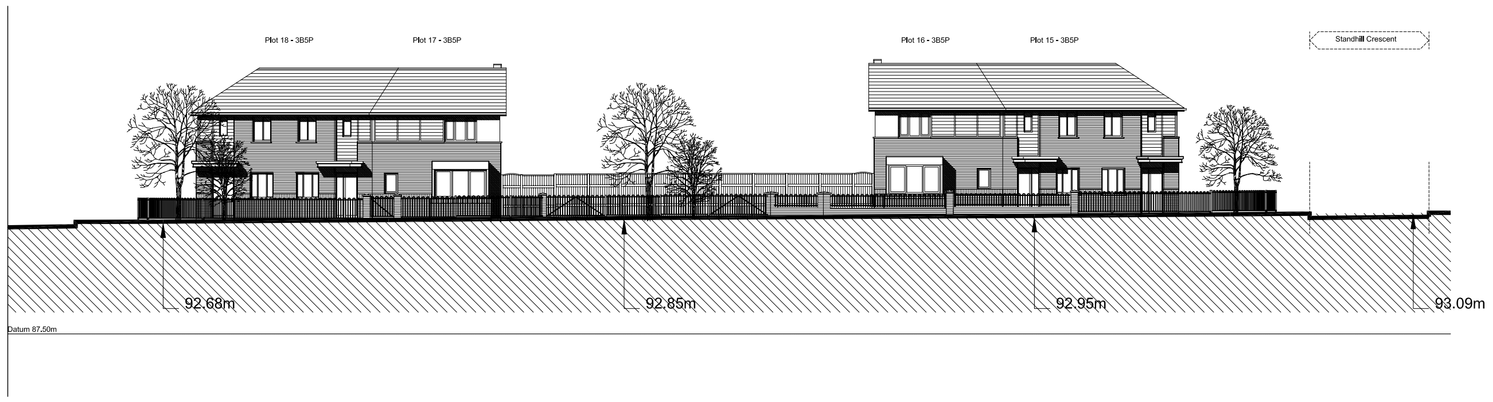

Section A-A (Kirkstall Road)

Section B-B (New Lodge Crescent)

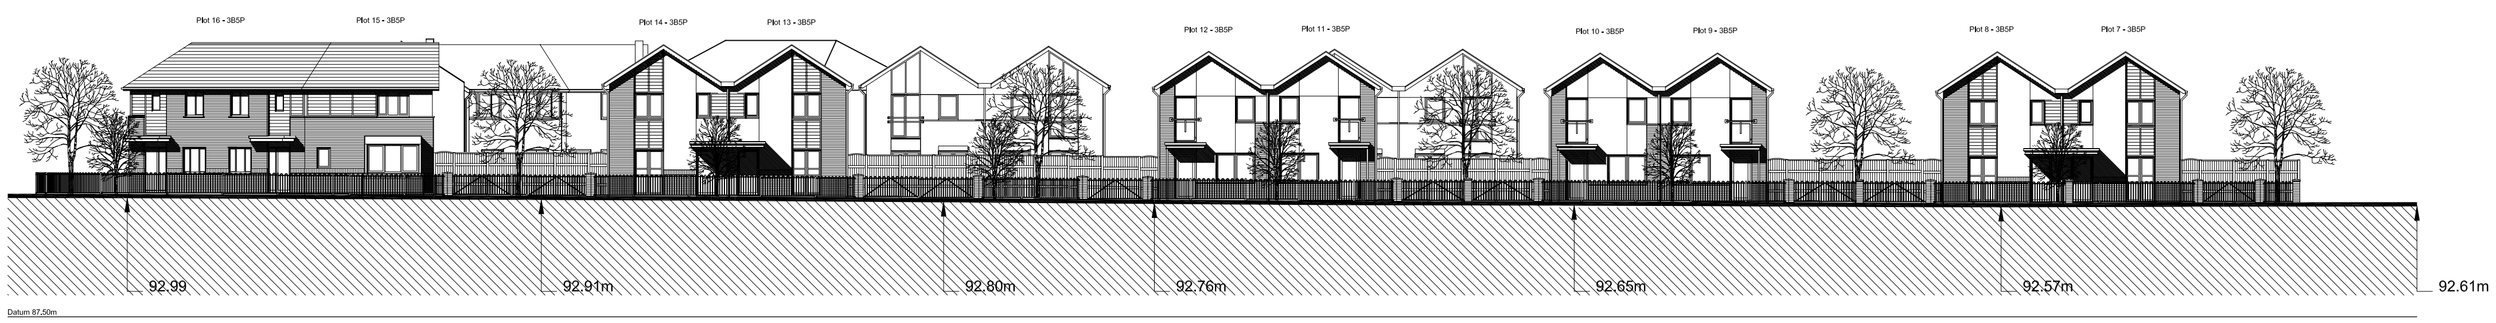

Section E-E (Standhill Cresent)

1:200 SCALE BAR
0 1 2 4 6 Metres

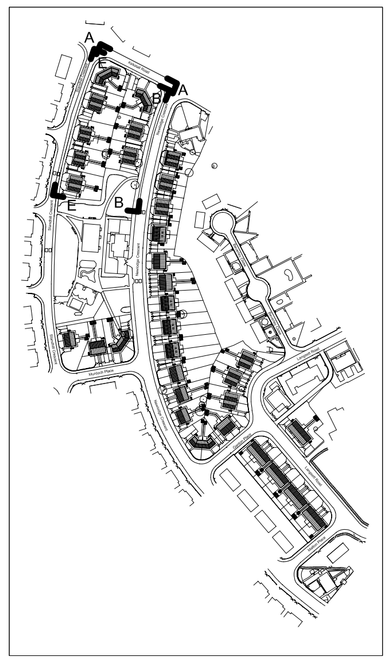

drawing status
- approval
- construction
- ■ preliminary
- record
- information
- comment
- tender

Scale	1:200 @ a1
Date	JULY 2008
Drawn	C.ODDY
Dwg.No	2121/15/210A

Site Sections 1 of 3

Newlodge Crescent, Phase 1
Barnsley

Woodhall, Woodhall Lane, Leeds LS28 5NY, TEL. 0113 239 3414, FAX 0113 256 9688, E-Mail,. architects@acanthuswsm.com