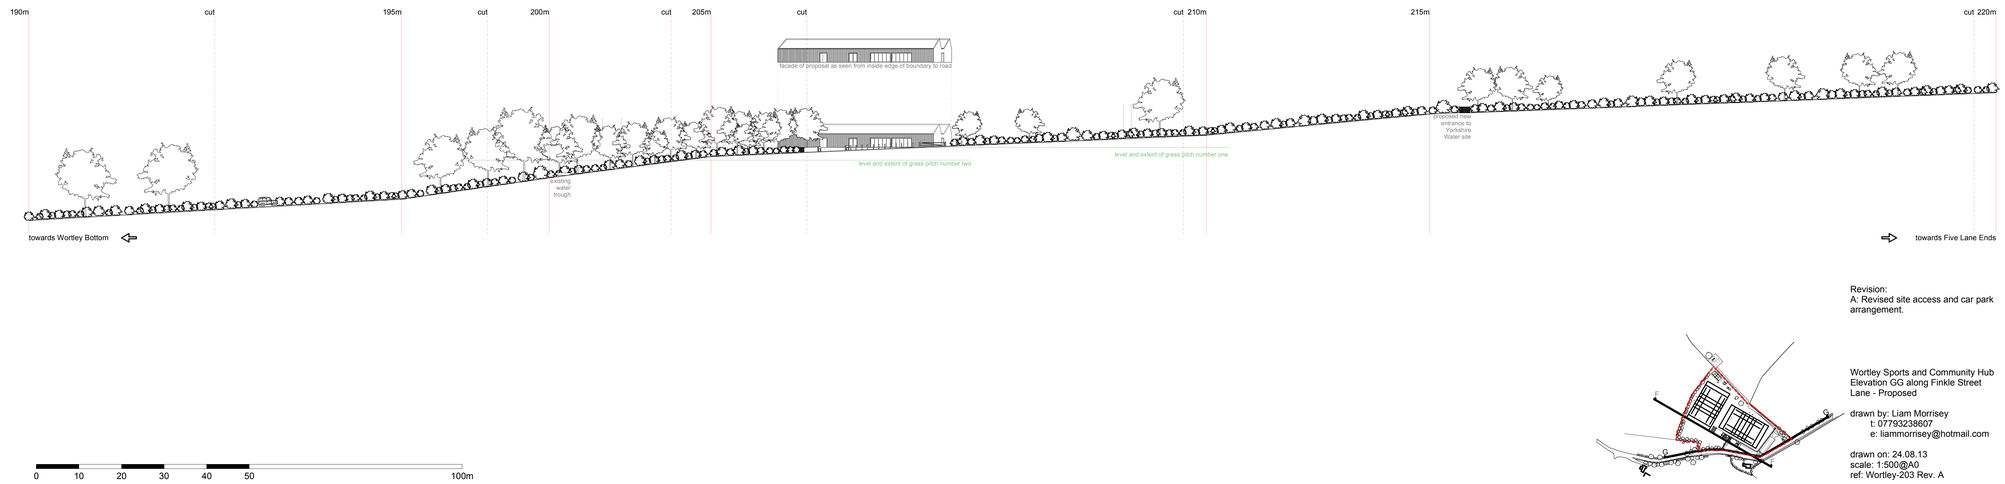


Revision:
A: Revised site access and car park arrangement.

Wortley Sports and Community Hub
Elevation GG along Finkle Street Lane - Proposed

drawn by: Liam Morrisey
t: 07793238607
e: liammorrisey@hotmail.com

drawn on: 24.08.13
scale: 1:500@A0
ref: Wortley-203 Rev. A