



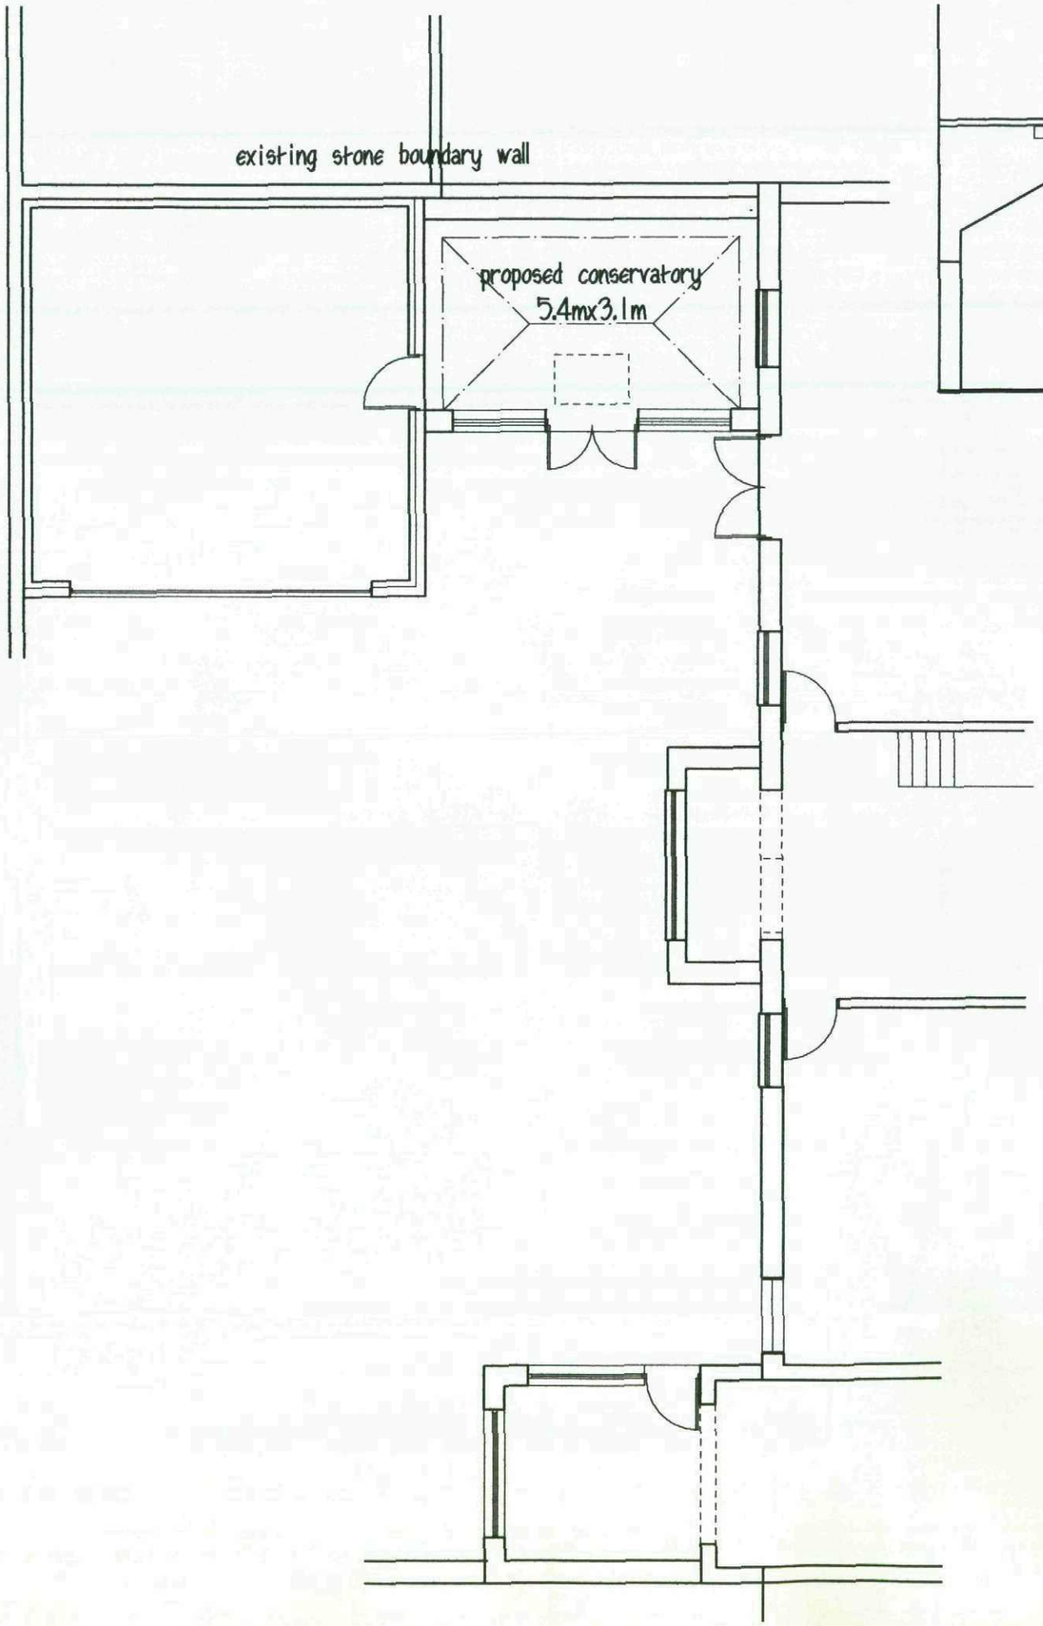


FRONT ELEVATION

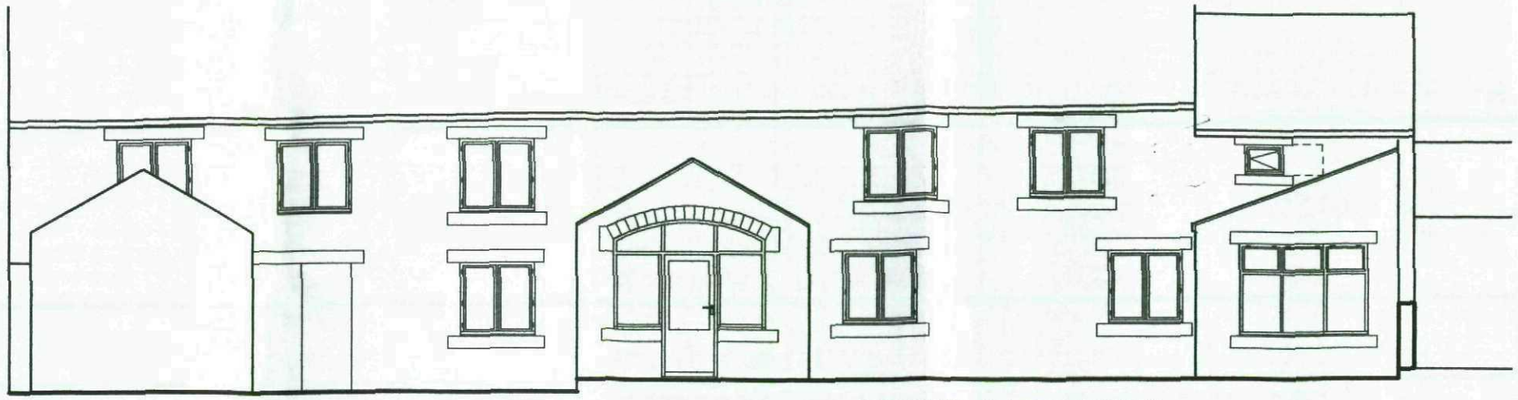

FRONT ELEVATION

ROOF - hardrow tiles to match ex. house
WALLS - natural coarsed stone

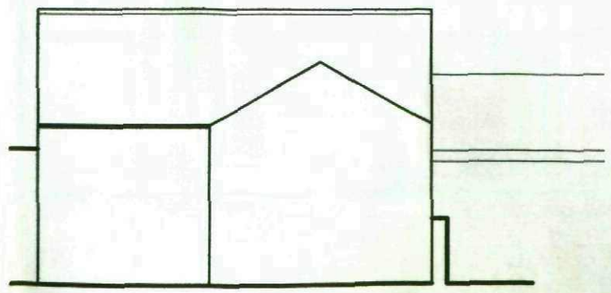

SIDE ELEVATION

Mr & Mrs M SOAR

PROPOSED CONSERVATORY
BACK LANE
BILLINGLEY

PLAN & ELEVATIONS

1:100 JAN. 10

Peter Thompson
"Linwood"
Barnsley Road
Dodworth
Barnsley S75 3JR
M.C.I.A.T.
t&f. 01226 201391
m. 07973251730
e-mail peter-thompson@hotmail.co.uk