
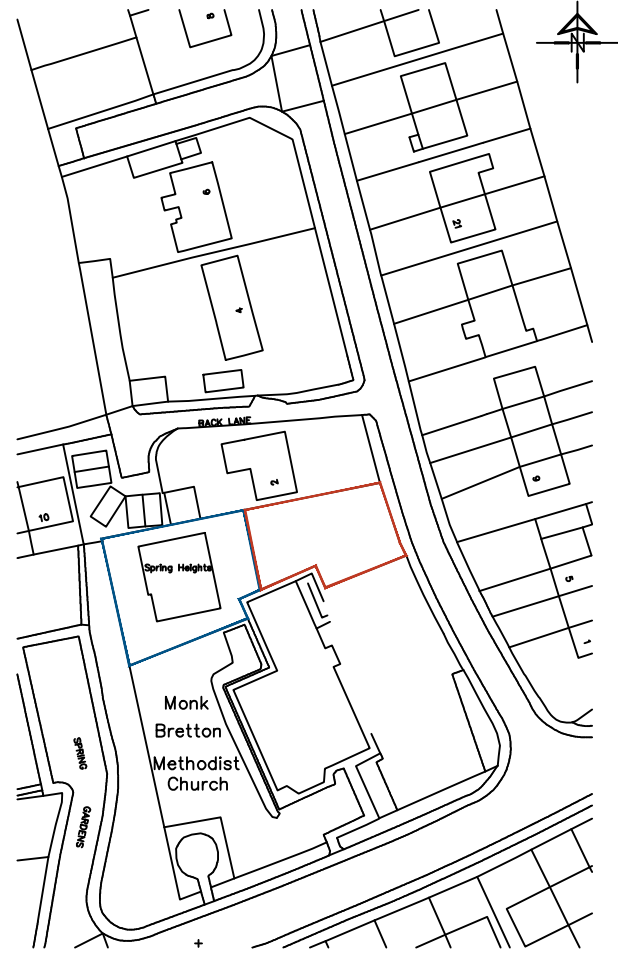


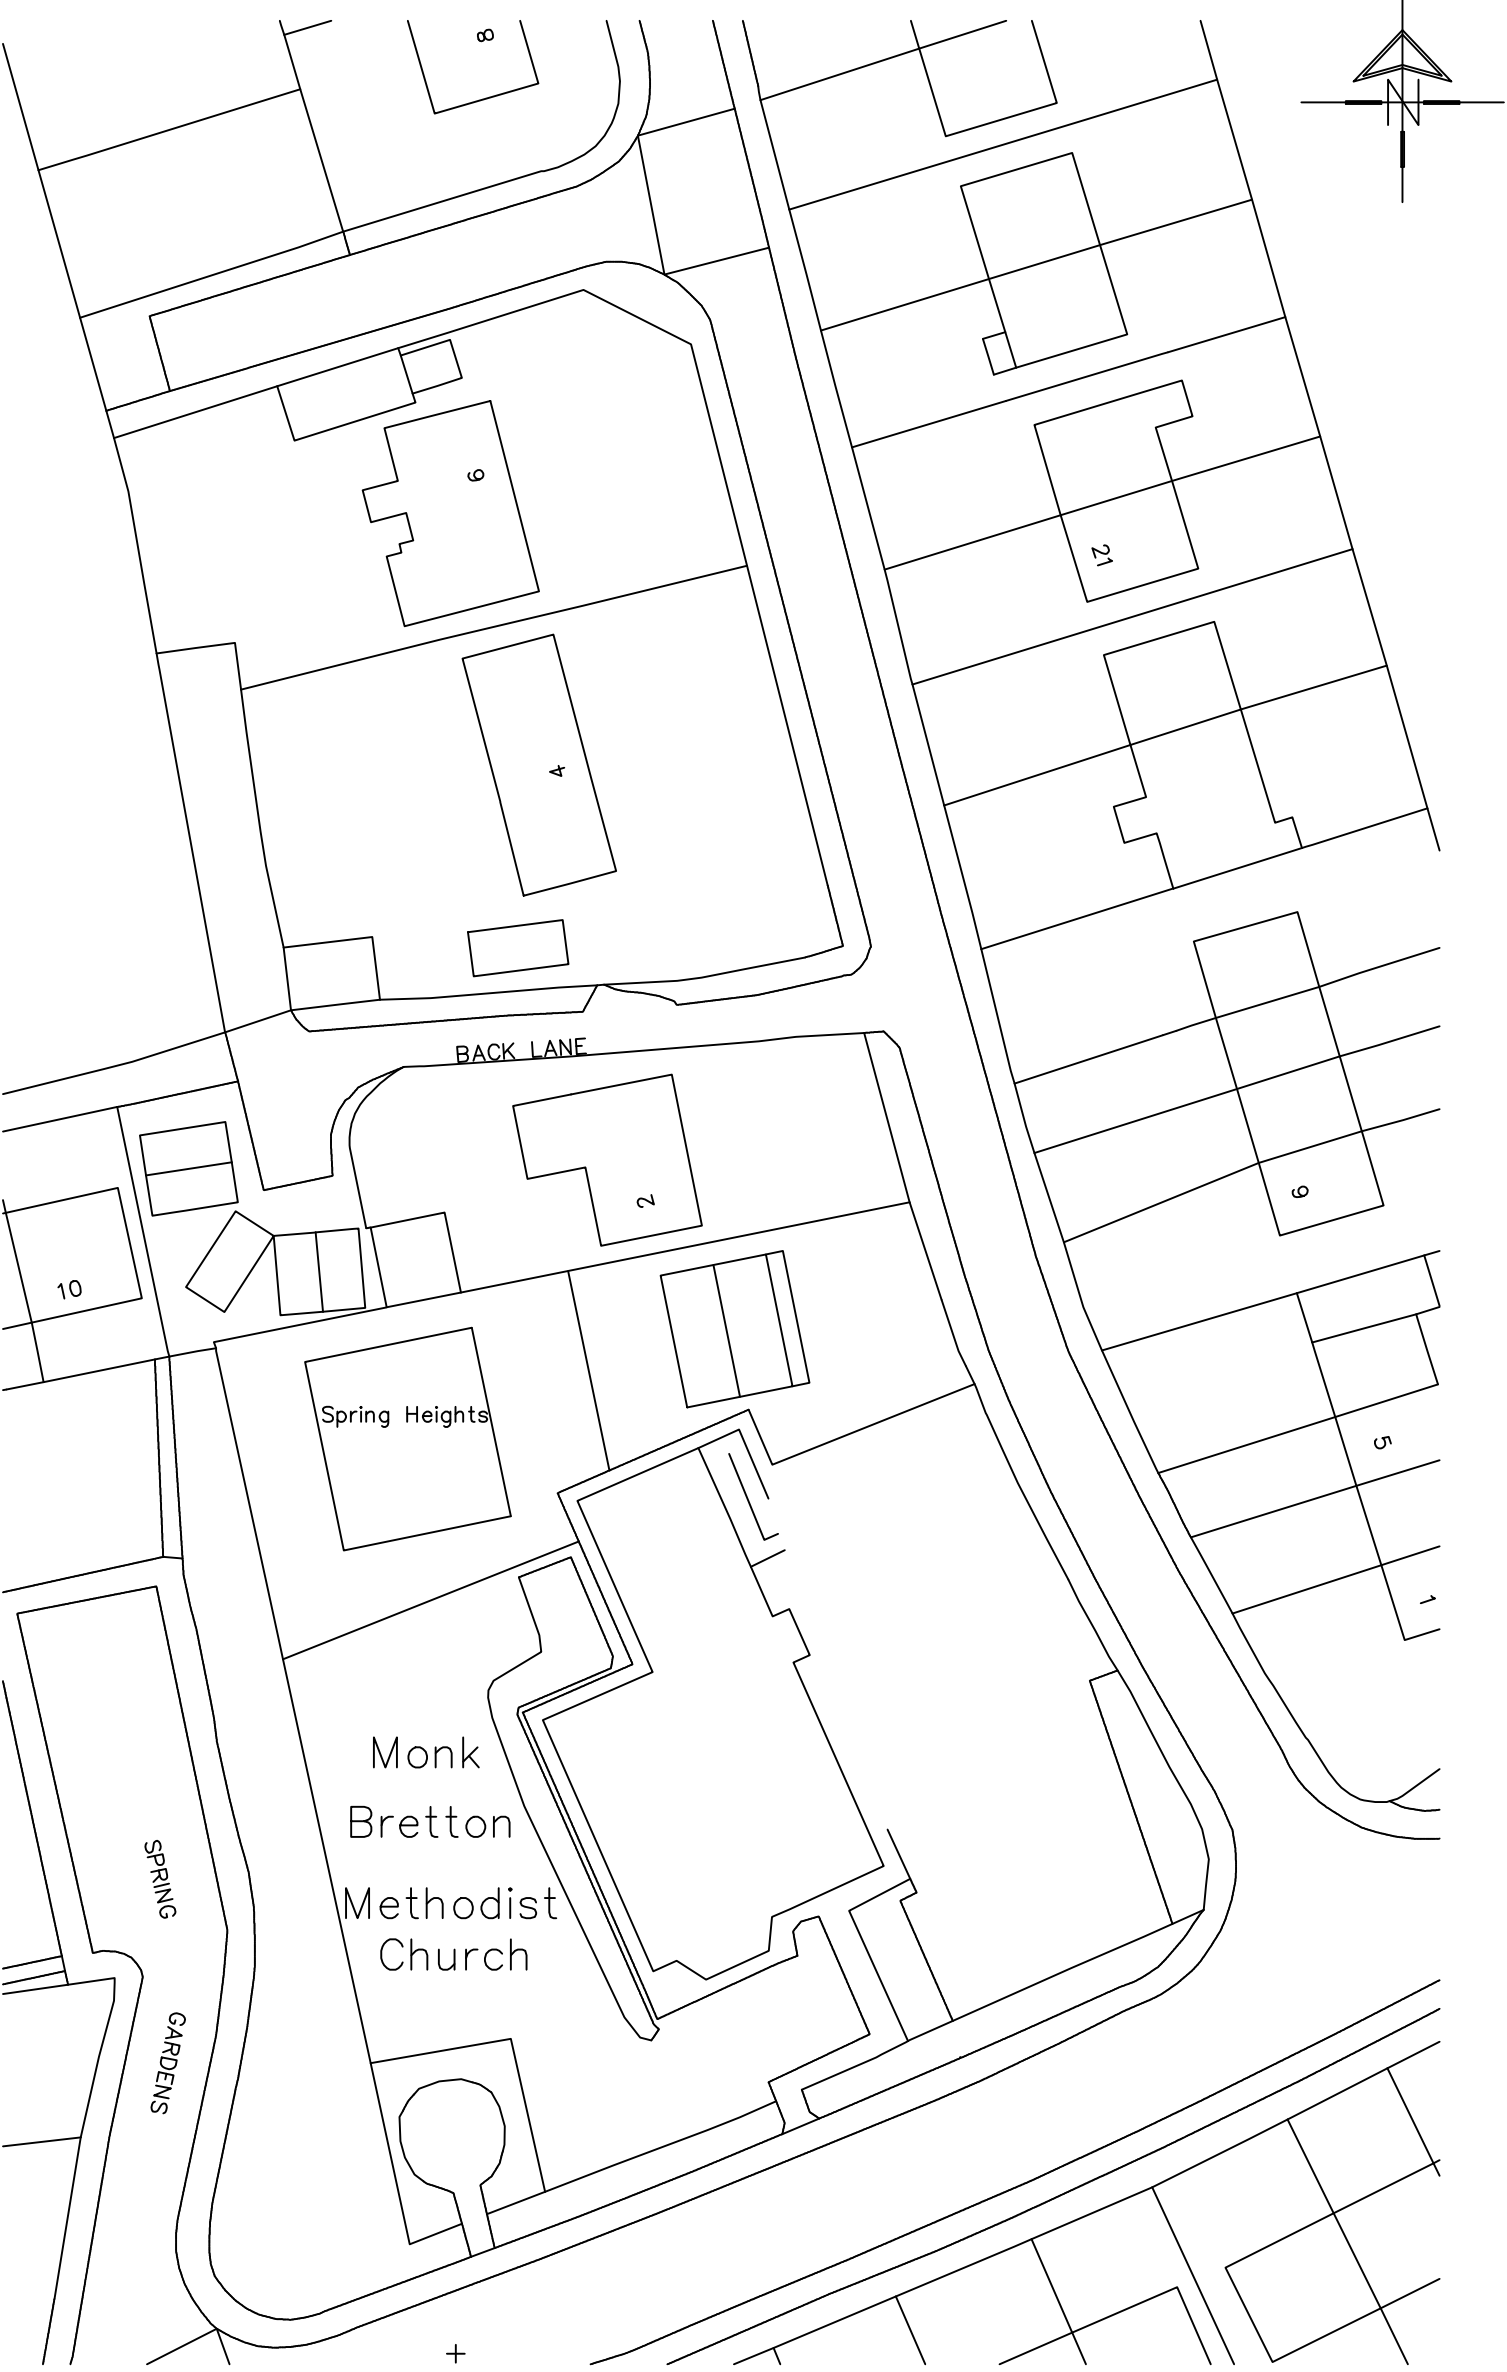

		8 MORSTON BUSINESS PARK, WHALEY ROAD, BARUGH GREEN, BARNSELEY. S75 1HQ		Phone: 01226 208482 Fax: 01226 283030 Email: info@whiteaguspartnership.co.uk Web: www.whiteaguspartnership.co.uk	
ARCHITECTURAL SERVICES AND SURVEYORS					
Project.			Client.		
PROPOSED DWELLING LAND ADJ SPRING HEIGHTS MONK BETTON, BARNSELEY			MR T. LEES		
Drawing Title.			Date.	Scale.	
LAYOUT			JUNE 2015	1:50 @ A1	
			Ref.	Dwg. No.	Rev.
			15-040	01	A
Date	Suffix	Description	Date	Suffix	Description
14/07/2015	A	LAYOUT REVISED			