


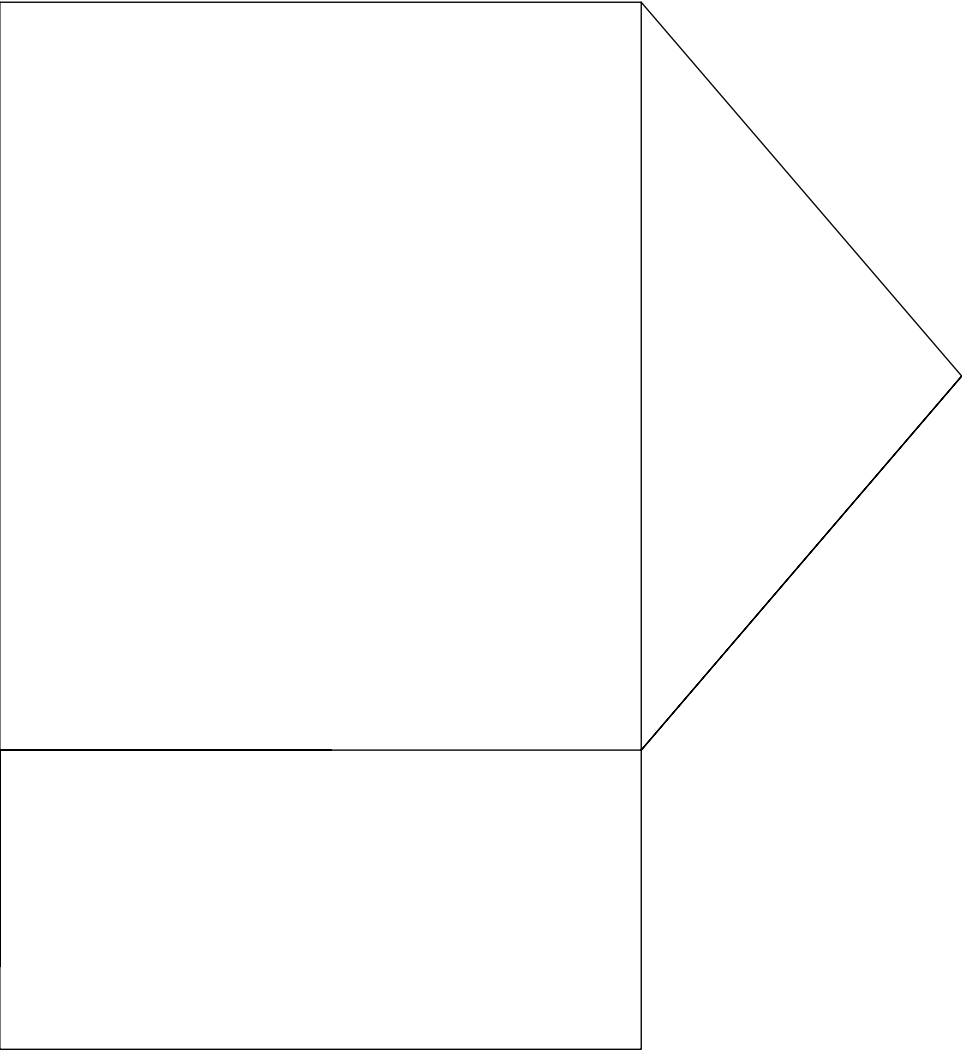

Title: 5 SCHOLES VIEW - PROPOSED SIDE ELEVATION	
Drawn by: JOSH MANN	
Date: DECEMBER 2013	
Scale: 1:50 @ A3	
Drawing No: SCH011	Revision /