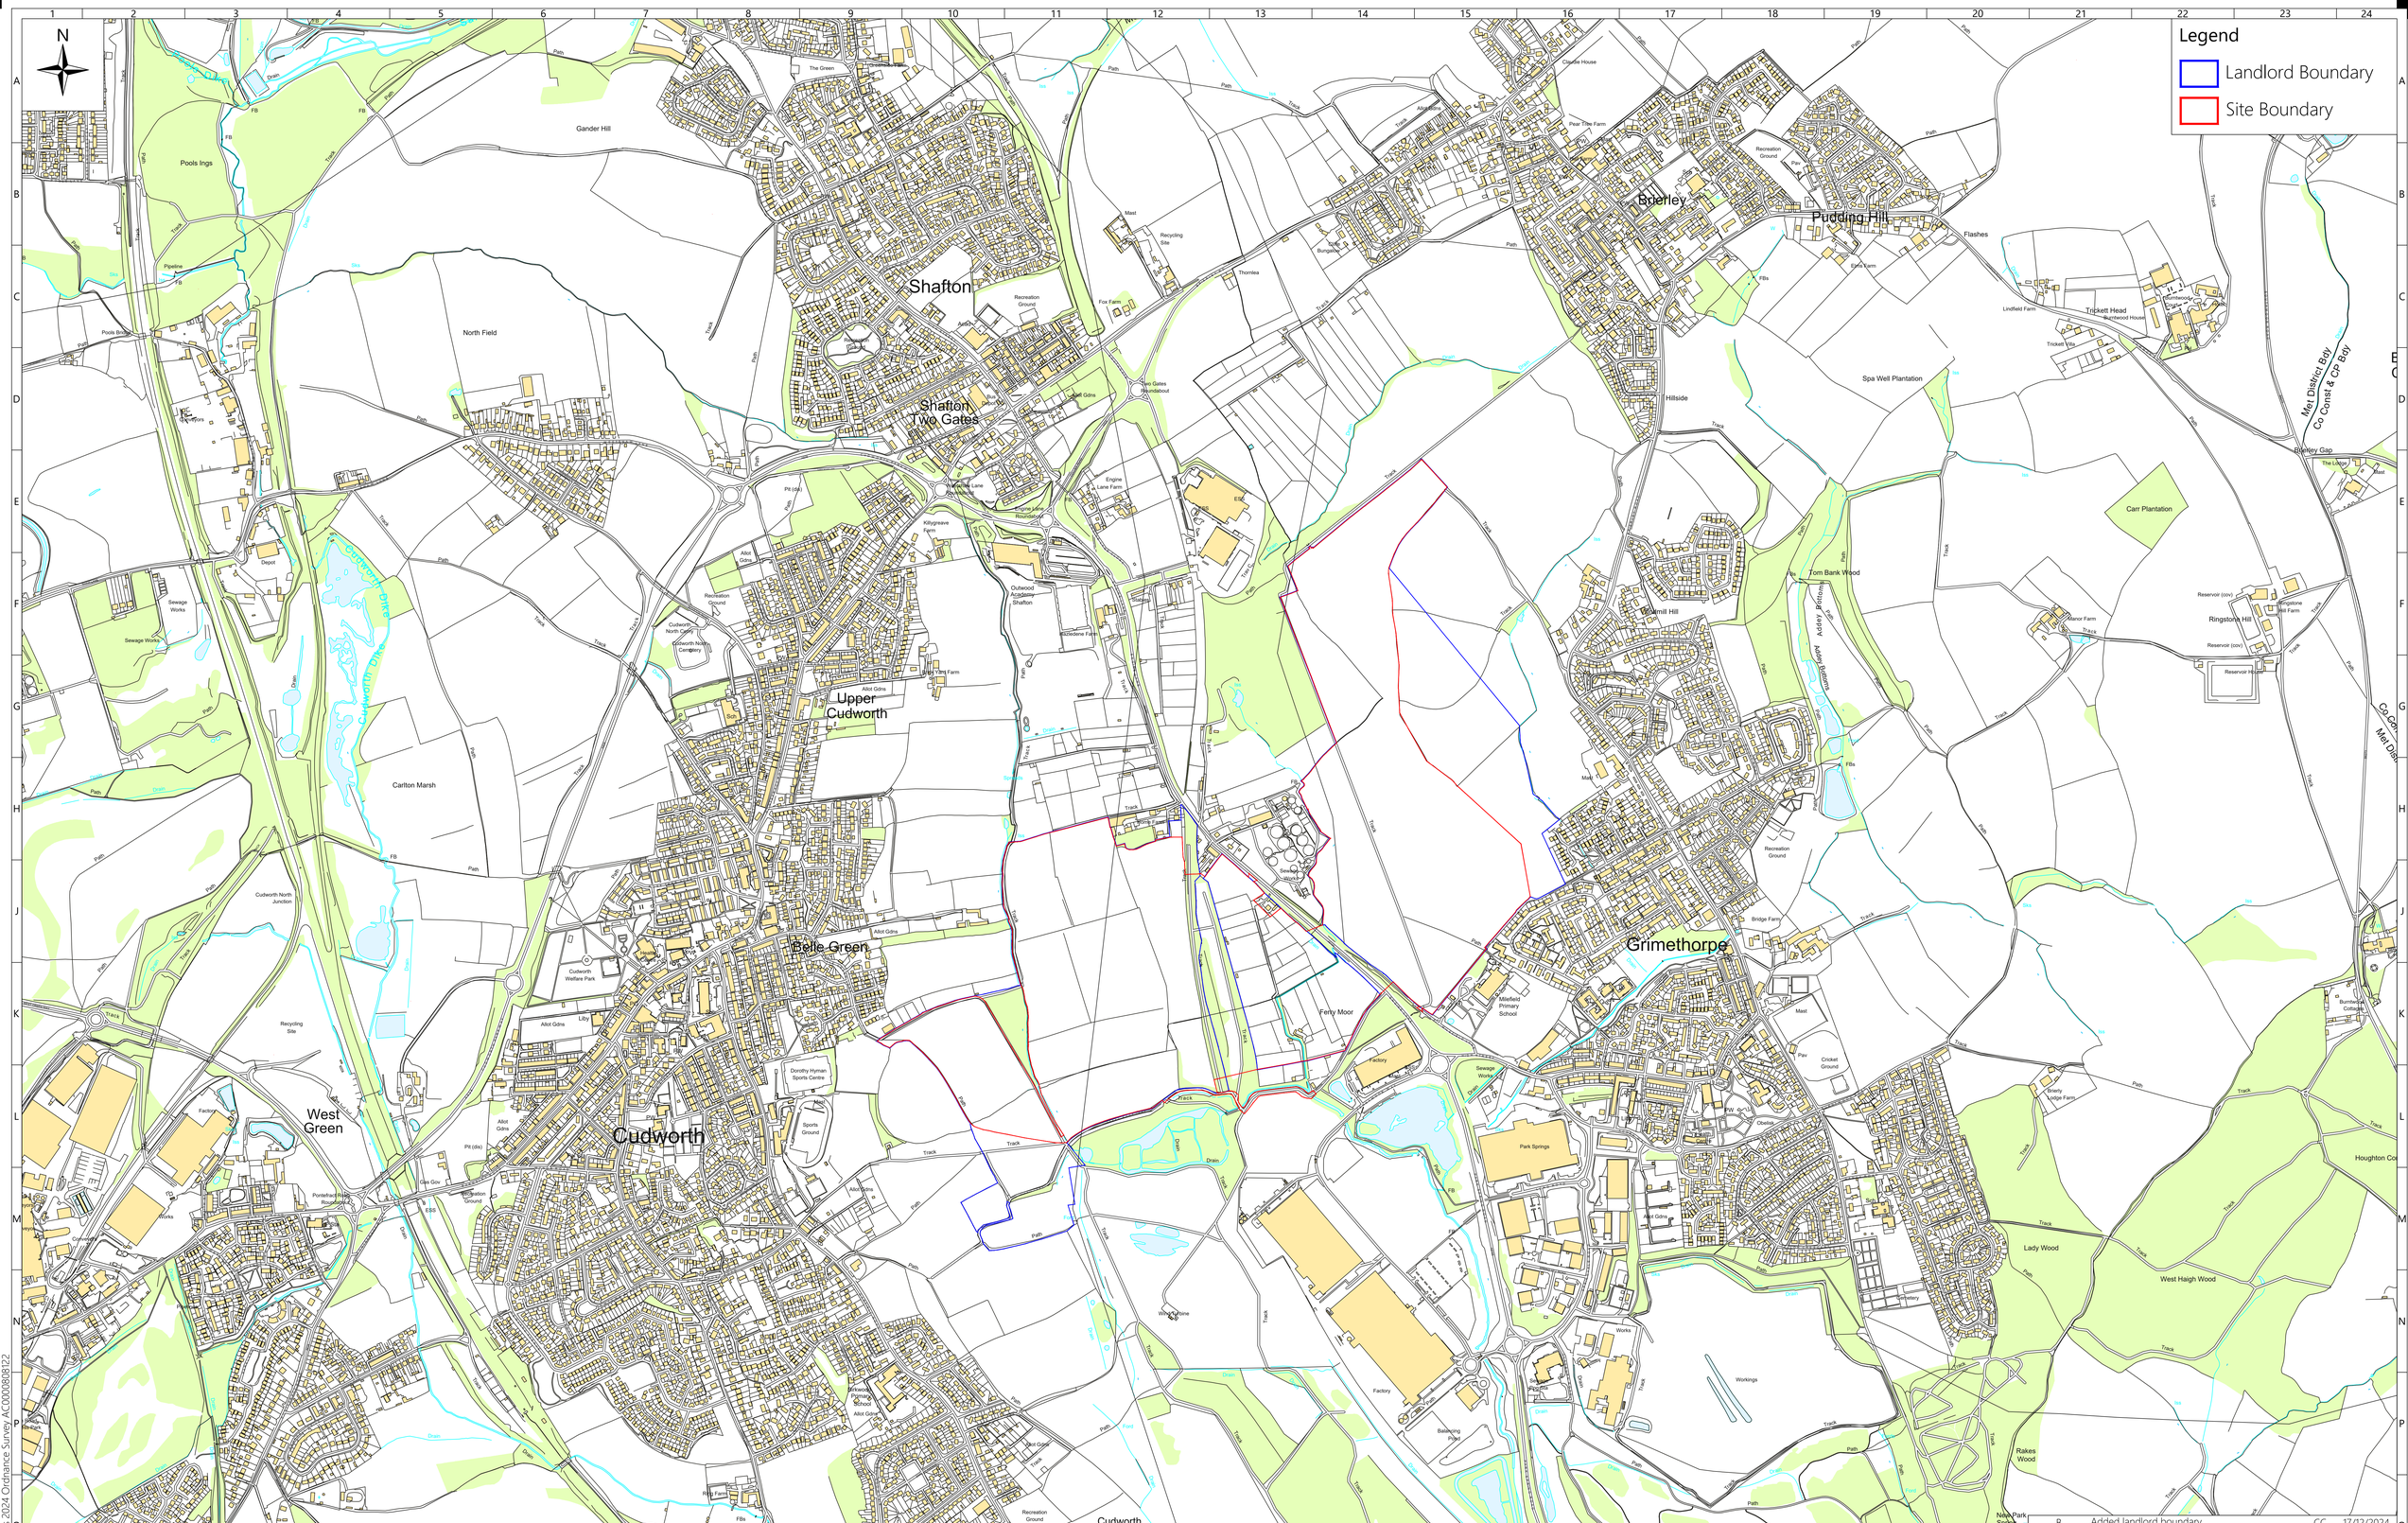

© Crown copyright and database rights 2024 Ordnance Survey AC0000808122

REVISION	DESCRIPTION	BY	DATE
B	Added landlord boundary	CC	17/12/2024
A	Drawing created	CC	16/12/2024

Site Address
Engine Lane
Grimethorpe
Barnsley
S72 7BN

Project
Grimethorpe

Title
Site Location Plan

ENVIROMENA

Number
P007033-04-SiteLocation

Type
Site Plan

Company Details
Enviromena Project Management UK Ltd.
15 Diddenham Court, Grazeley
Reading, RG7 1JQ
T: +44 330 107 1415

Scale	Sheet	Revision
1:5000	1 OF 1	B
Drawn	**Checked**	**Approved**
CC	CC	CC

A0