


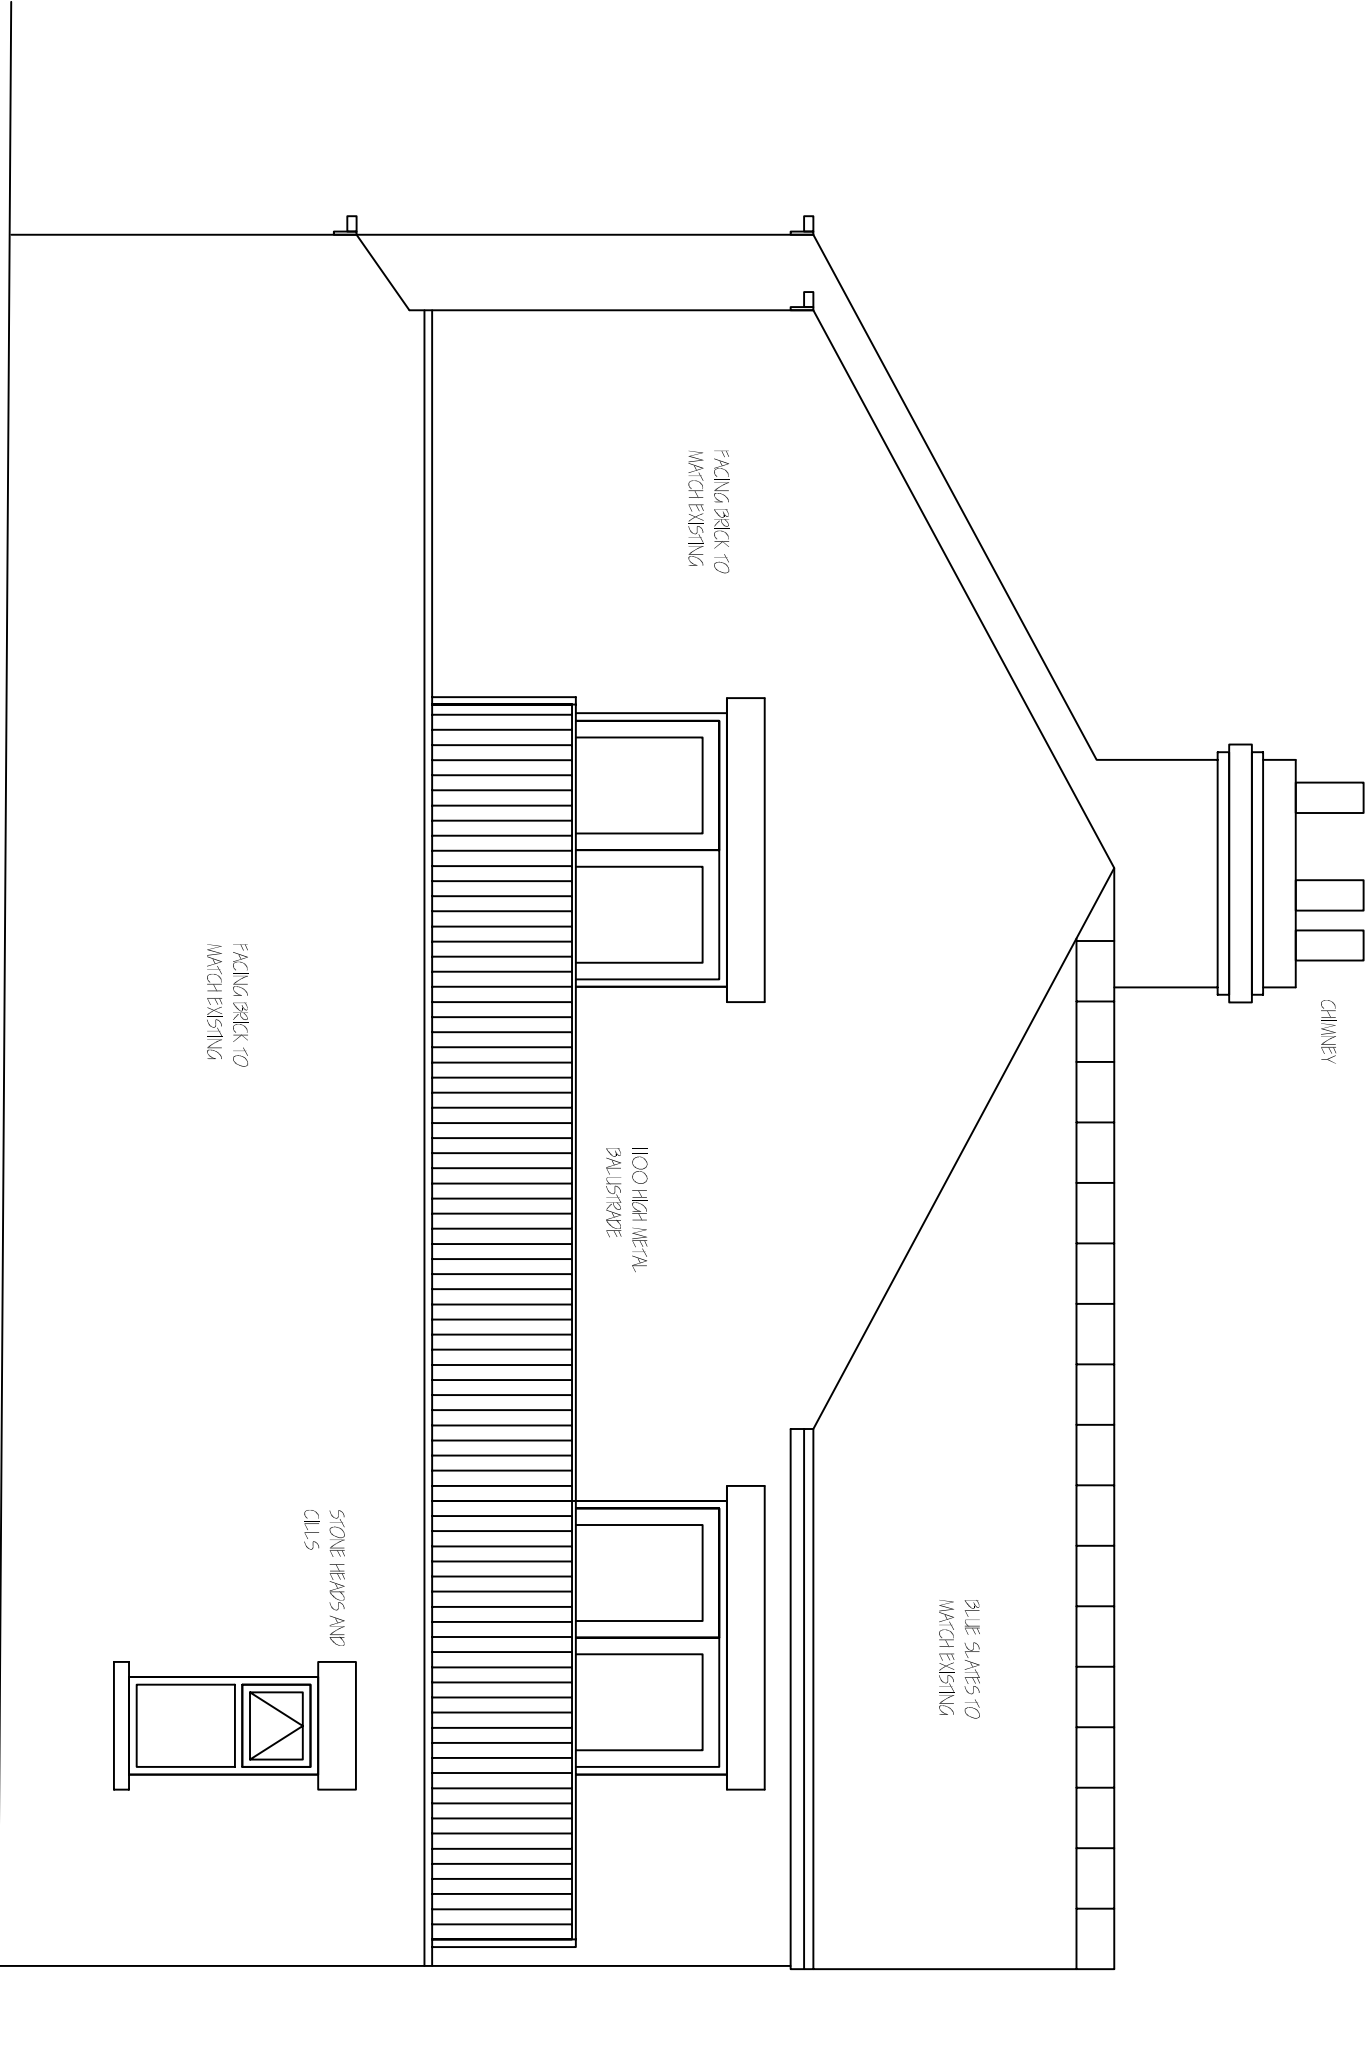

PROPOSED SIDE
ELEVATION 1:50

11450

Revisions	A. Balustrade amended		04-02-
This drawing is for planning permission only and is not a construction drawing.			
Drawing Title	PROPOSED-ELEVATIONS		
Job No. - Dwg No.	JH/2013/9	.	—
Client:	JOHN HUTCHINSON PARK HOUSE WORSKLOUGH DALE BARNISLEY S/O 35F		
Scale.	1:50		