
11/12 Hillside Way S35 7DD. Proposed Parking Provision

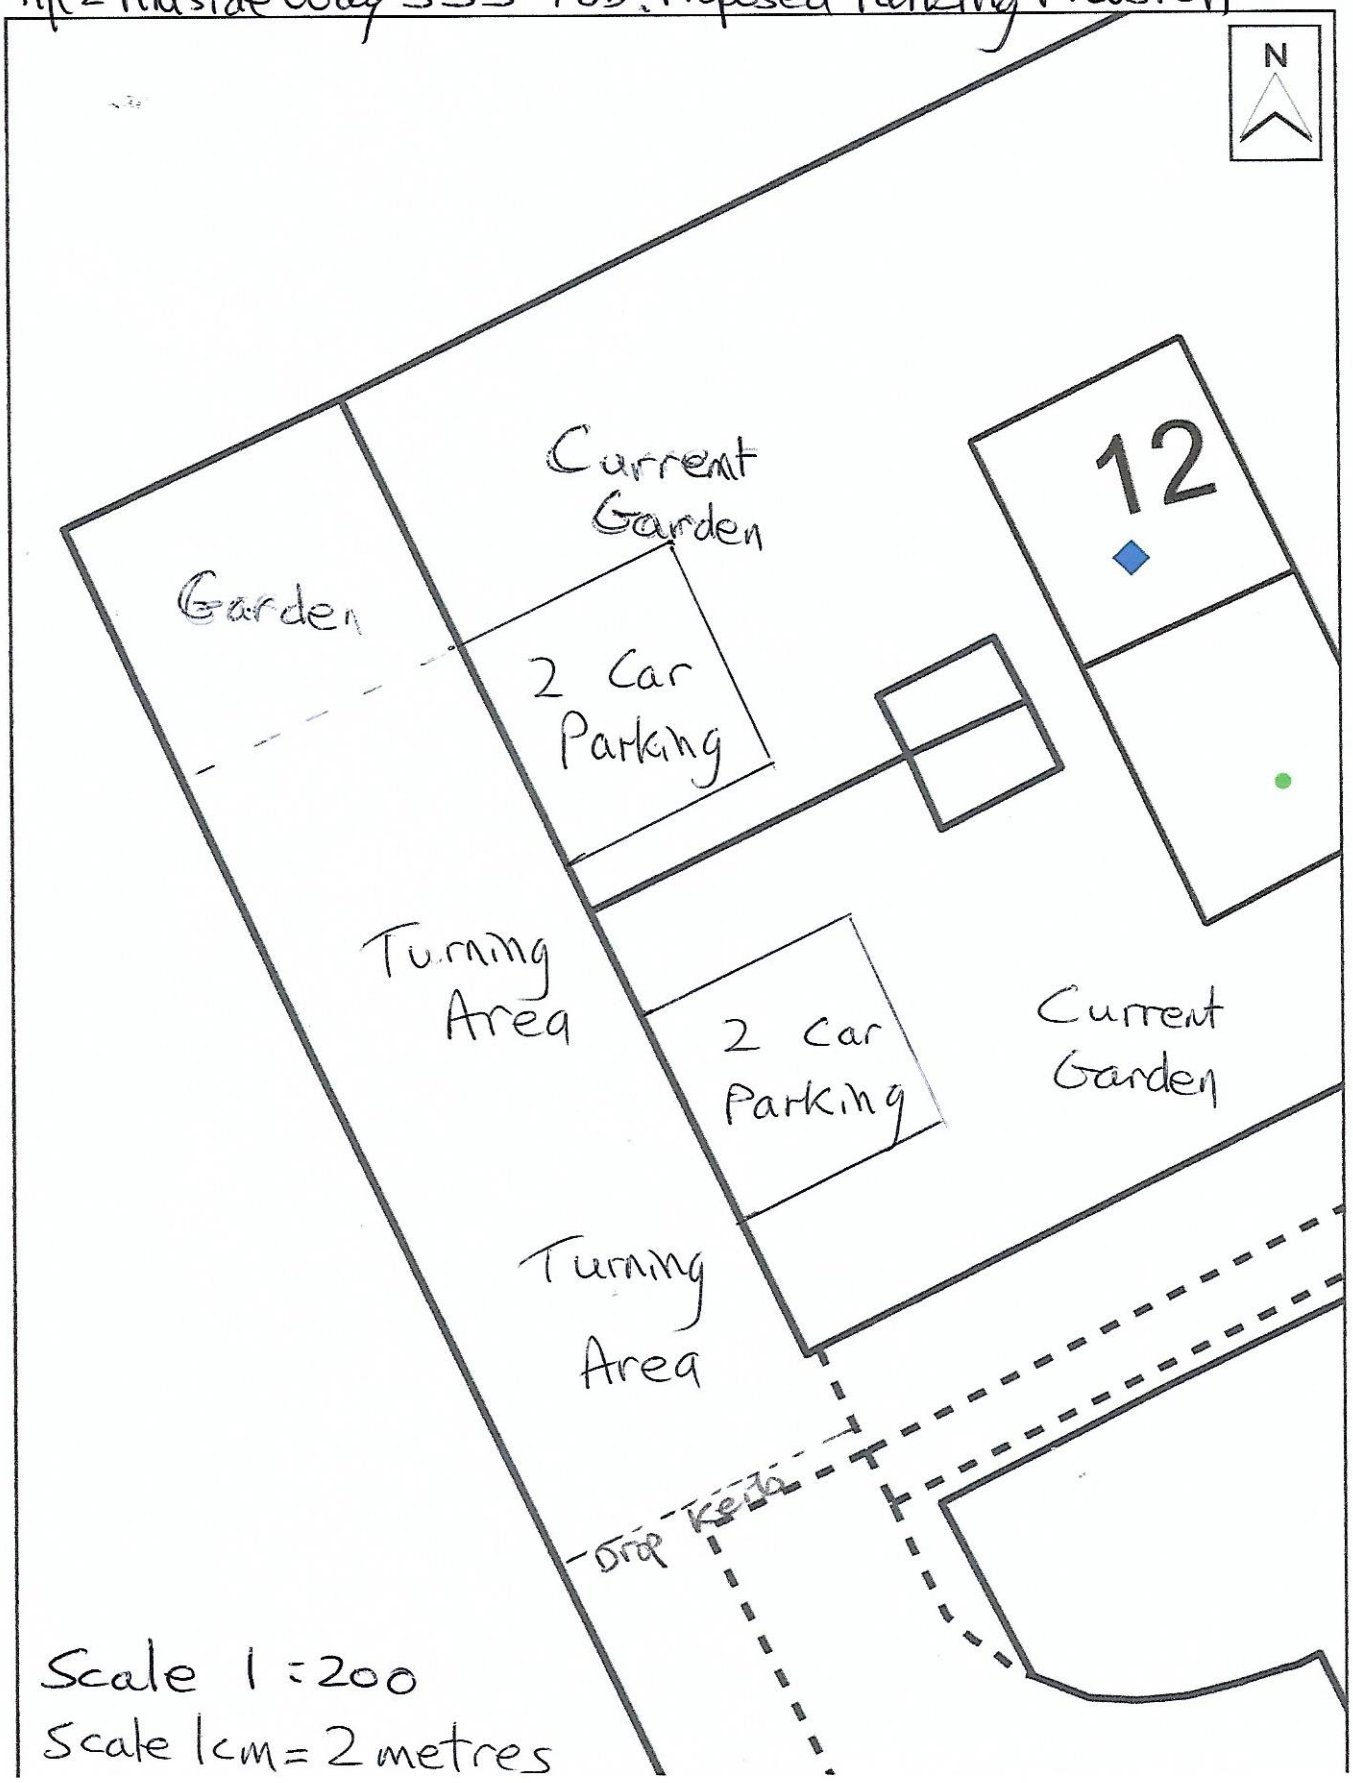

Scale 1:200

Scale 1cm = 2 metres