existing

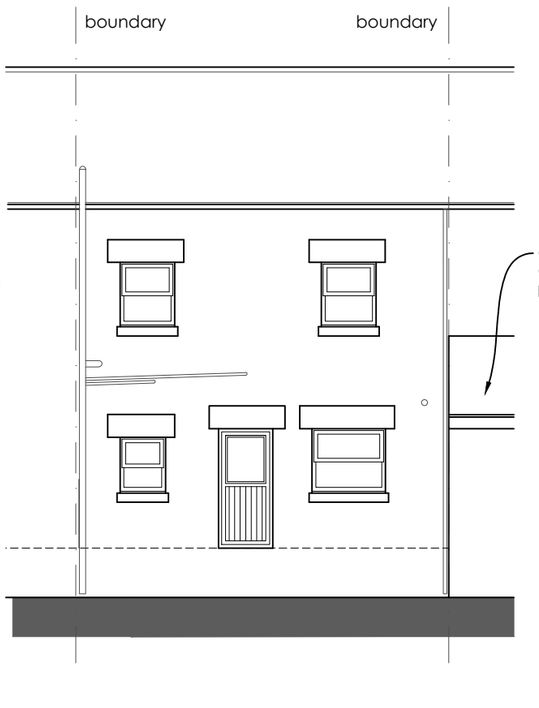

rear elevation

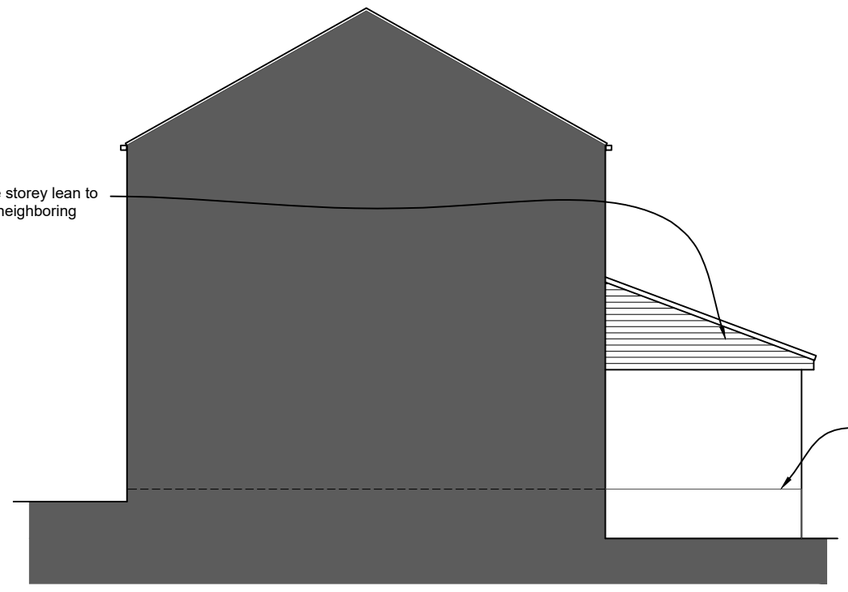

side elevation - mid terrace

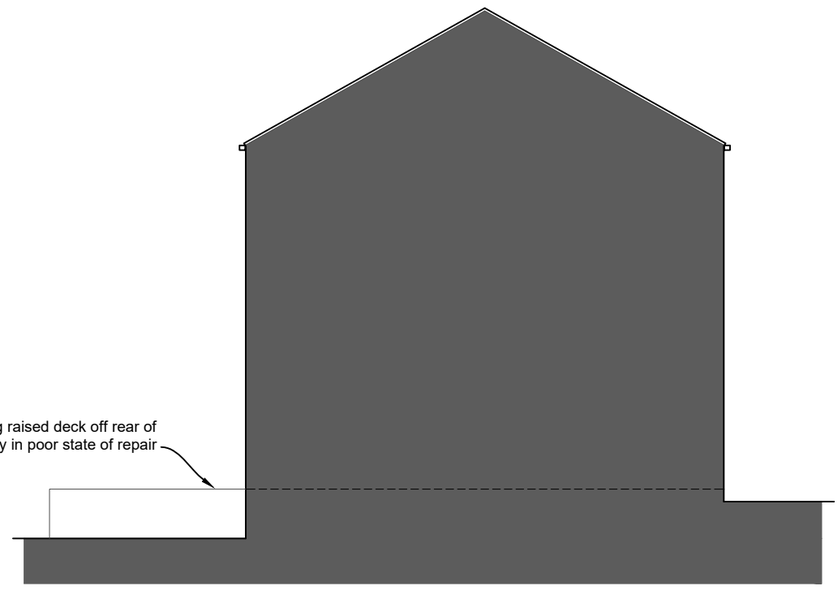

side elevation - mid terrace

proposed

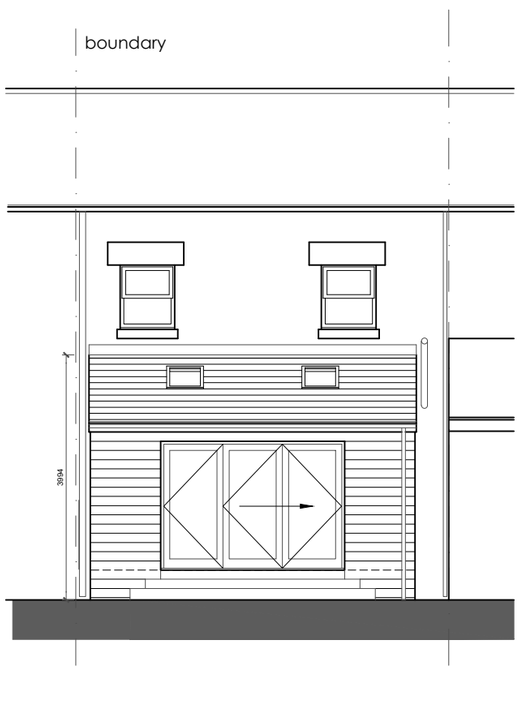

rear elevation

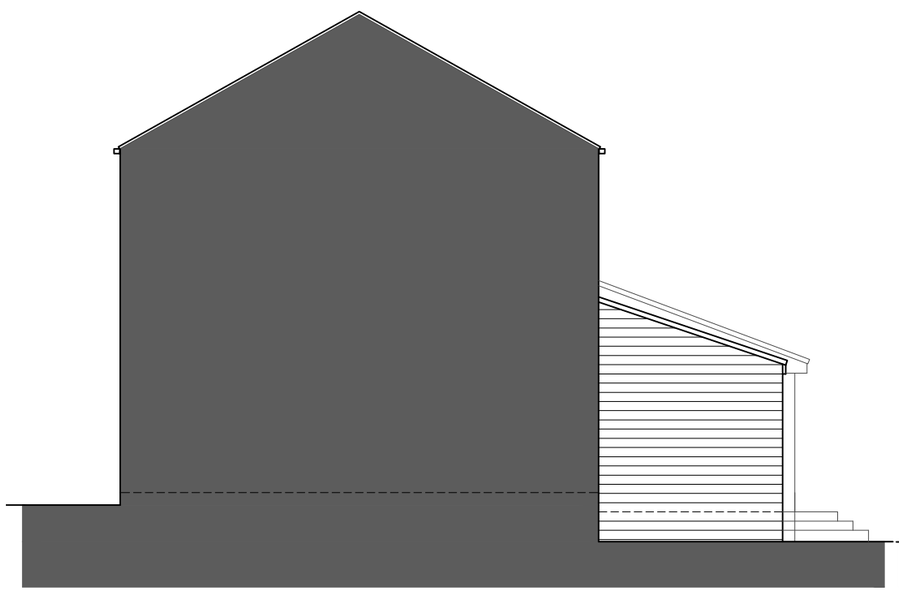

side elevation - mid terrace

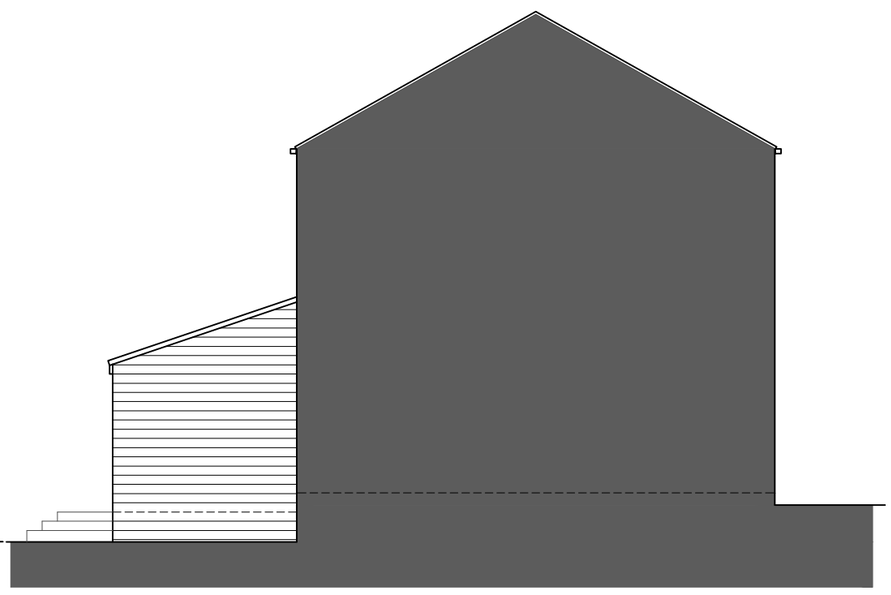

side elevation - mid terrace

proposed materials -

- facing material, natural stone to match existing
- roof tile, grey slate to match existing
- doors, sage green upvc bi-fold doors.
- fascia, sage green upvc
- gutters, black half round gutters to match existing.
- roof windows, conservation rooflights

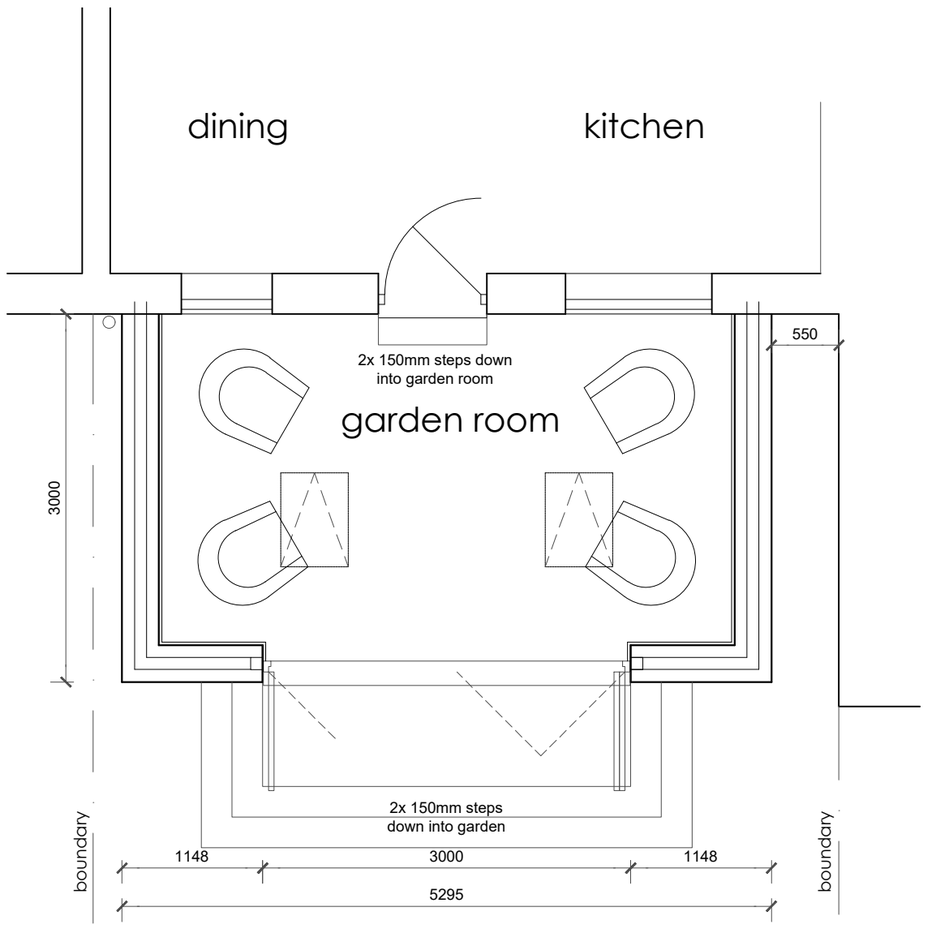

floor plan

1:50



site plan

1:500

a: 07-06-23: ridge height reduced to 4m max revision

Proposed Single Storey Extension at 30 Fitzwilliam Street, Elsecar for Miss S Chapman

scale 1:50-1:100 @a2 - date april 23 - dwg no. fs/02A