


20 WINTER AVENUE
ROYSTON
BARNSELEY
S71 4EH

OS MasterMap 1250/2500/10000 scale
Friday, June 22, 2018, ID: BW1-00721930
www.blackwellmapping.co.uk

1:1250 scale print at A4, Centre: 436179 E, 411974 N

©Crown Copyright Ordnance Survey. Licence no. 100041041

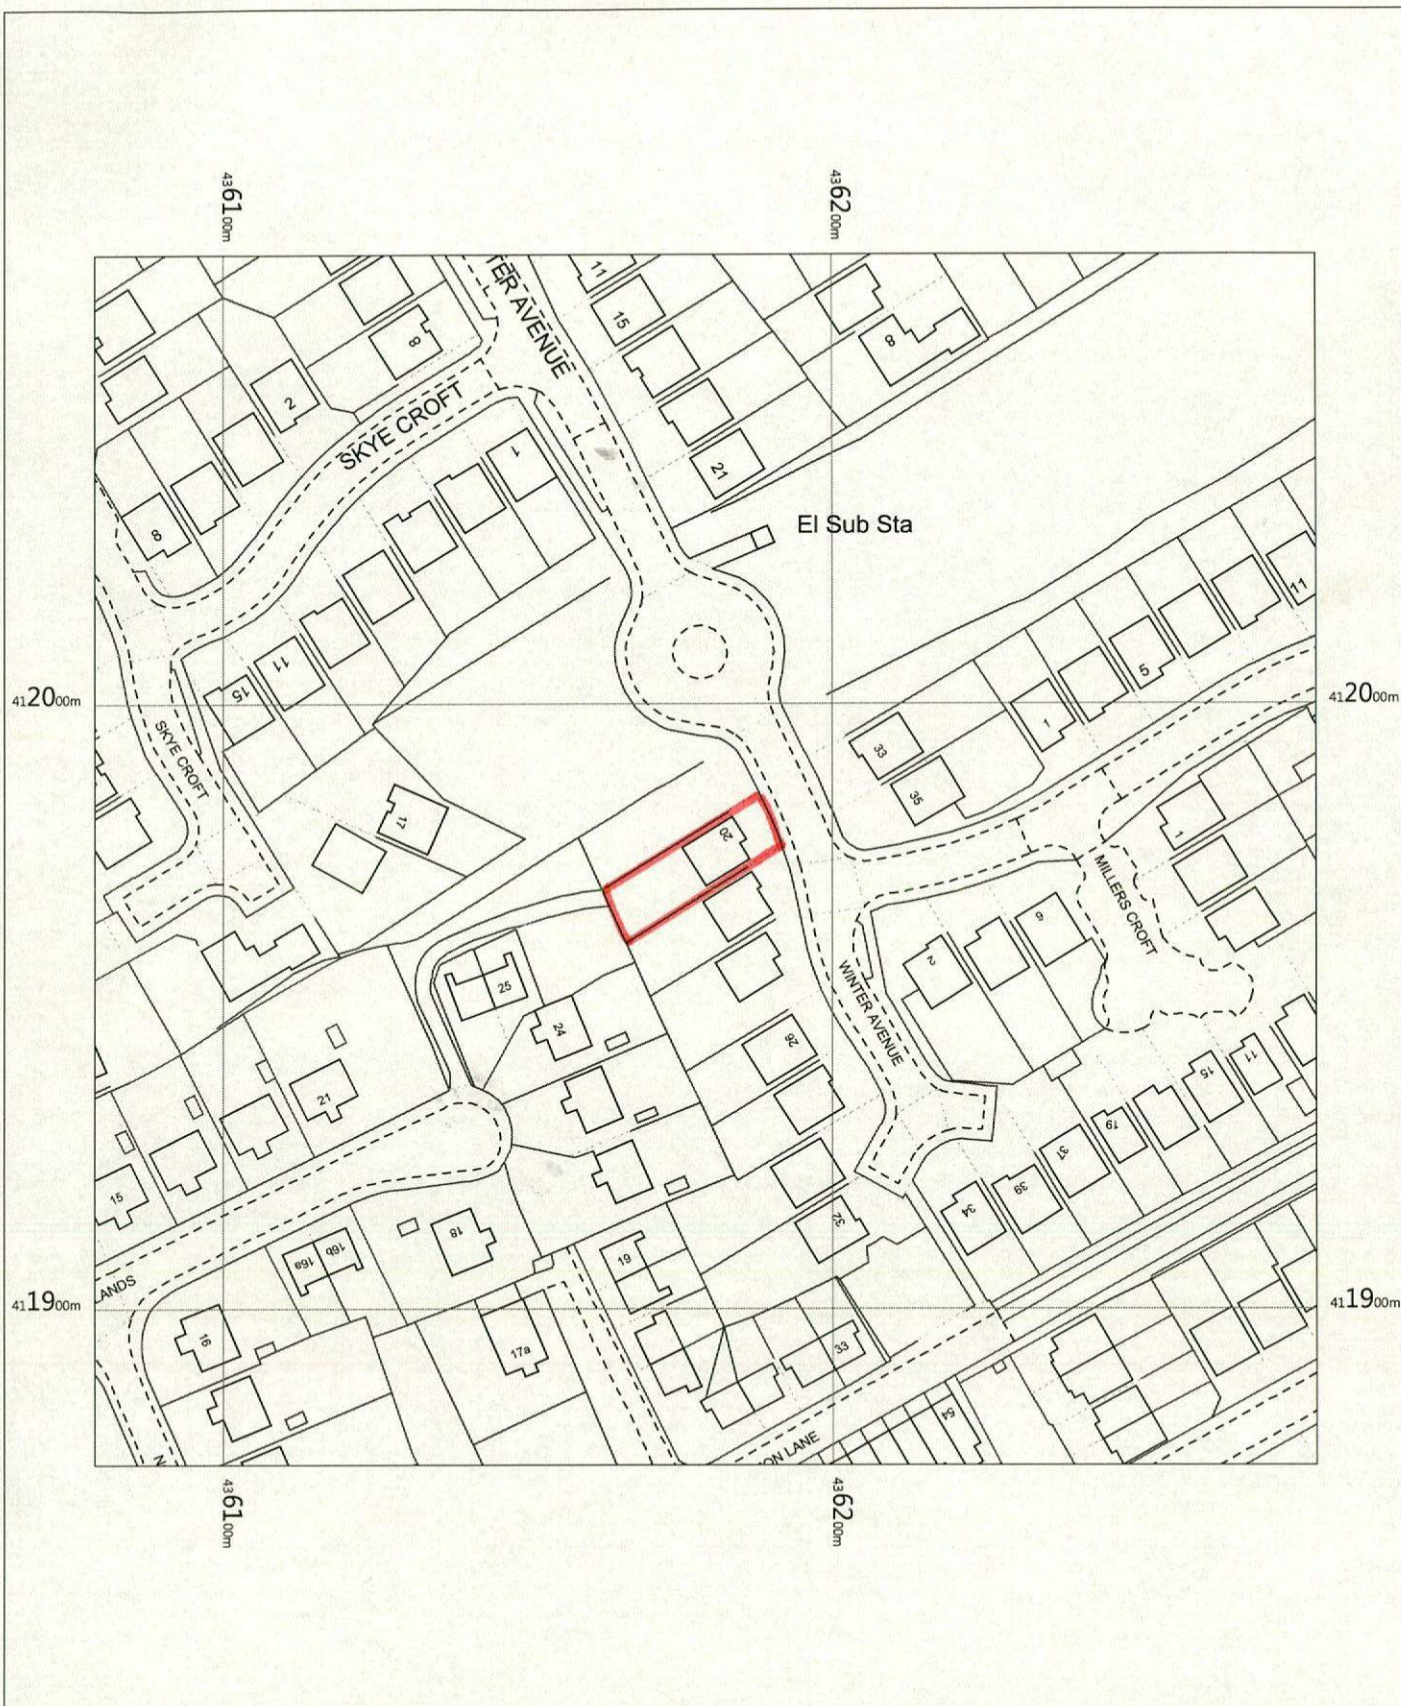

BLACKWELL'S
www.blackwellmapping.co.uk

TEL: 0114 268 7658
maps.sheffield@blackwell.co.uk