




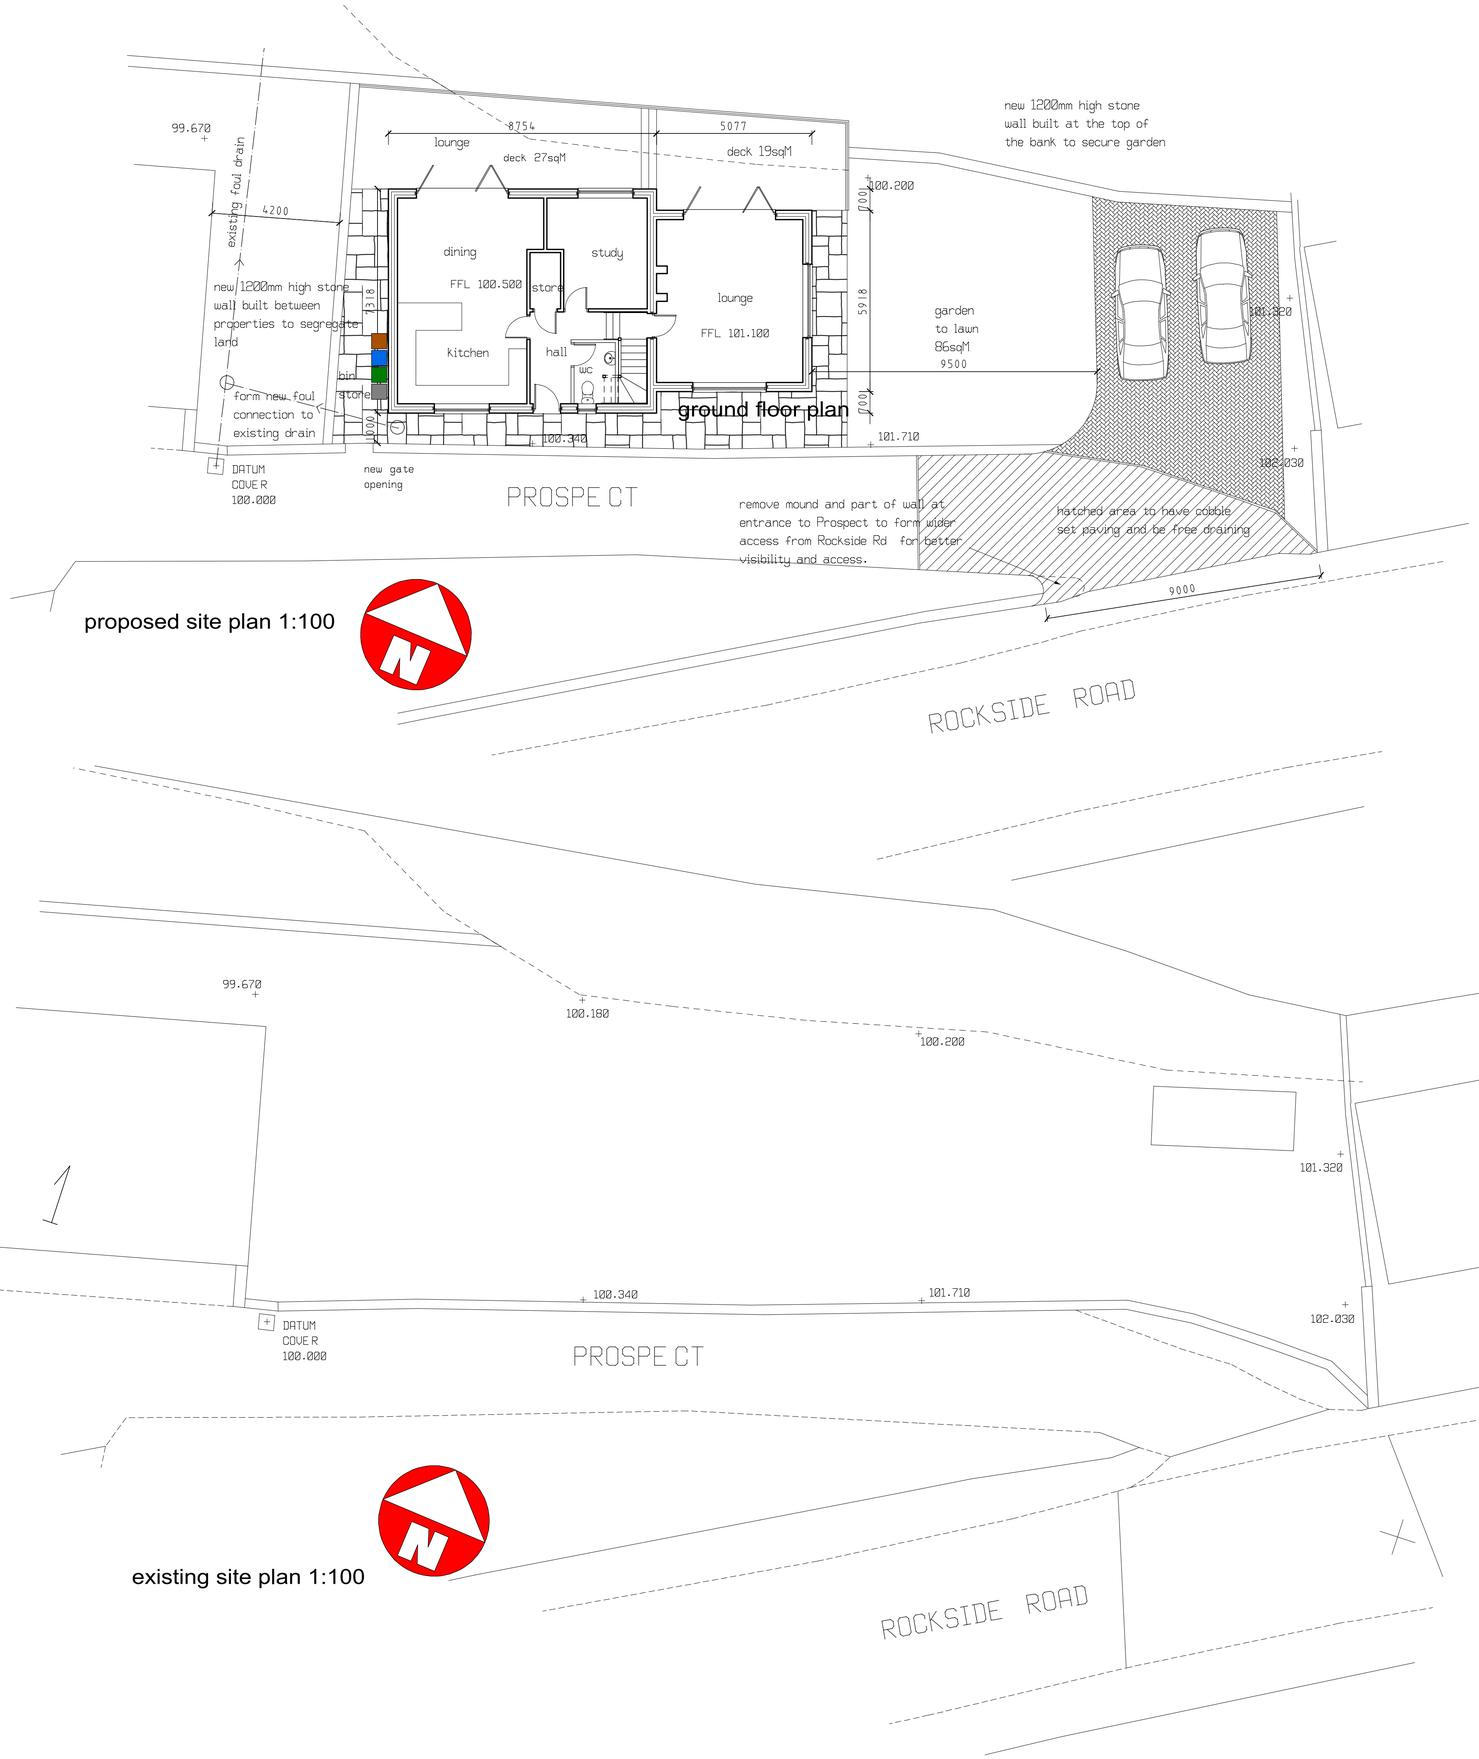


first floor plan

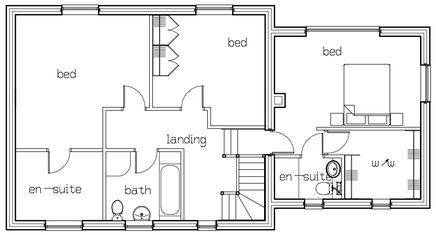

front elevation

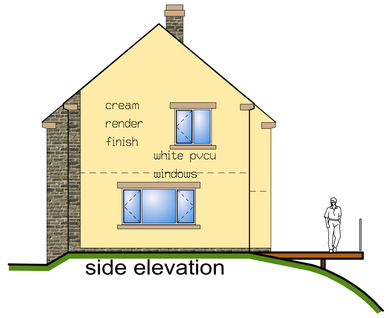


side elevation

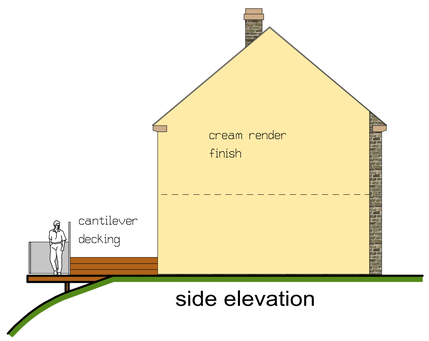

side elevation



rear elevation

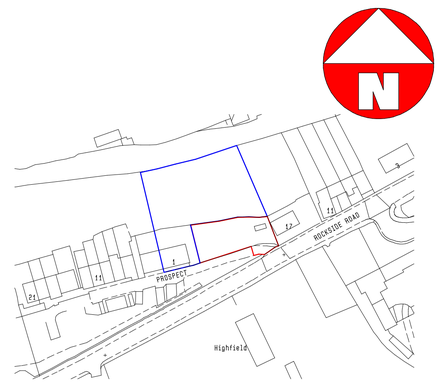

location plan 1:1250

REV A - BOUNDARY AMENDED - 14/10/14

CLIENT	MR WHITE
TITLE	PROPOSED DETACHED HOUSE ADJ 1 PROSPECT THURLSTONE BARNSLEY

ANDY CUDWORTH ARCHITECTURE
35 Hopwood Street
Barnsley
S70 2BS
01226 215586
07931 365804
acudworth@virginmedia.com

SCALE 1:100	DATE SEP 14	DRAWN AMC	
DRWG No PWT-0914-1		REV A	

This drawing is the sole property of the author (A Cudworth) and will not be used, copied in whole or in part, by any other individual, company or organisation without the consent of the author.
All dimensions to be checked on site & not scaled from any drawing.