


DRAWING NOTES

Please note: These drawings are for planning purposes only and should not be used for construction.

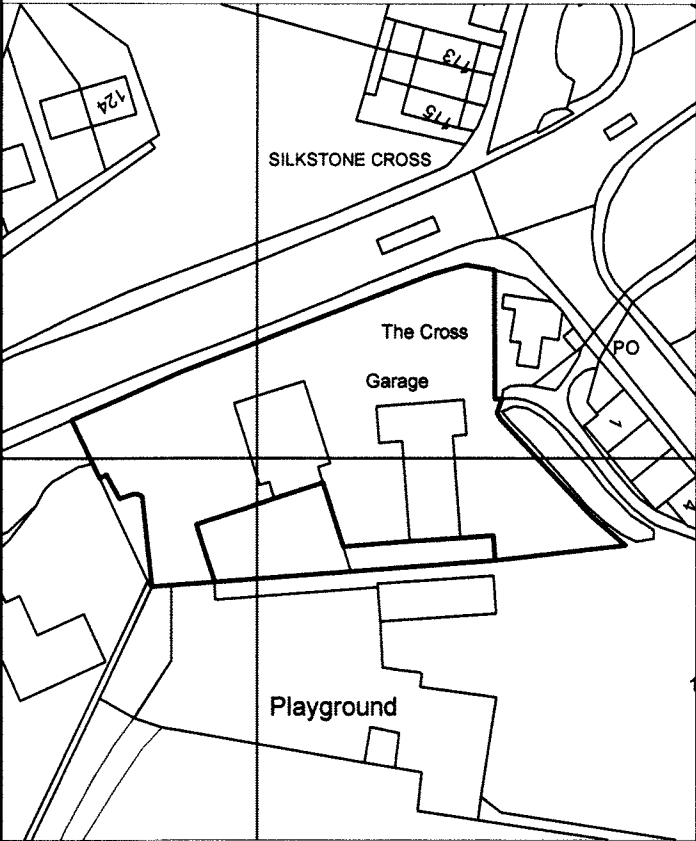

24 FEB 2012

PLANNING

CLIENT Co-operative Group			
PROJECT DEARNSIDE PFS			
ADDRESS Co-operative Store The Cross Silkstone Barnsley S75 4LX			
TITLE PROPOSED - CAR PARKING LAYOUT			
DRAWN BY RH	SCALE 1:00 @A1	DRAWN DATE 16/02/12	REVISED DATE
CHECKED RM			
DRG NO: BASED ON CO-OP DRAWING NO: DEARNSIDE - P2 - F2 - M0			REV A
THIS DRAWING AND ITS DATA IS THE PROPERTY OF EVOLVE DESIGN LIMITED & SHALL NOT BE REPRODUCED WITHOUT THE COMPANY'S CONSENT. DO NOT SCALE. WRITTEN DIMENSIONS TAKE PRECEDENCE. ANY DISCREPANCIES SHOULD BE REPORTED TO EVOLVE DESIGN LIMITED IMMEDIATELY - IF IN DOUBT ASK			

NOBLETHORPE LANE

CARPARK
ENTRANCE

CAR PARK

GARAGE FORECOURT

NEW PARKING
BAY

CAR WASH

RED LINE INDICATES
POSITION OF EXISTING CAR
WASH AREA TO BE REMOVED

JET WASH

DASHED LINE INDICATES
POSITION OF EXISTING JET WASH
AREA & CANOPY TO BE RETAINED

NEW REFRIGERATION
PLANT UNIT

