



Site Layout Plan 1:500

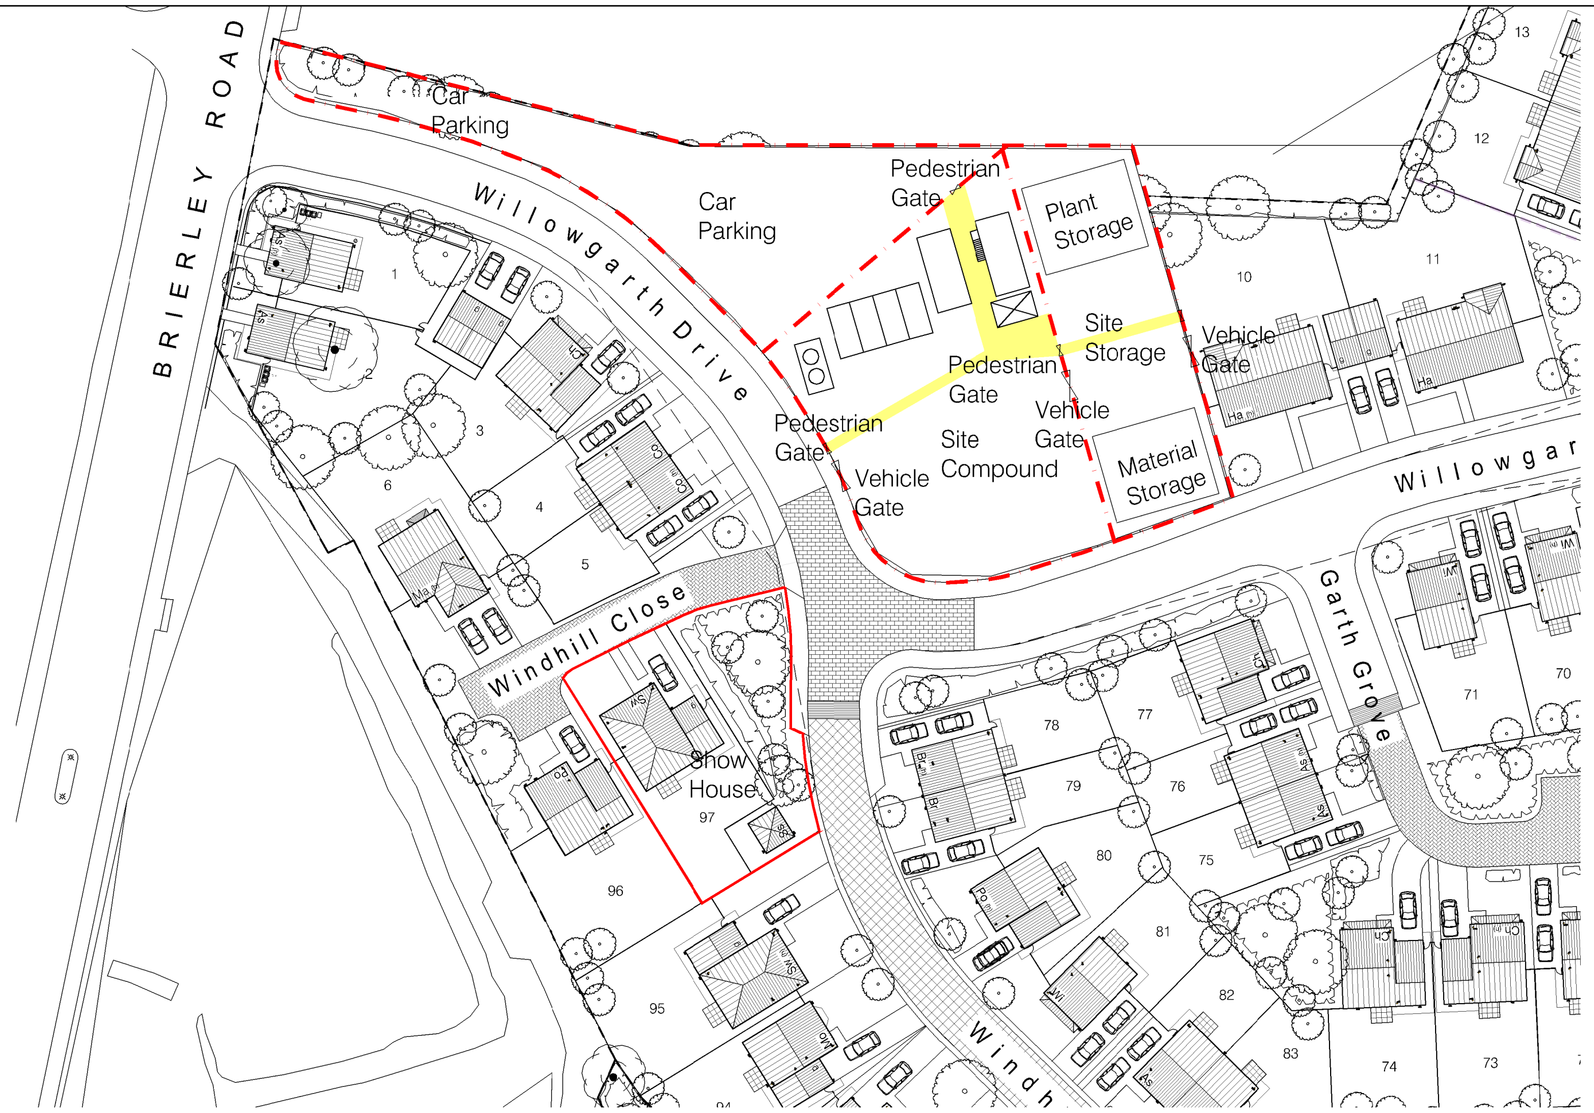

Site Layout Plan NTS

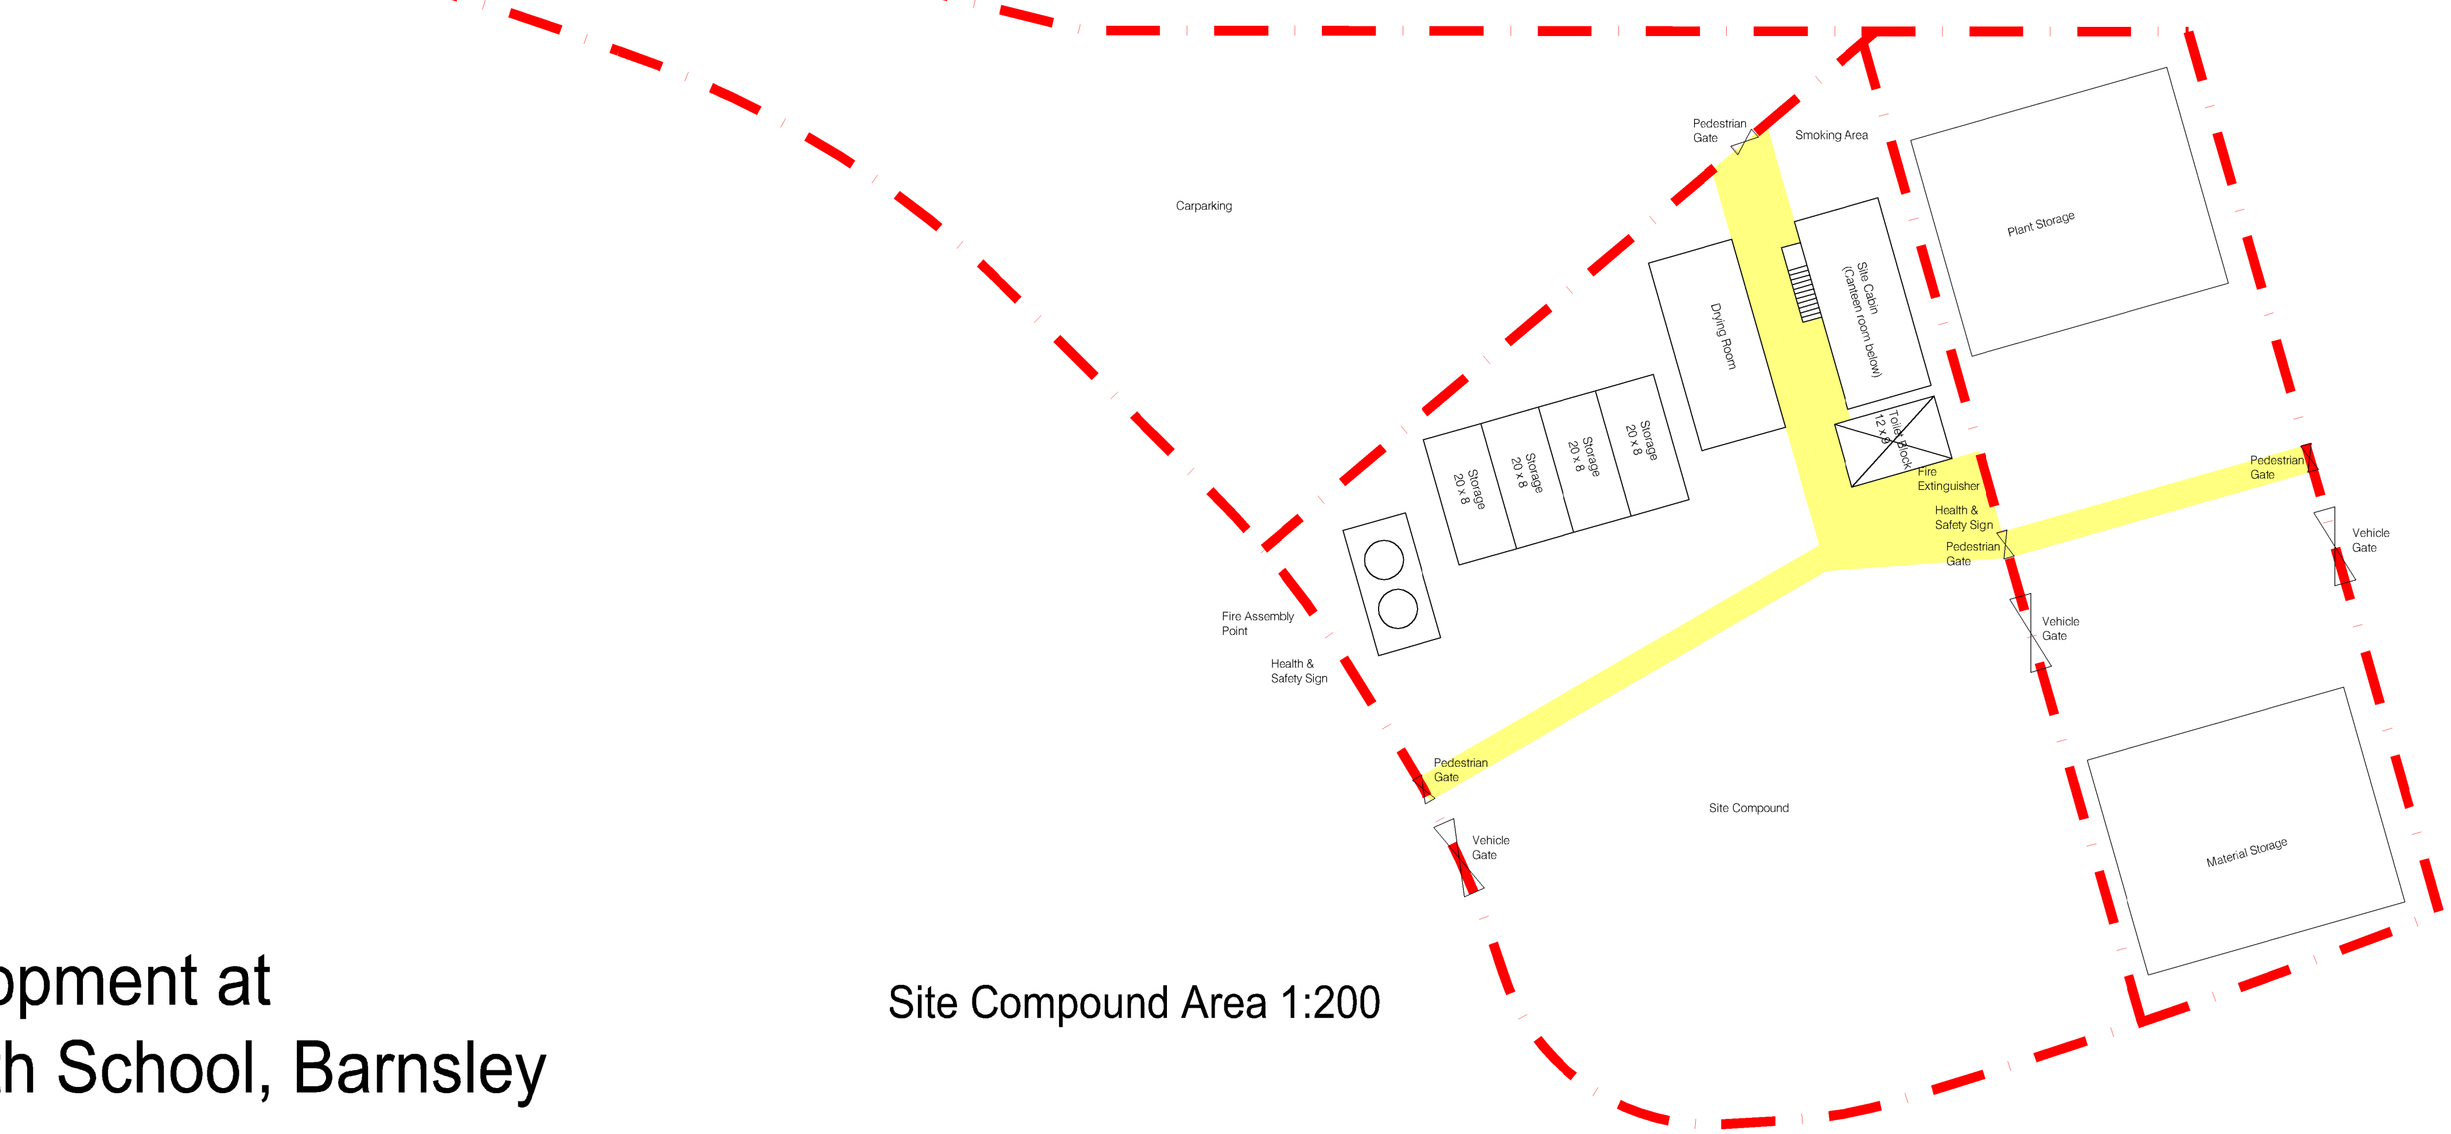

Site Compound Area 1:200

N
W E
S

Residential Development at Former Willowgarth School, Barnsley

Project: Development of Land at Former Willowgarth School, Brierley Road, S72 7AJ

Title: Site Layout - Site Compound Phase 1

Scales: 1:500@A1 | Drawn: PJ | Date: 04 / 17 | Checked:

Drawing no: SH / Wi / 01-01 | Rev:

Burntwood Office Park, Brierley Common, Brierley, Barnsley, S72 9ET
T: 01226 707090
F: 01226 707091
E: saul@saulhomes.co.uk
W: www.saulhomes.co.uk

SAUL HOMES

THIS DRAWING IS THE COPYRIGHT OF SAUL HOMES