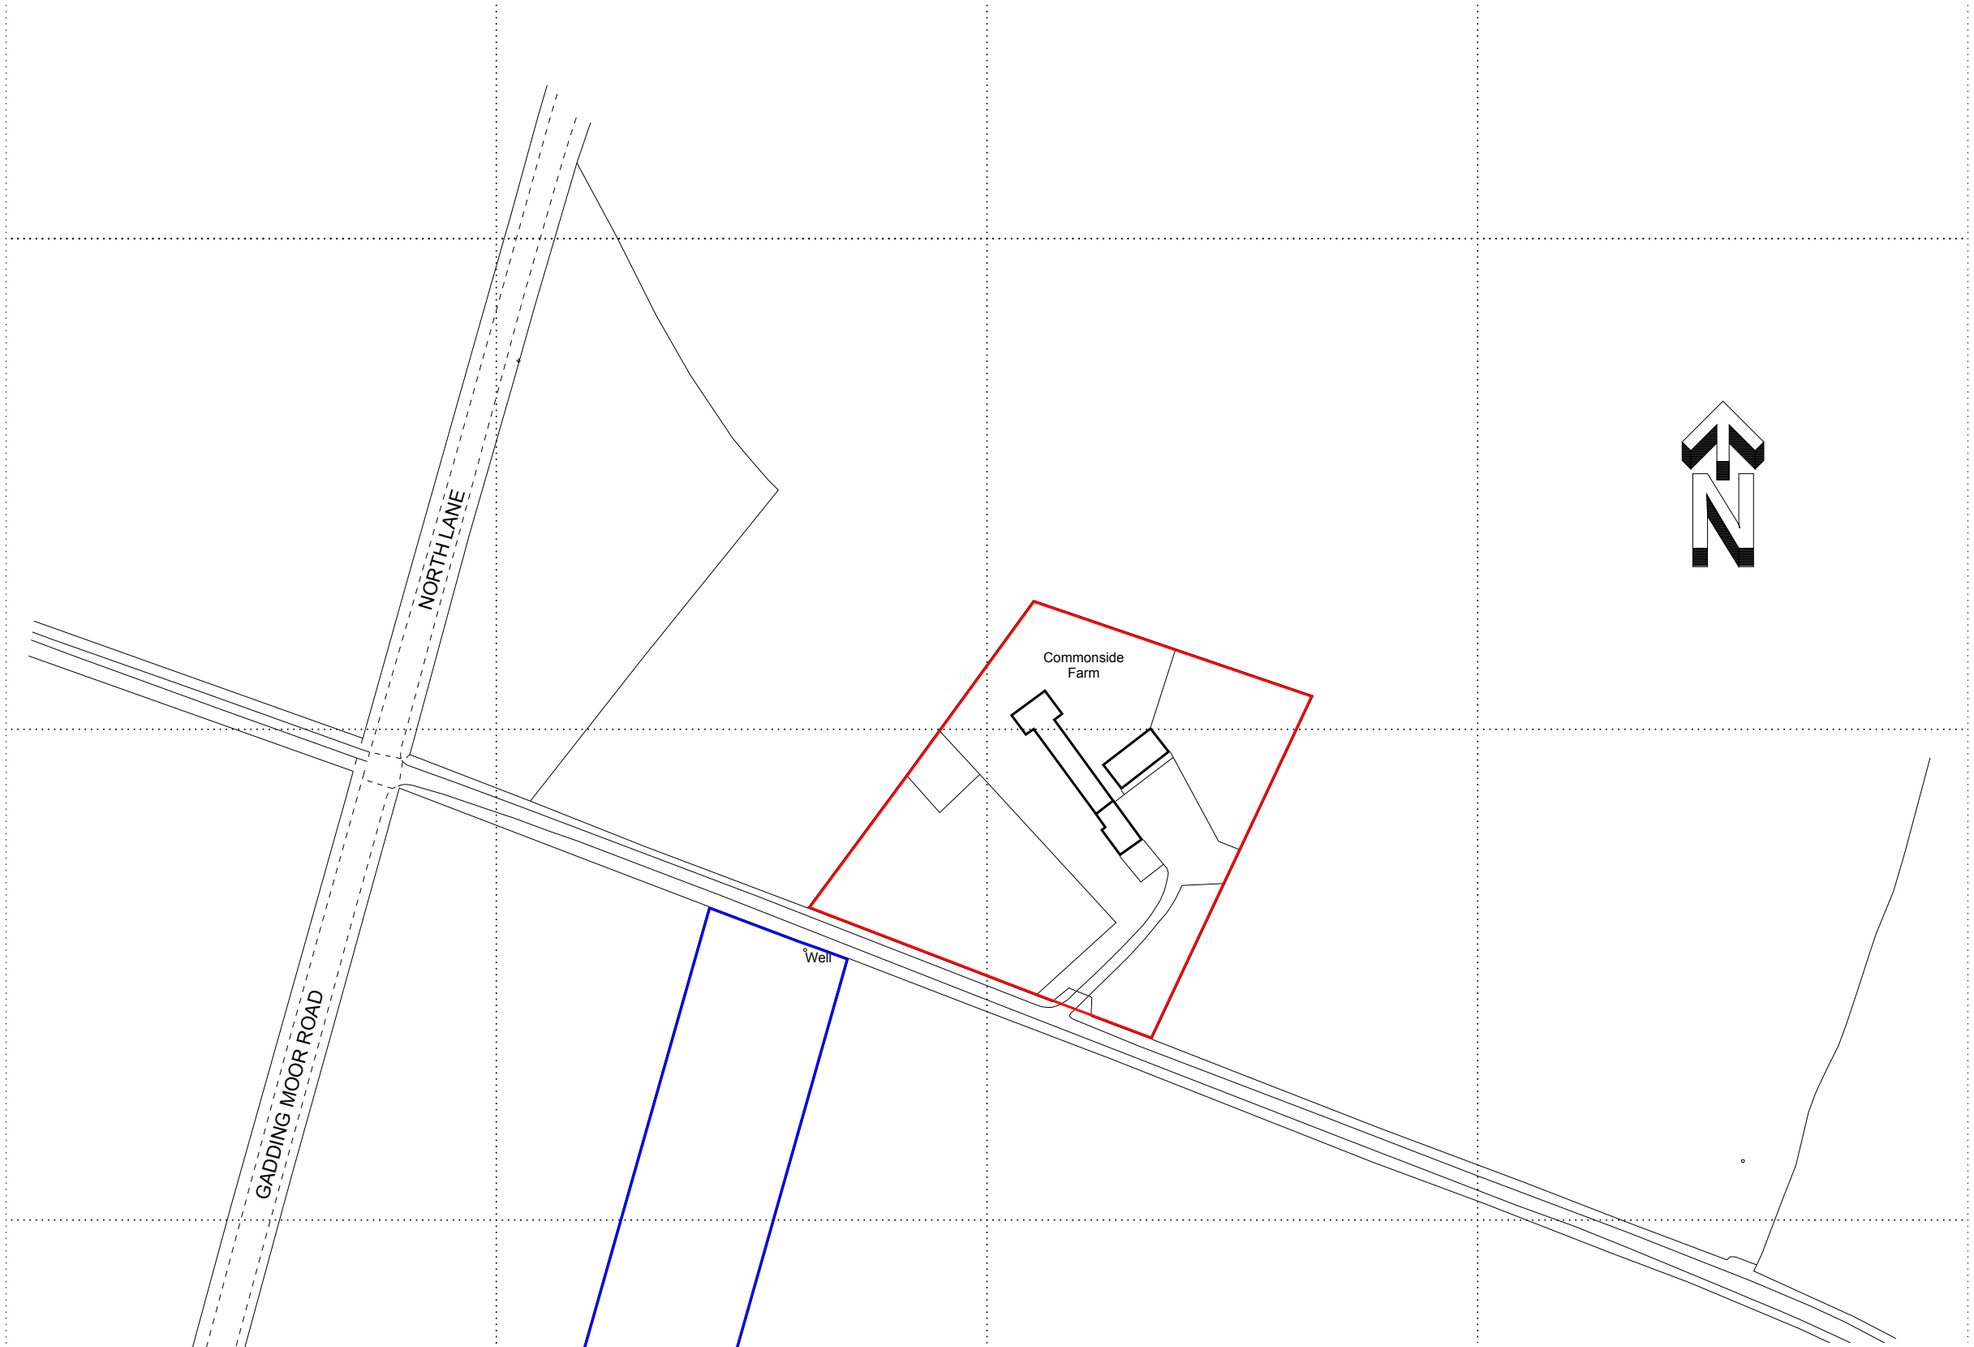


1:1250 SCALE BAR

0m 5m 25m 50m

ARCHITECTURE

CLIENT MR & MRS HARDCASTLE				DRAWING TITLE LOCATION PLAN	
PROJECT COMMONSIDE FARM, NORTH LANE CAWTHORNE, BARNSLEY, S75 4AQ	JOB NO WHPG 24-0043	DRG NO 01	REV -	SCALE @ A3 1:1250	DATE 01 05 24

This drawing is the property and copyright of WH*p* Group Ltd, Stocksmoor, Huddersfield, Tel. 07780683755, Email. tom.edwards@waltonhorsfall.co.uk and must not be amended or reproduced without written consent. Use only figured dimensions, do not scale and report any anomalies.