


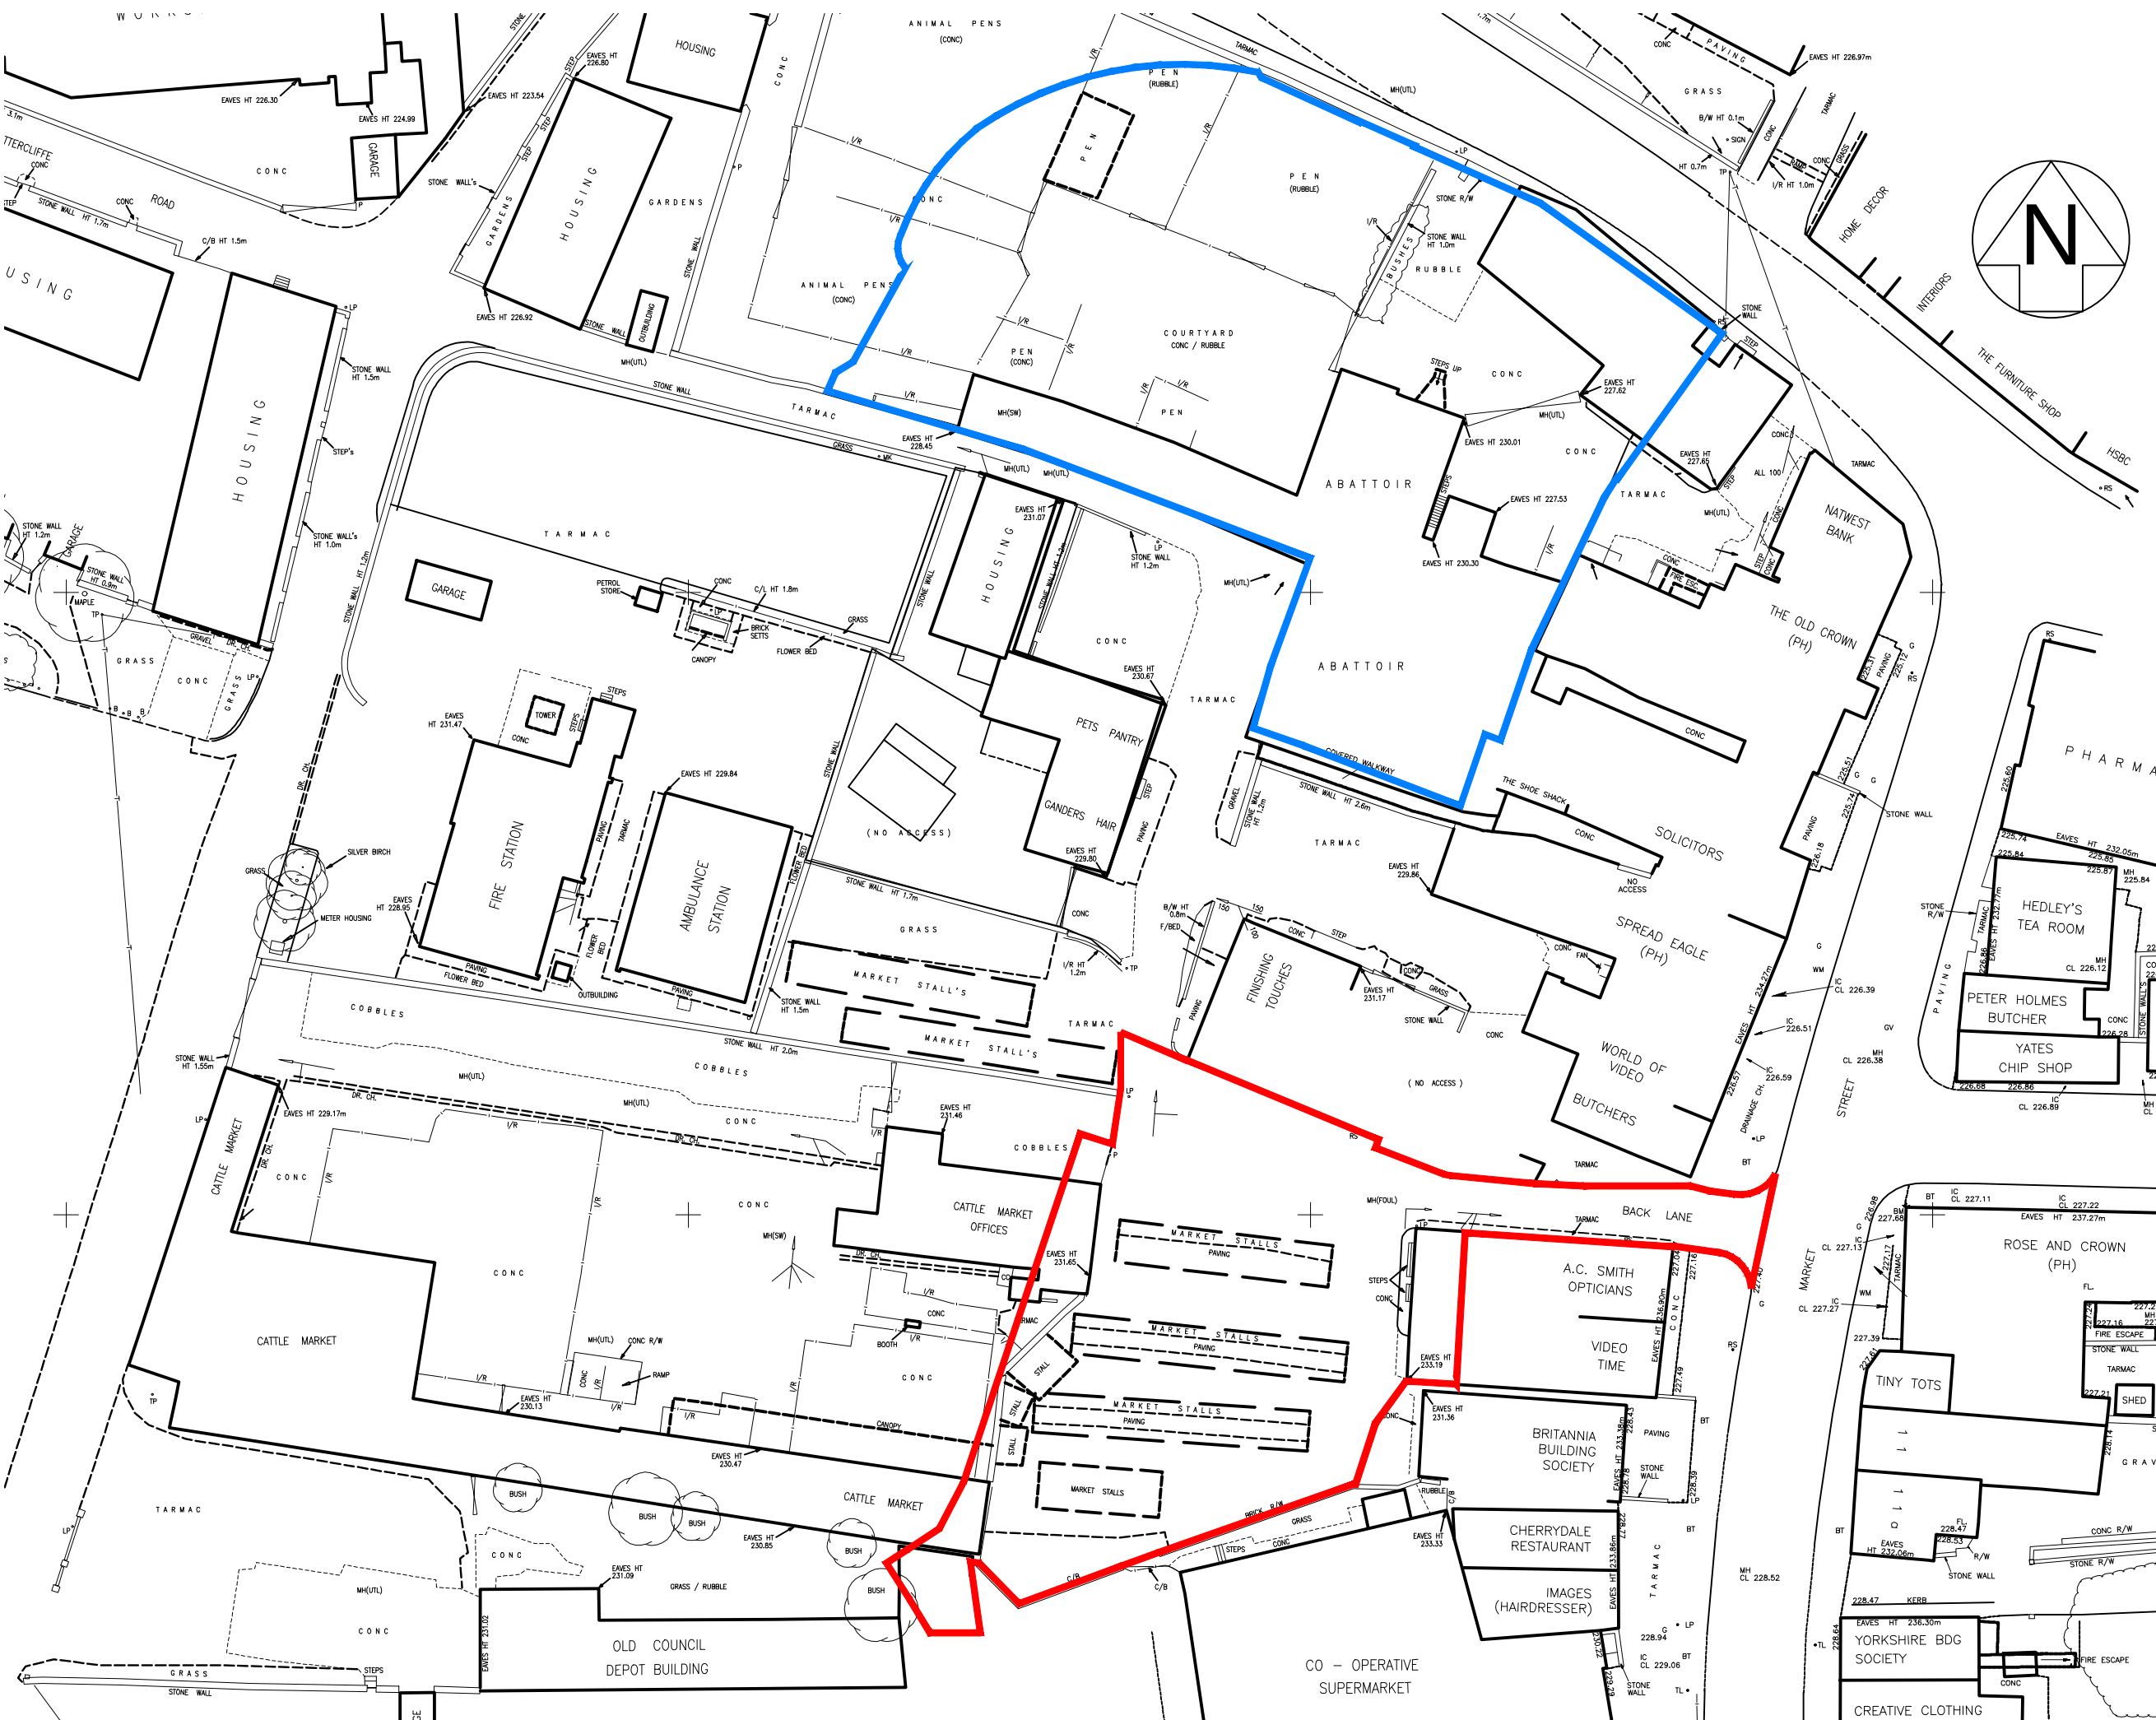

©WCEC ARCHITECTS – DISCLAIMER:

This drawing is copyright and shall not be reproduced nor used for any other purpose without the written permission of the Architects. This drawing must be read in conjunction with all other related drawings and documentation. It is the contractors responsibility to ensure full compliance with the Building Regulations. Do not scale from this drawing, use figured dimensions only. It is the contractors responsibility to check and verify all dimensions on site. Any discrepancies to be reported immediately.
IF IN DOUBT ASK.
Materials not in conformity with relevant British or European Standards/Codes of practice or materials known to be deleterious to health & safety must not be used or specified on this project

XREF'S IN THIS DRAWING

No	Date	Description	Drwn/Chckd	E
----	------	-------------	------------	---

CLIENT
DRANSFIELD
PROPERTIES
LIMITED

PROJECT
PENISTONE PUBLIC
COVERED SPACE (inc
Occasional Market)

TITLE

LOCATION PLAN

DRAWING STATUS
FOR PLANNING

DRAWN	ZN	CHECKED	DC
-------	----	---------	----

SCALE 1:500 @ A3

DATE DECEMBER 2009

CARRWOOD COURT
CARRWOOD ROAD
SHEEPSBRIDGE
CHESTERFIELD
S41 9QB
T: 01246 260261
F: 01246 260736
E: enquiries@wcec.co.uk
www.wcec.co.uk



JOB NO.	DRAWING NUMBER	REV
09-128	PL-01	