




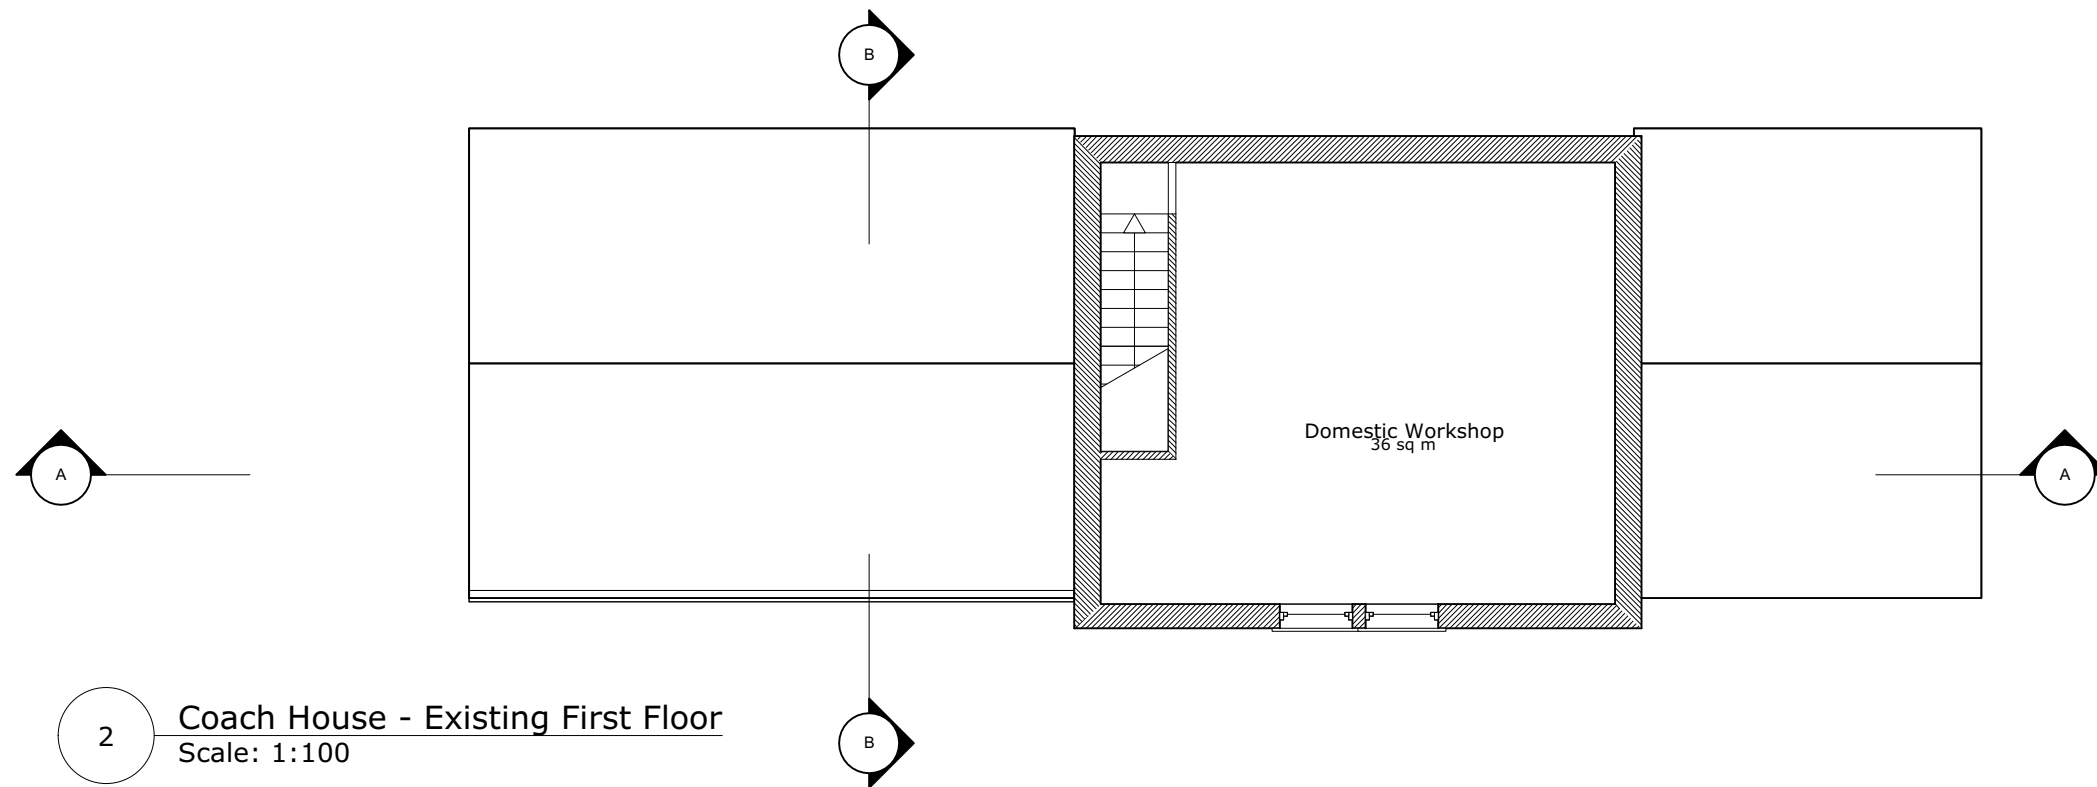

2 Coach House - Existing First Floor
Scale: 1:100

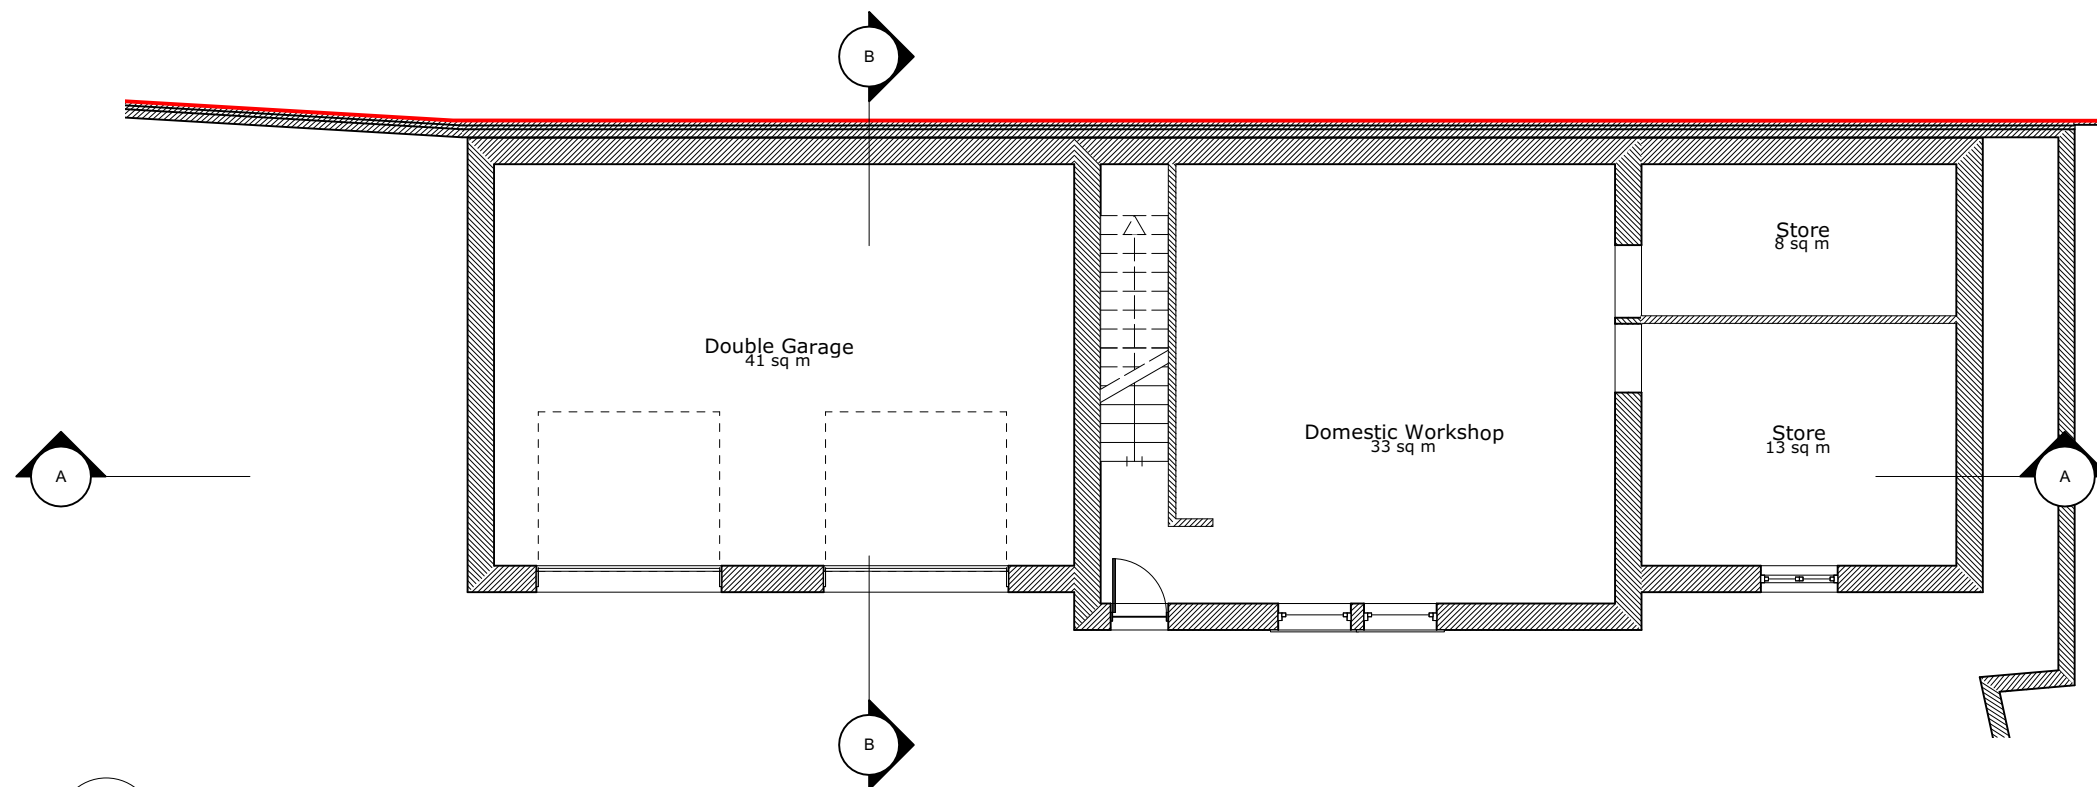

1 Coach House - Existing Ground Floor
Scale: 1:100

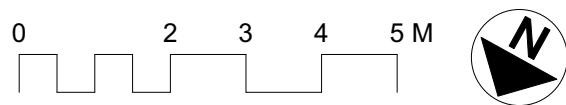

DO NOT SCALE FROM DRAWINGS.

Client

:

Address

: The Grange, Mortimer
Rd, Cubley, S36 9DF

Project

: 2202 The Grange

Drawing

: Coach House -
Existing Plans



E: rachel@rldstudio.co.uk
T: 07595603049

Scale
: 1:100 @ A3

Date
: 09/02/2022

Dwg No.
: 2202-RLDM-XX-DR-B-00100-S2

Rev.: P01